


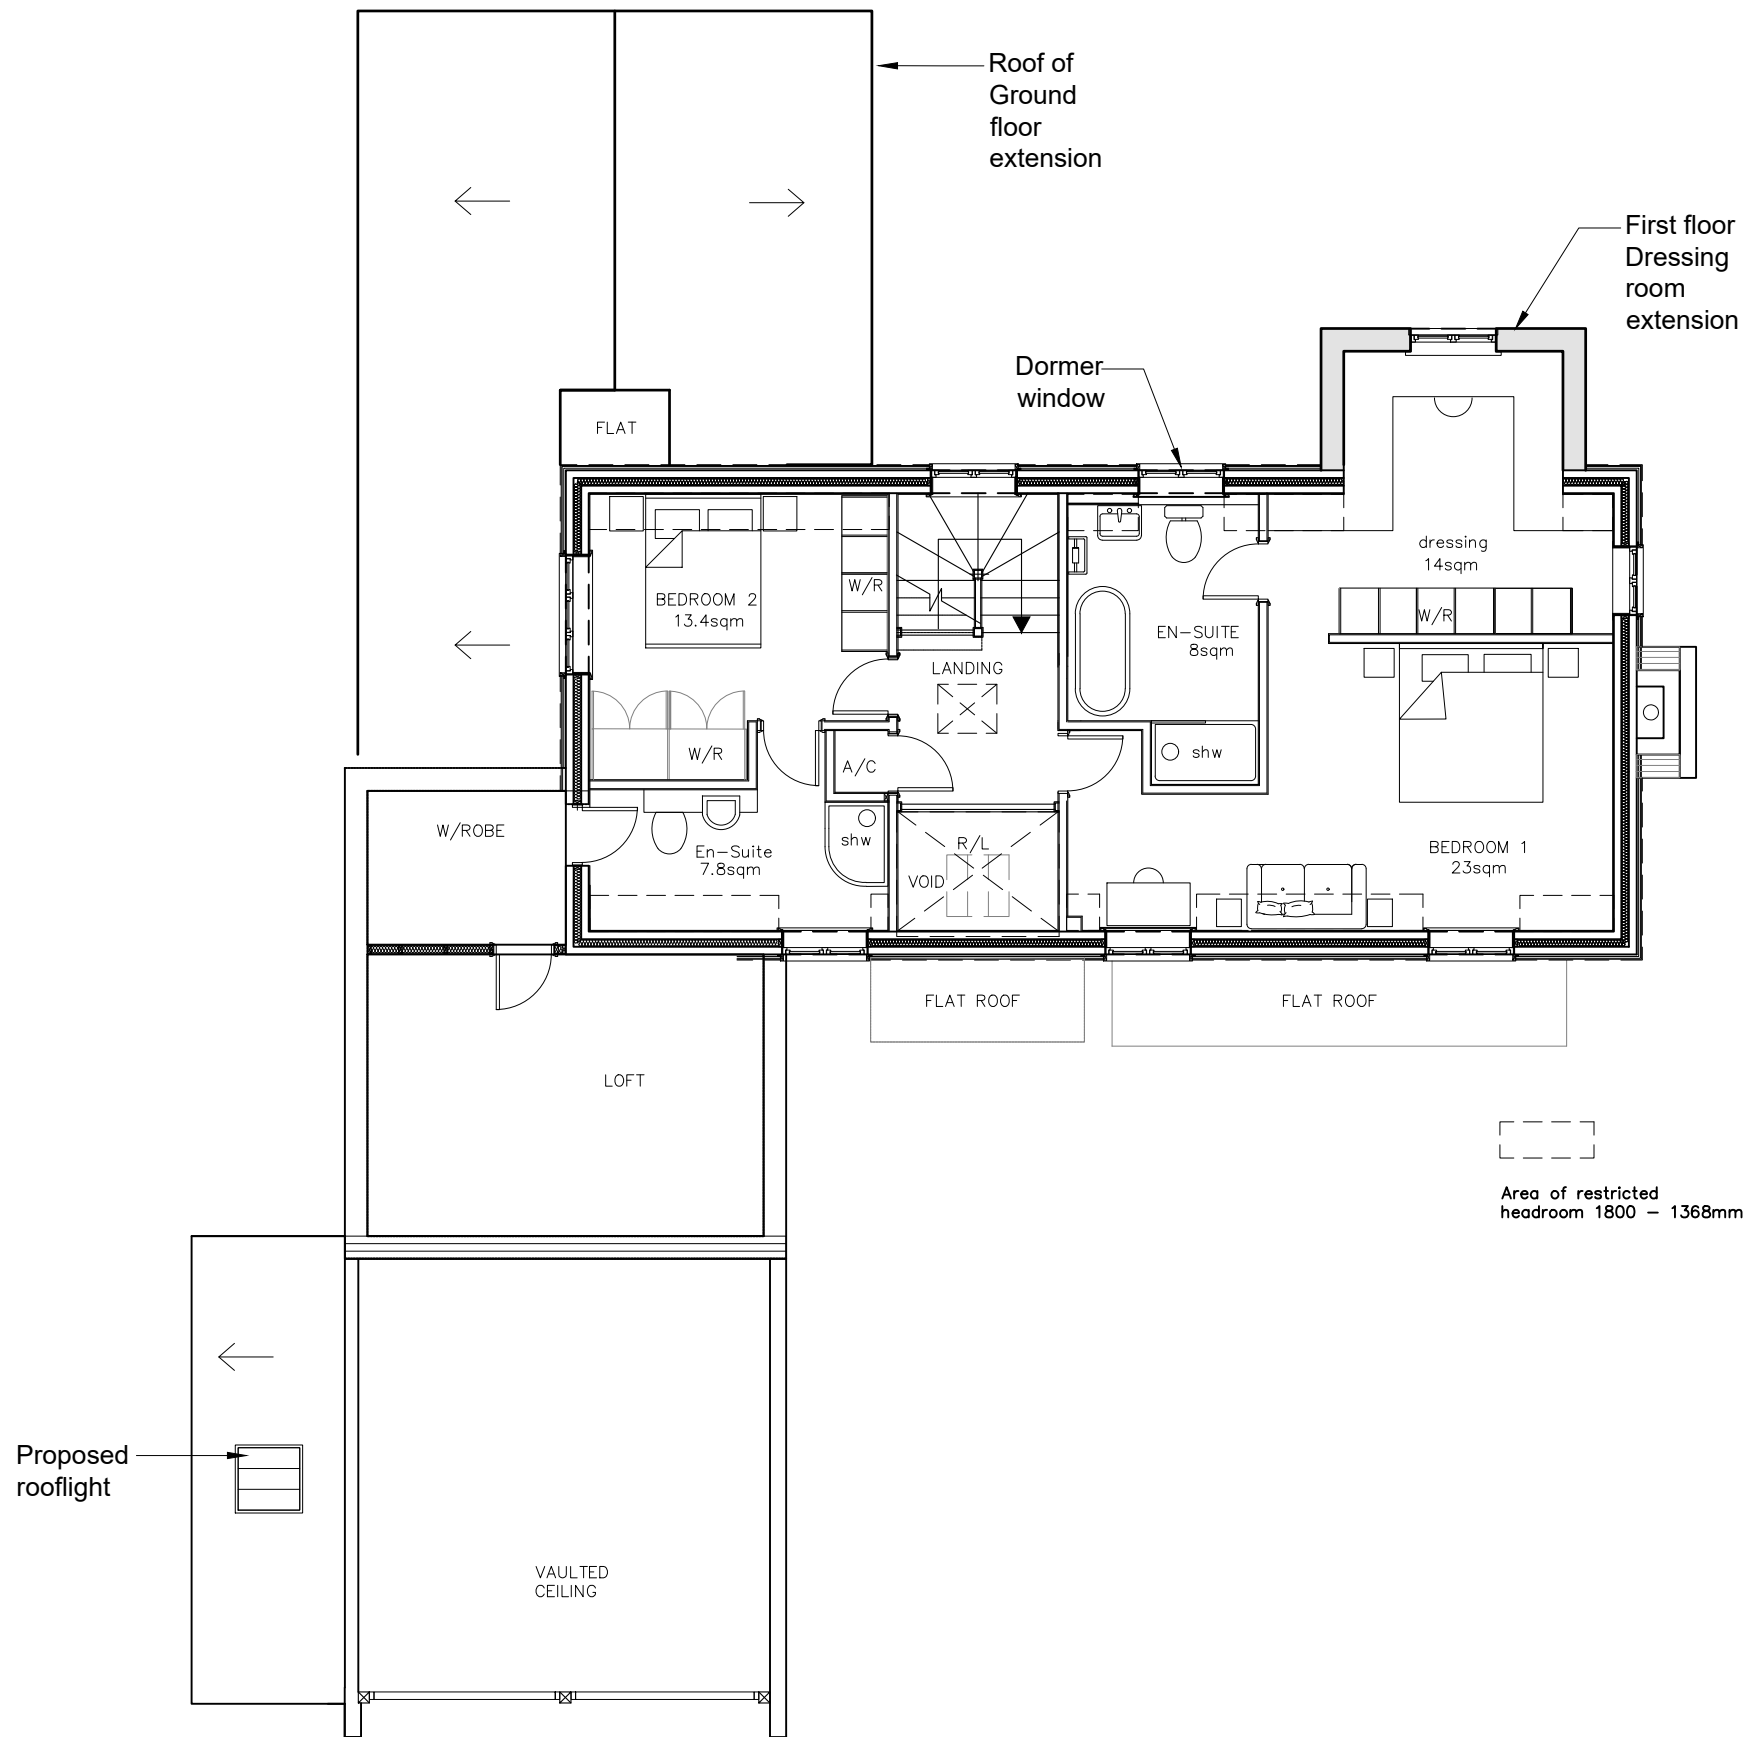

**PROPOSED FIRST FLOOR**

Issued for Planning Approval

0m 1m 2m 3m 4m 5m

Scale 1:100 @ A3



**Amy Moss**  
**Architectural Designer  
& Planning Agent**

amy@mosspropertydevelopment.co.uk

Client: **Mr & Mrs Clifton**

Project:

**Alterations & Extensions,  
Field House, 18A Newnham  
Way, Ashwell**

Drawing:

**Proposed First  
Floor Plan**

Dwg no. **SC 06**

Date: **March  
2026**

Drawn: **AM**

Scale: **1:100 @ A3**

Revisions:

The content of this drawing is the property of Amy Moss and may not be copied in whole or part without formal consent.