

Notes:


This drawing is a print and must not be scaled from without reference being made to the accompanying scale bar. All dimensions of existing buildings to be verified on site.

This drawing is to be read in conjunction with all other drawings, relevant specifications and preliminary / general conditions associated with the project.


All materials and workmanship to comply with Approved Document 7 to support Regulation 7 2013 edition of the Building Regulations 2010.

The Contractor is to check all drawings for dimensional and co-ordination accuracy. Any discrepancy between the details shown and those by others are to be reported to the Client / Contract Administrator.

This drawing remains the copyright of ajf project design.

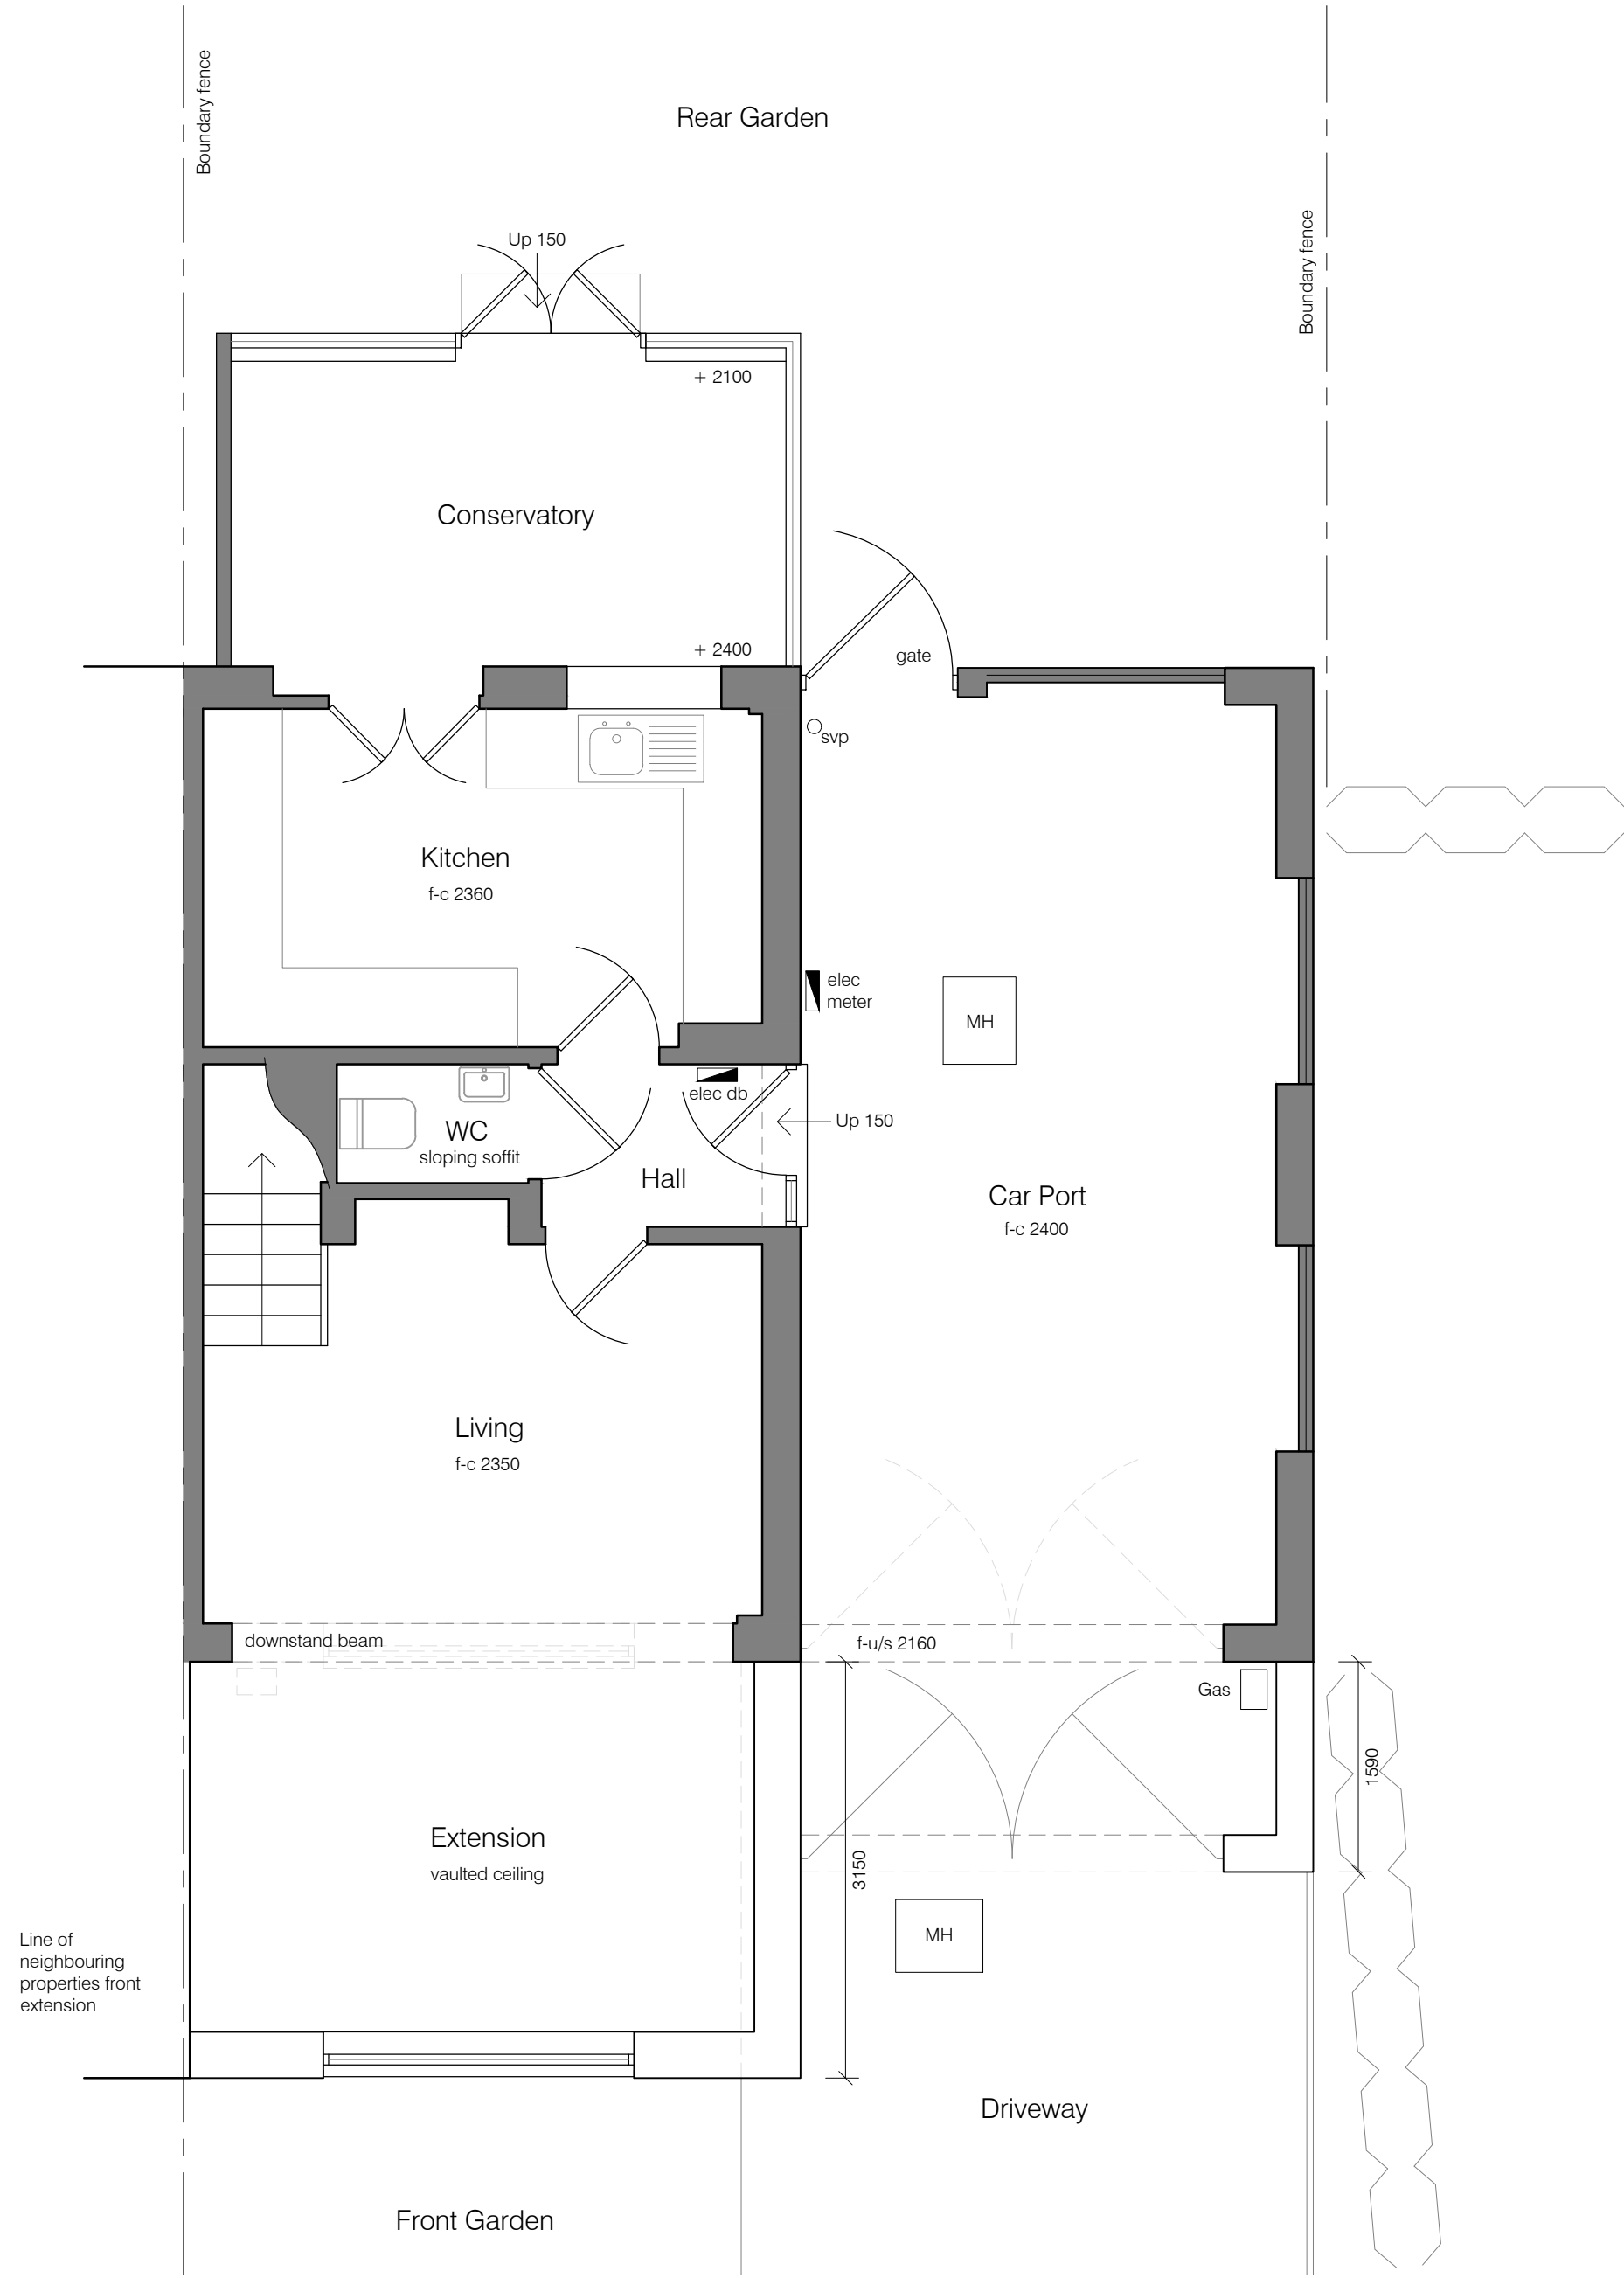

Ground Floor Plan

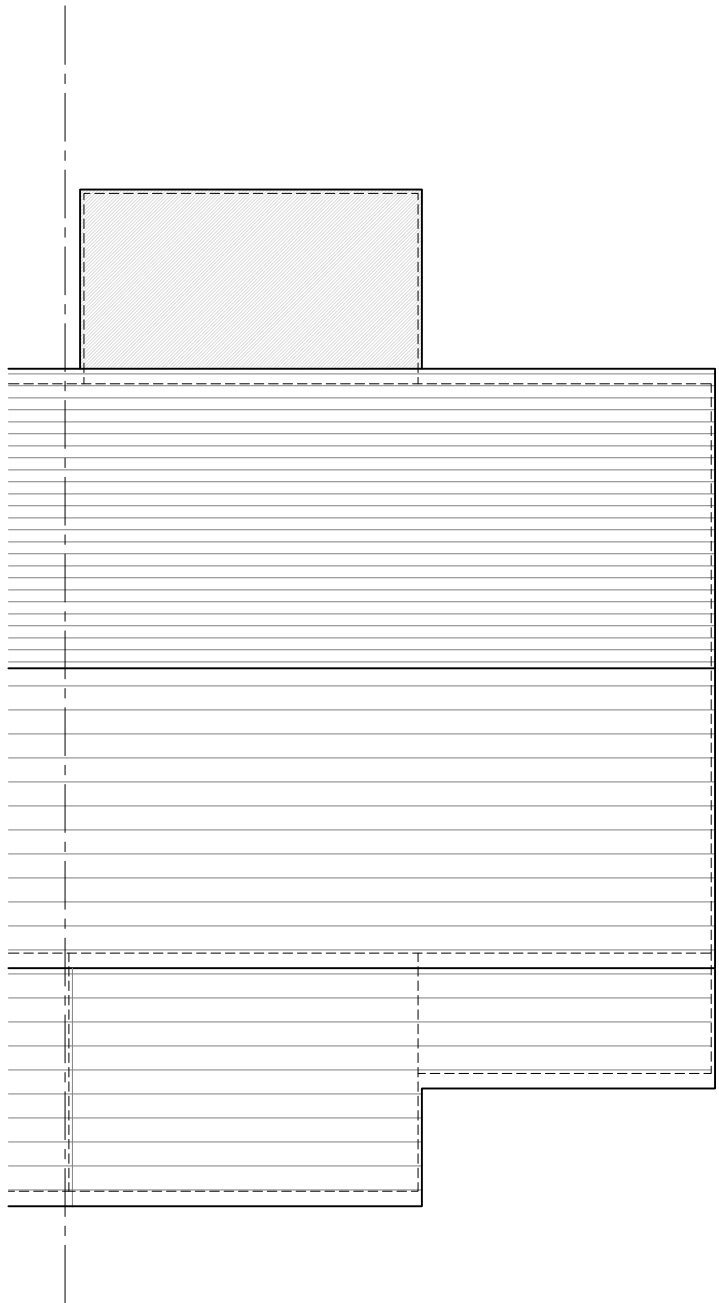

Roof Plan



North-West Elevation

South-West Elevation

A	14.08.24	Client amendments
REV	DATE	NOTE

PRELIMINARY

ajf | project design
chartered architectural technologists - building surveyors

Baldock
Hertfordshire

tel: 07970 273238
email: info@ajfprojectdesign.co.uk
web: www.ajfprojectdesign.co.uk

CLIENT		
Mrs H Marshallsay		
PROJECT		
Extension and Alteration 2 Laxton Gardens Baldock Herts SG7 6DA		
DRAWING TITLE		
Plans and elevations as proposed		
SCALE	1:50/100 @ A1	DRAWING NUMBER
DATE	Aug 2024	301
DRAWN	AJF	A
JOB NUMBER	0304	CHECKED BY

