

Notes:


This drawing is a print and must not be scaled from without reference being made to the accompanying scale bar. All dimensions of existing buildings to be verified on site.

This drawing is to be read in conjunction with all other drawings, relevant specifications and preliminary / general conditions associated with the project.


All materials and workmanship to comply with Approved Document 7 to support Regulation 7 2013 edition of the Building Regulations 2010.

The Contractor is to check all drawings for dimensional and co-ordination accuracy. Any discrepancy between the details shown and those by others are to be reported to the Client / Contract Administrator.


This drawing remains the copyright of ajf project design.

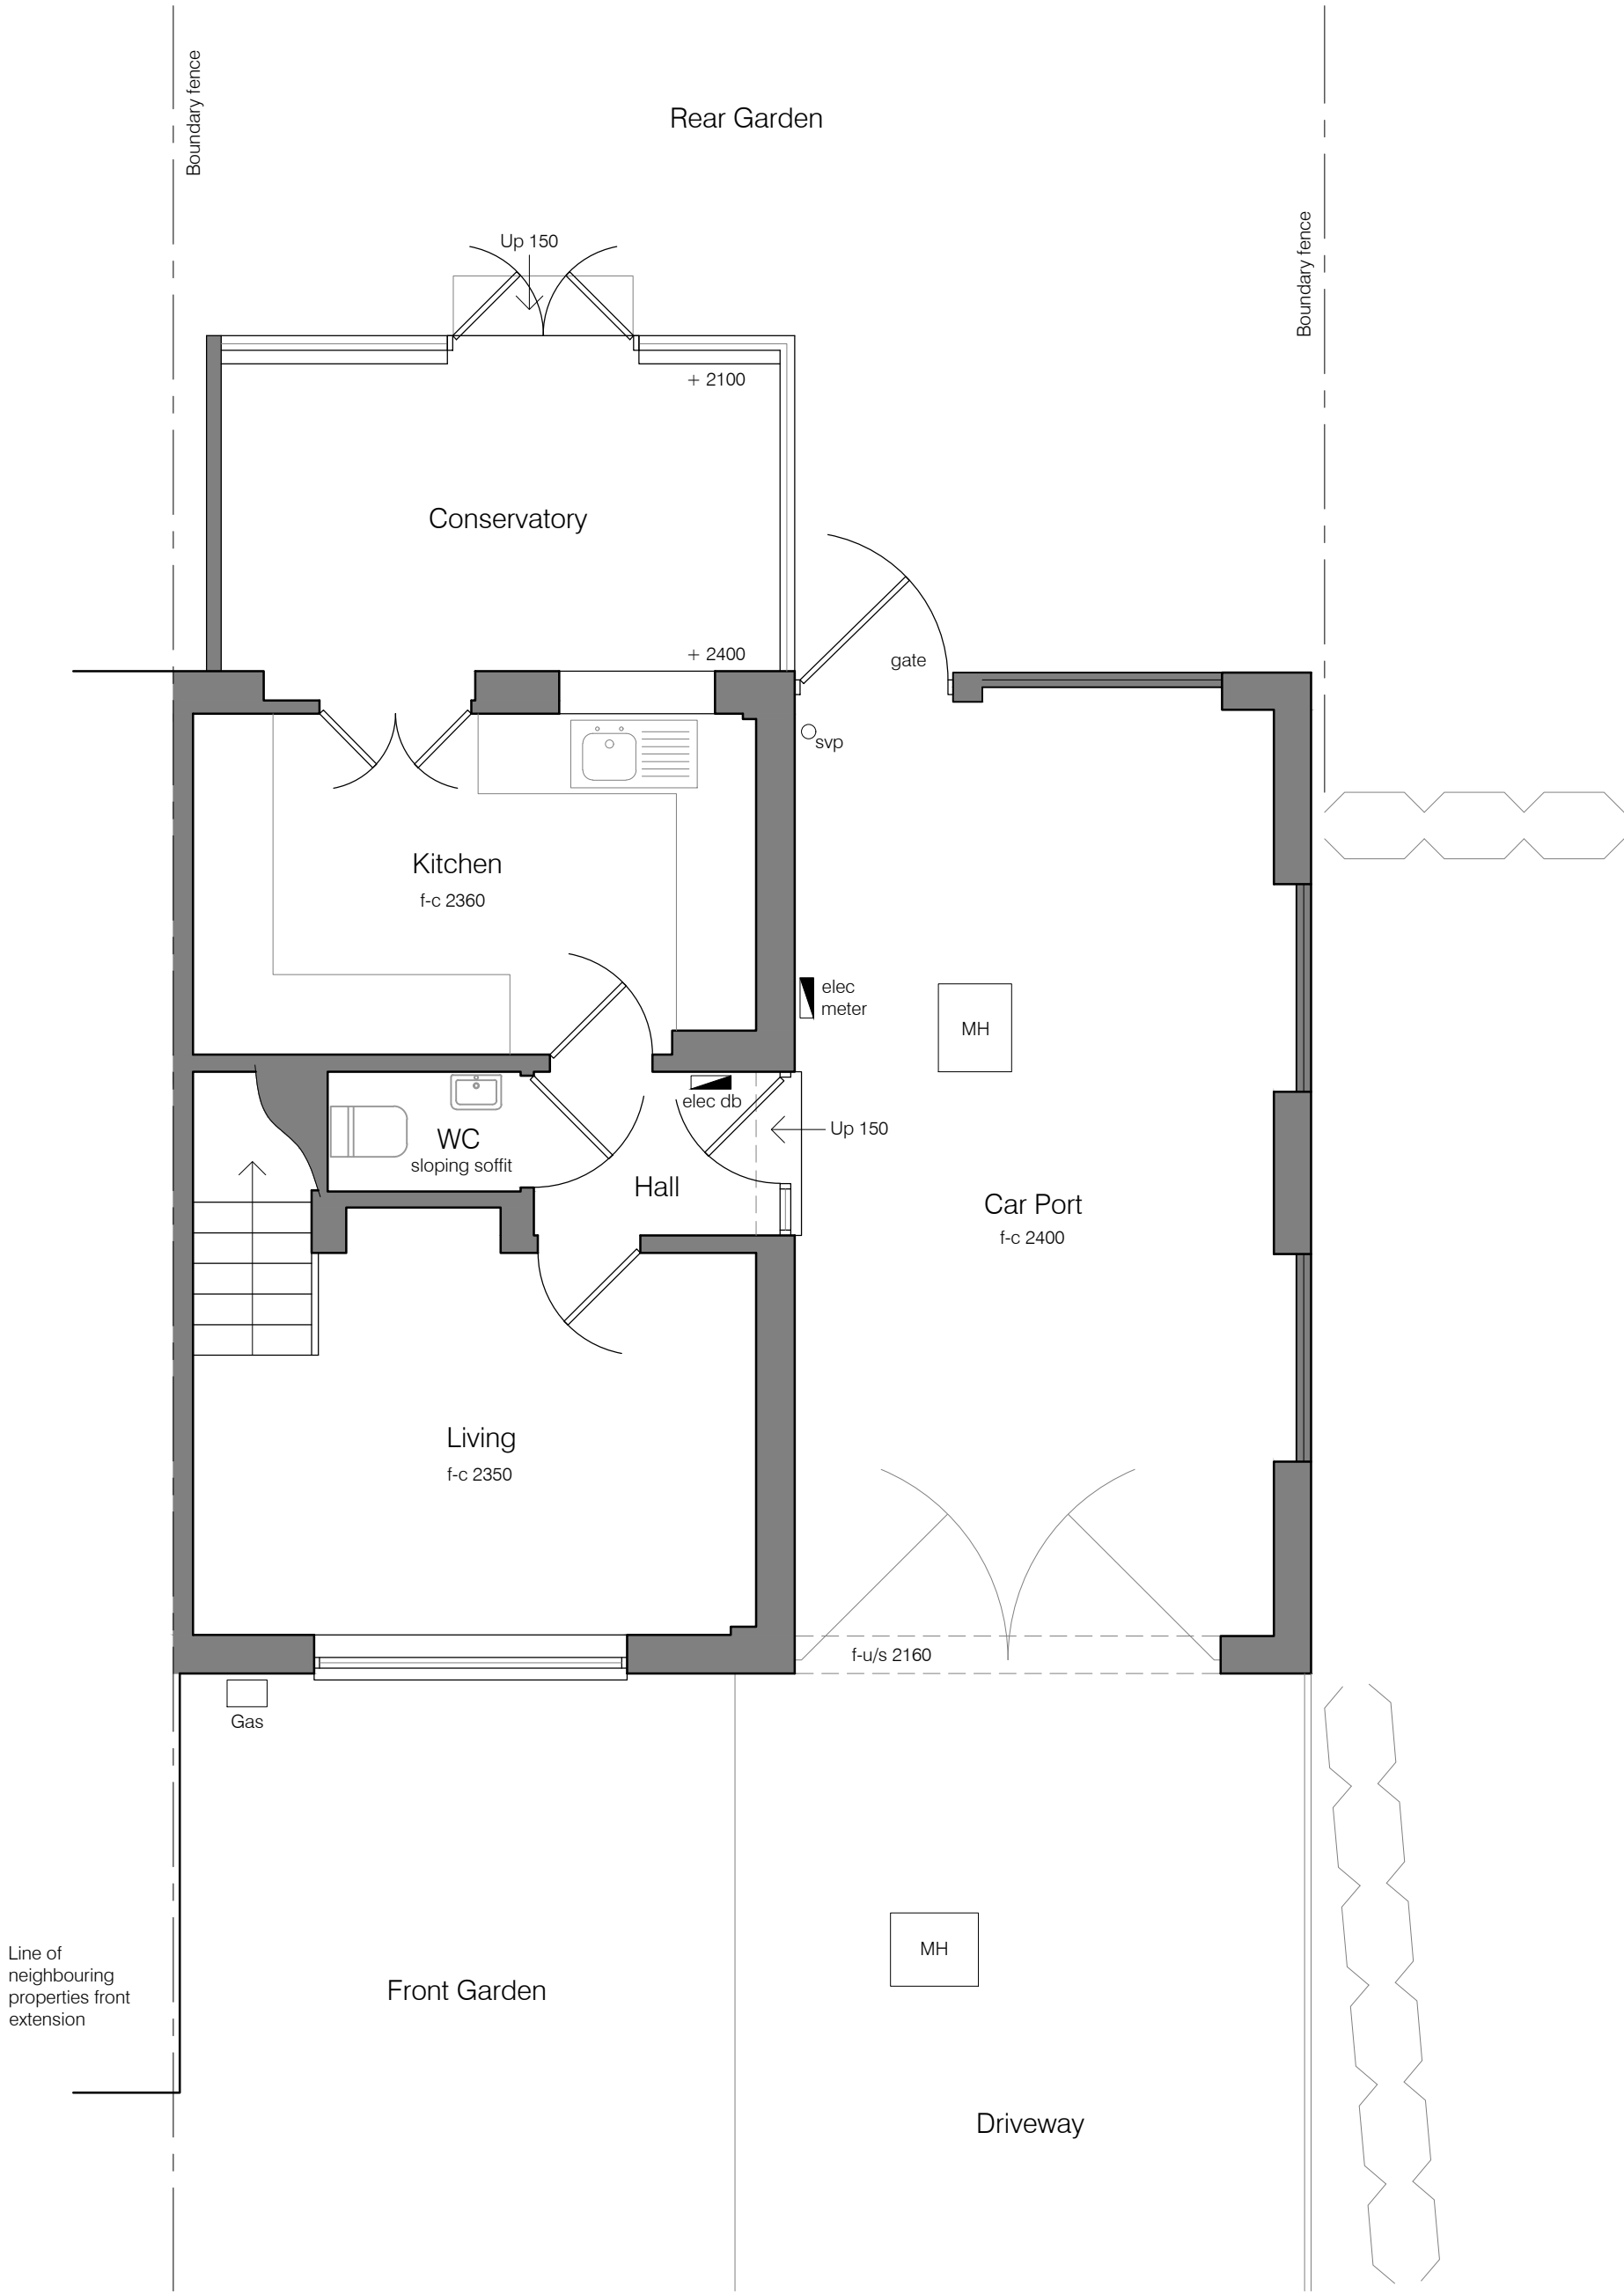

Ground Floor Plan

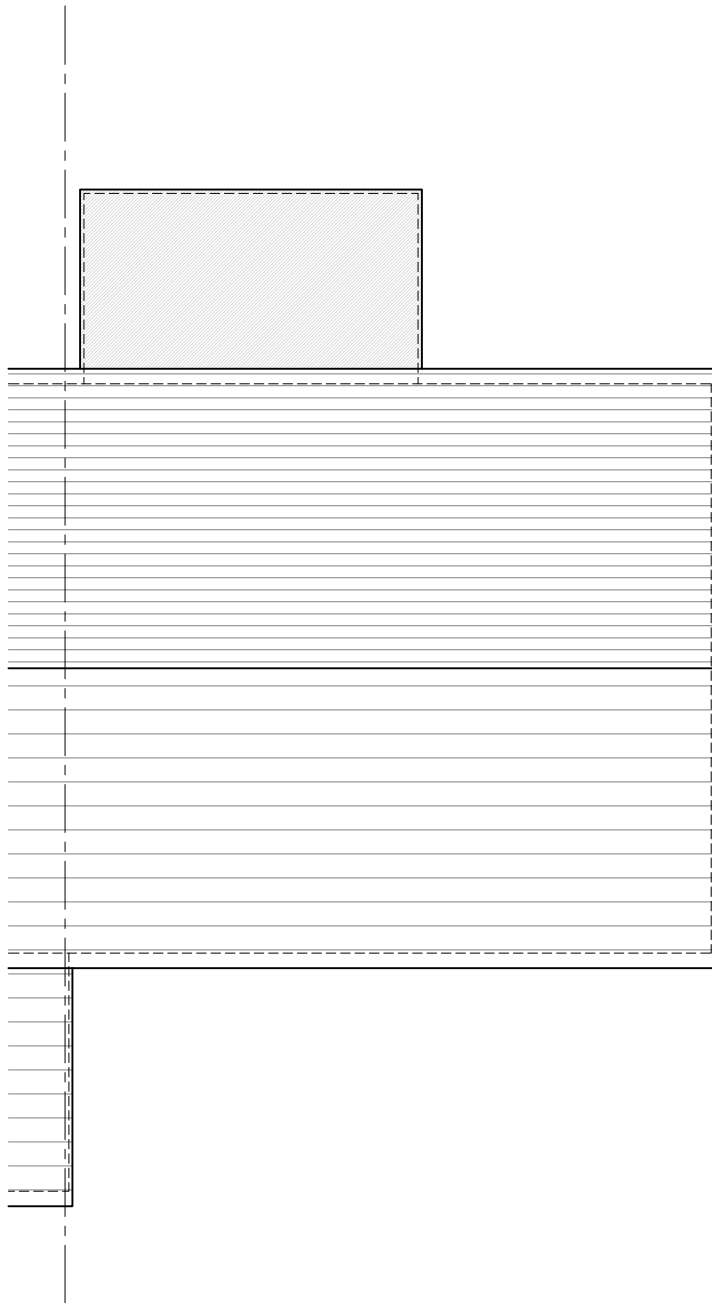

Roof Plan

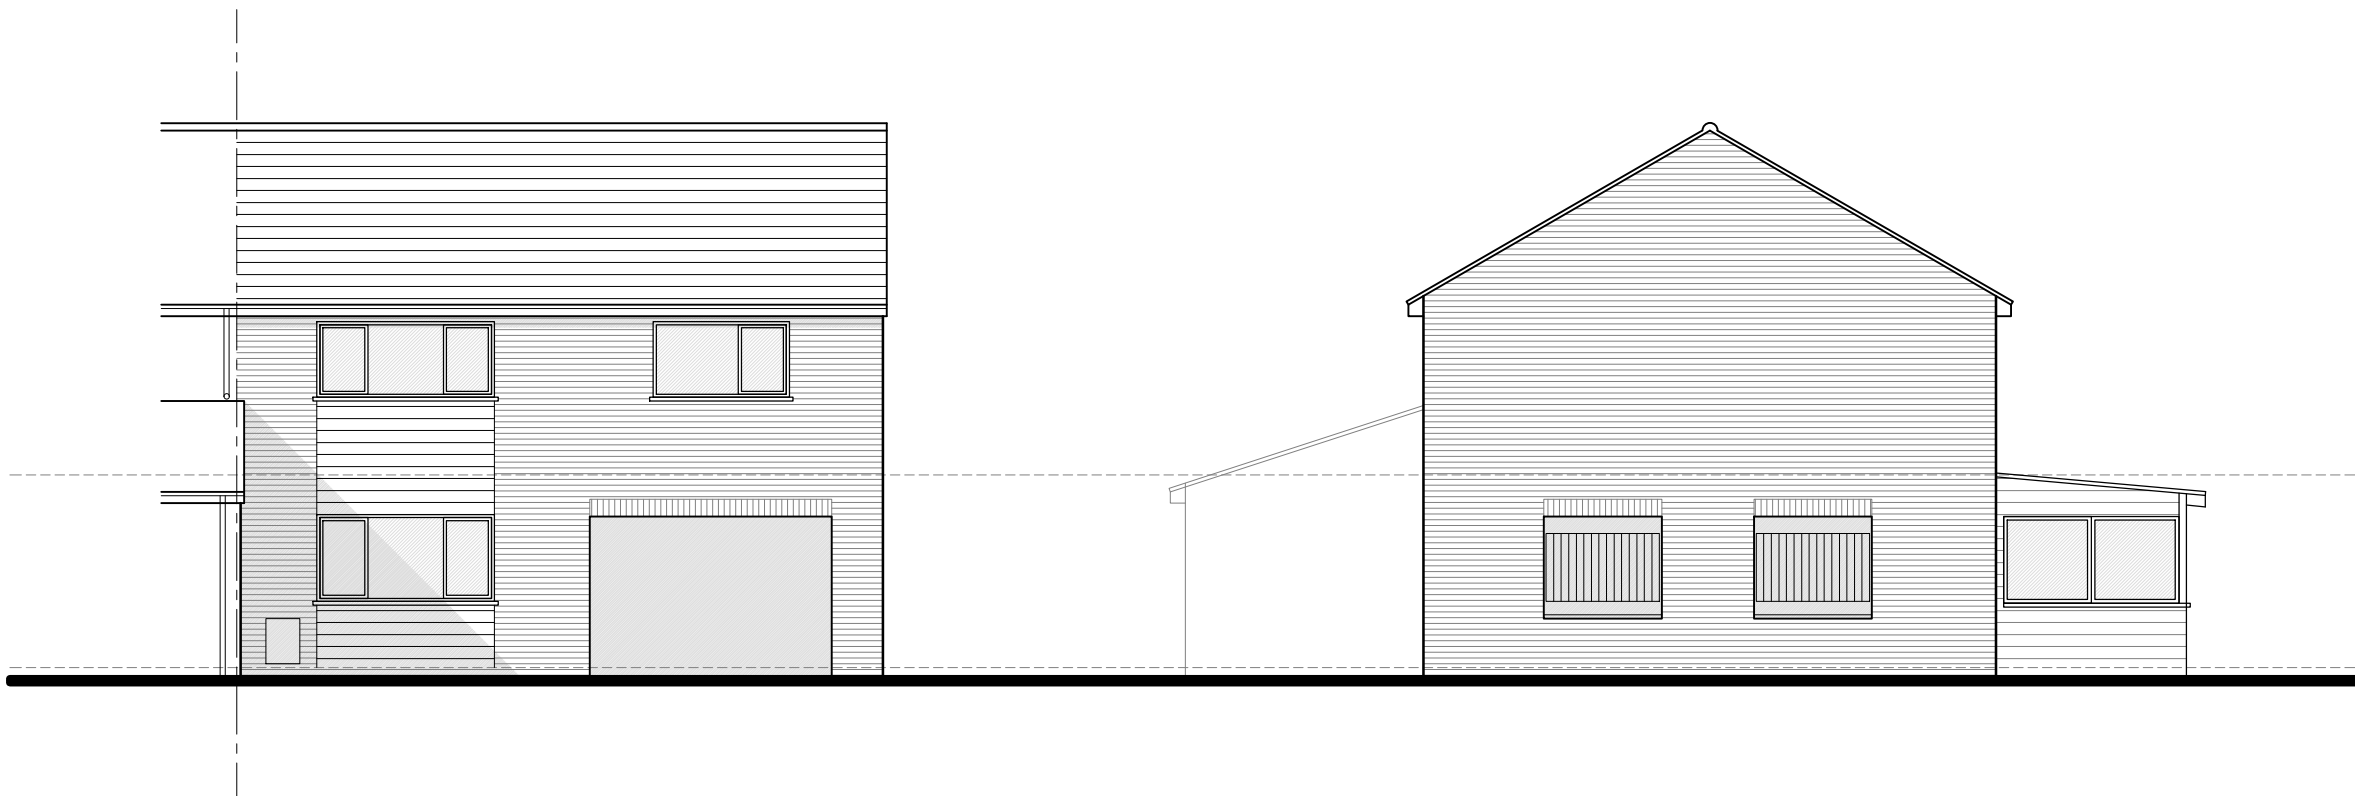

North-West Elevation

South-West Elevation

| REV    | DATE | NOTE |
|--------|------|------|
| SURVEY |      |      |

**ajf | project design**  
chartered architectural technologists - building surveyors

Baldock  
Hertfordshire

tel: 07970 273238  
email: info@ajfprojectdesign.co.uk  
web: www.ajfprojectdesign.co.uk

CLIENT  
Mrs H Marshallsay

PROJECT  
Extension and Alteration  
2 Laxton Gardens  
Baldock  
Herts SG7 6DA

DRAWING TITLE  
Plans and elevations  
as existing

| SCALE      | 1:50/100 @ A1 | DRAWING NUMBER | REVISION |
|------------|---------------|----------------|----------|
| DATE       | Aug 2024      | 201            | -        |
| DRAWN      | AJF           |                |          |
| JOB NUMBER | 0304          |                |          |
| CHECKED BY |               |                |          |

