


Note:- No changes to this floor

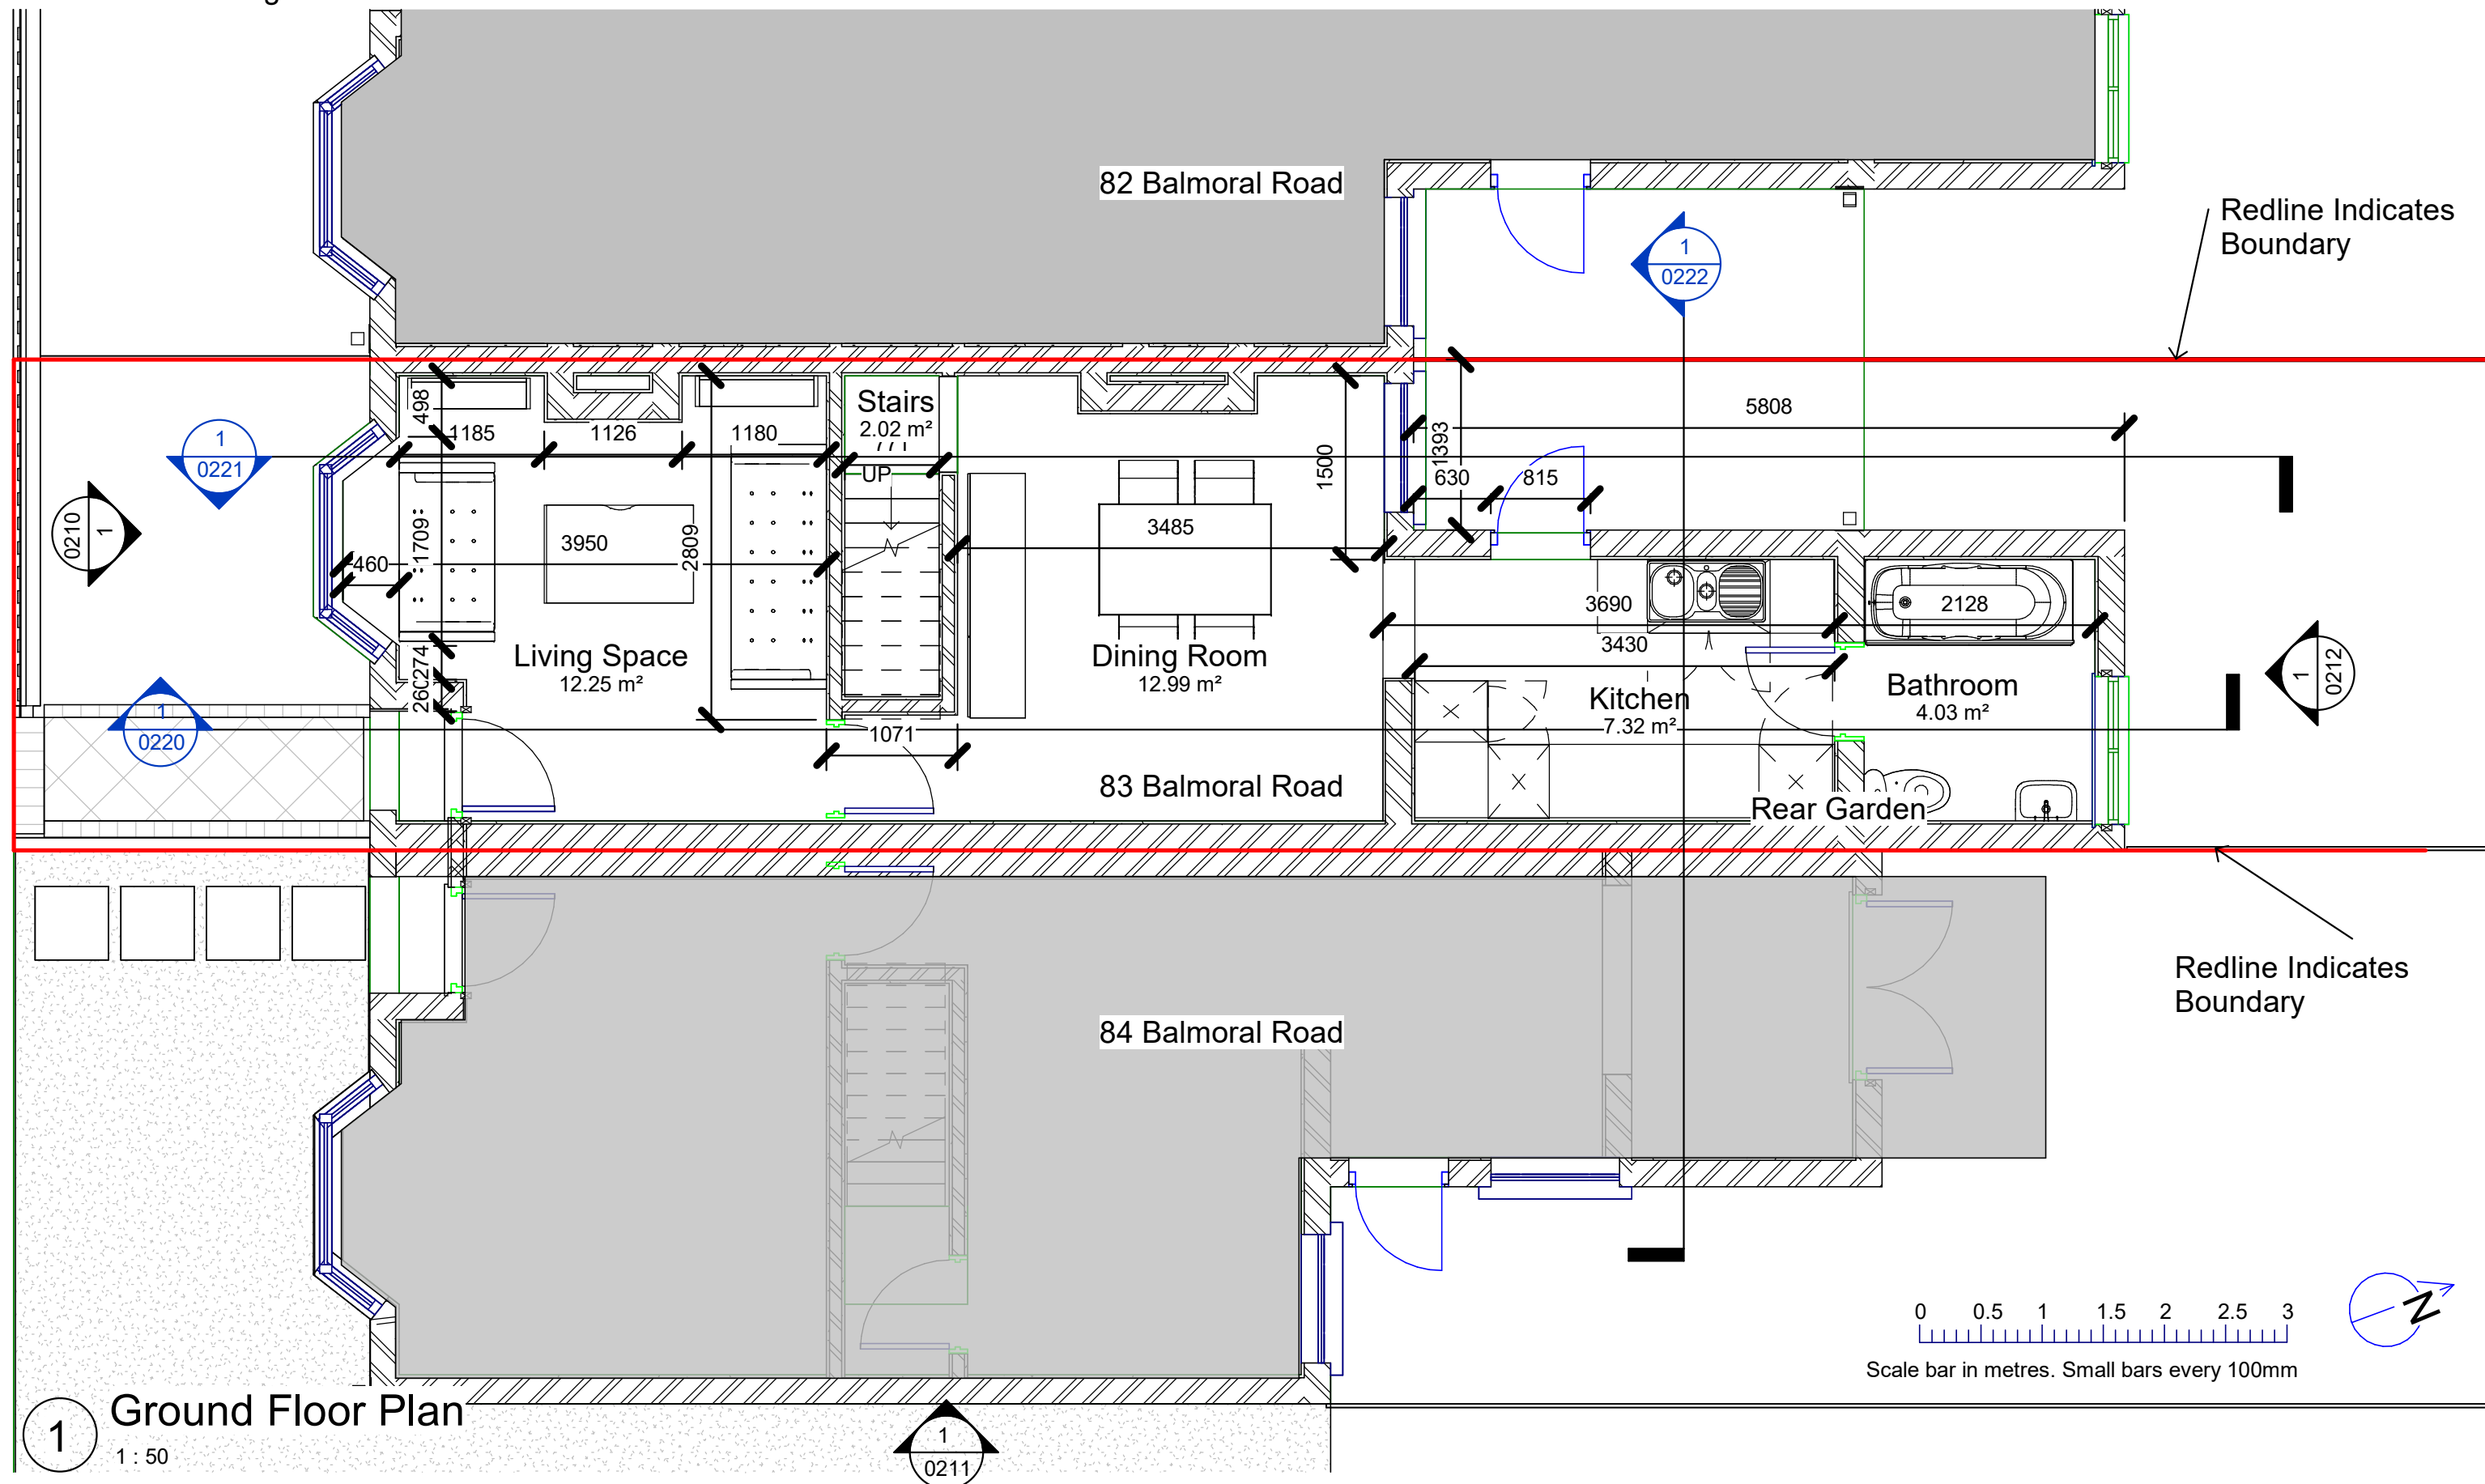

Ingleton Wood LLP shall have no liability to the Employer arising out of any unauthorised modification or amendment to, or any transmission, copy or use of the material, or any proprietary work contained therein, by the Employer, Other Project Team Member, or any other third party. All dimensions are to be checked and verified on-site by the Main Contractor prior to commencement; any discrepancies are to be reported to the Contract Administrator. This drawing is to be read in conjunction with all other relevant drawings and specifications. Do Not Scale © Ingleton Wood LLP							Project: Loft Extension 83 Balmoral Road Hitchin SG5 1XQ Client: George Dance	Title: Proposed Ground Floor Plan		
	P4	New Planning Application	26.04.25	JR	JR	Drawing Number: 0043-JR-XX-00-DR-A-0200		Status: S3	Purpose of Issue: Planning	Revision: P4
	P3	Revised Planning Issue	15.09.24	JR	JR					
	P2	Scale and Sheet size amended	09.06.24	JR	JR					
	P1	Planning Issue	26.05.24	JR	JR					
	Rev	Comment	Date	Chk	Apr					
	Project No: 0036		Scale @ A3: 1 : 50		Drawn By: Author					