


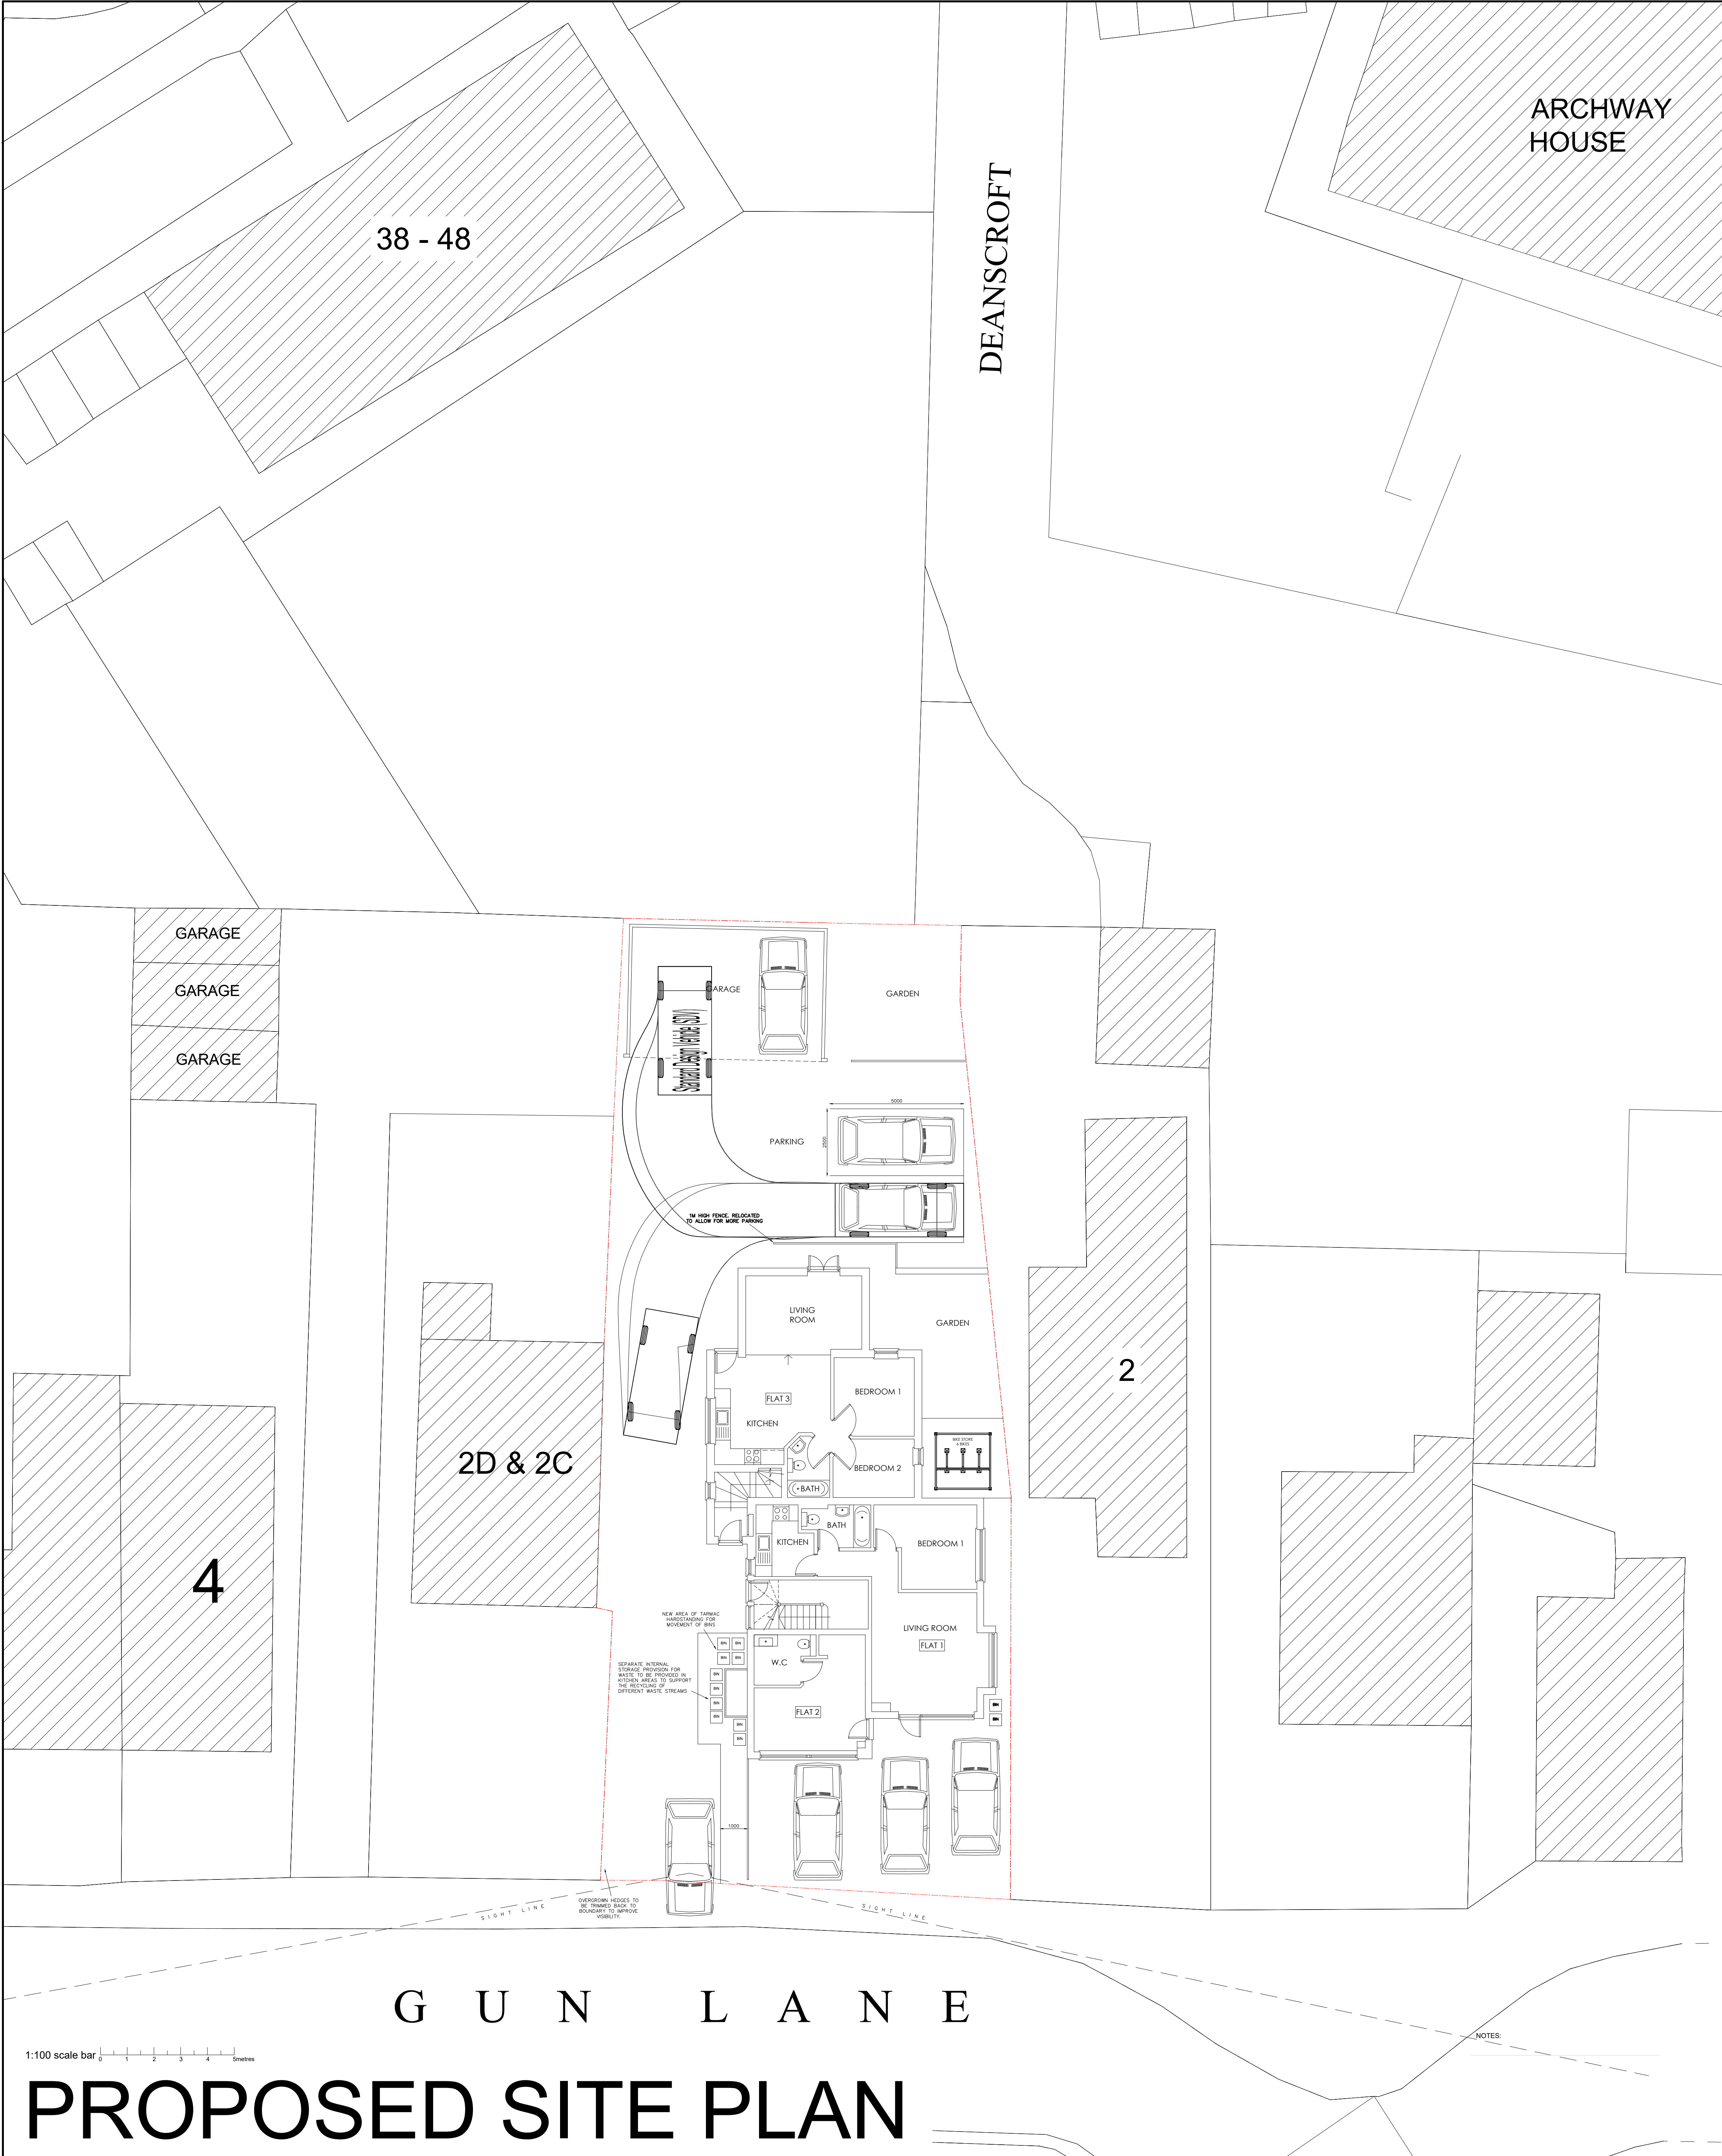

NOTES:

Parking space adjusted 11.02.25

CLIENT:	Craft&Sons	SITE:	2a & 2b Gun Lane, Knebworth
DESIGNER:	Westby Architecture	TITLE:	Proposed Site Plan & Garage
SCALE AT A1:	1:50 1:100	DATE:	19.08.24
PROJECT NO:	1038	DRAWING NO:	1038/DR/103
		CHECKED:	C.B.
		REVISION:	A

