




EXISTING FRONT ELEVATION
scale 1:100 at A1




EXISTING SECTION THROUGH scale 1:50 at A1



EXISTING SIDE ELEVATION
scale 1:100 at A1

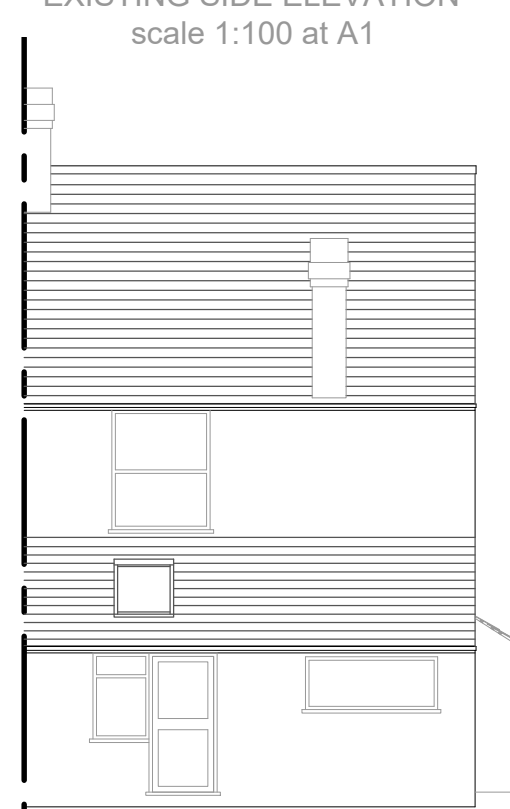


EXISTING REAR ELEVATION
scale 1:100 at A1

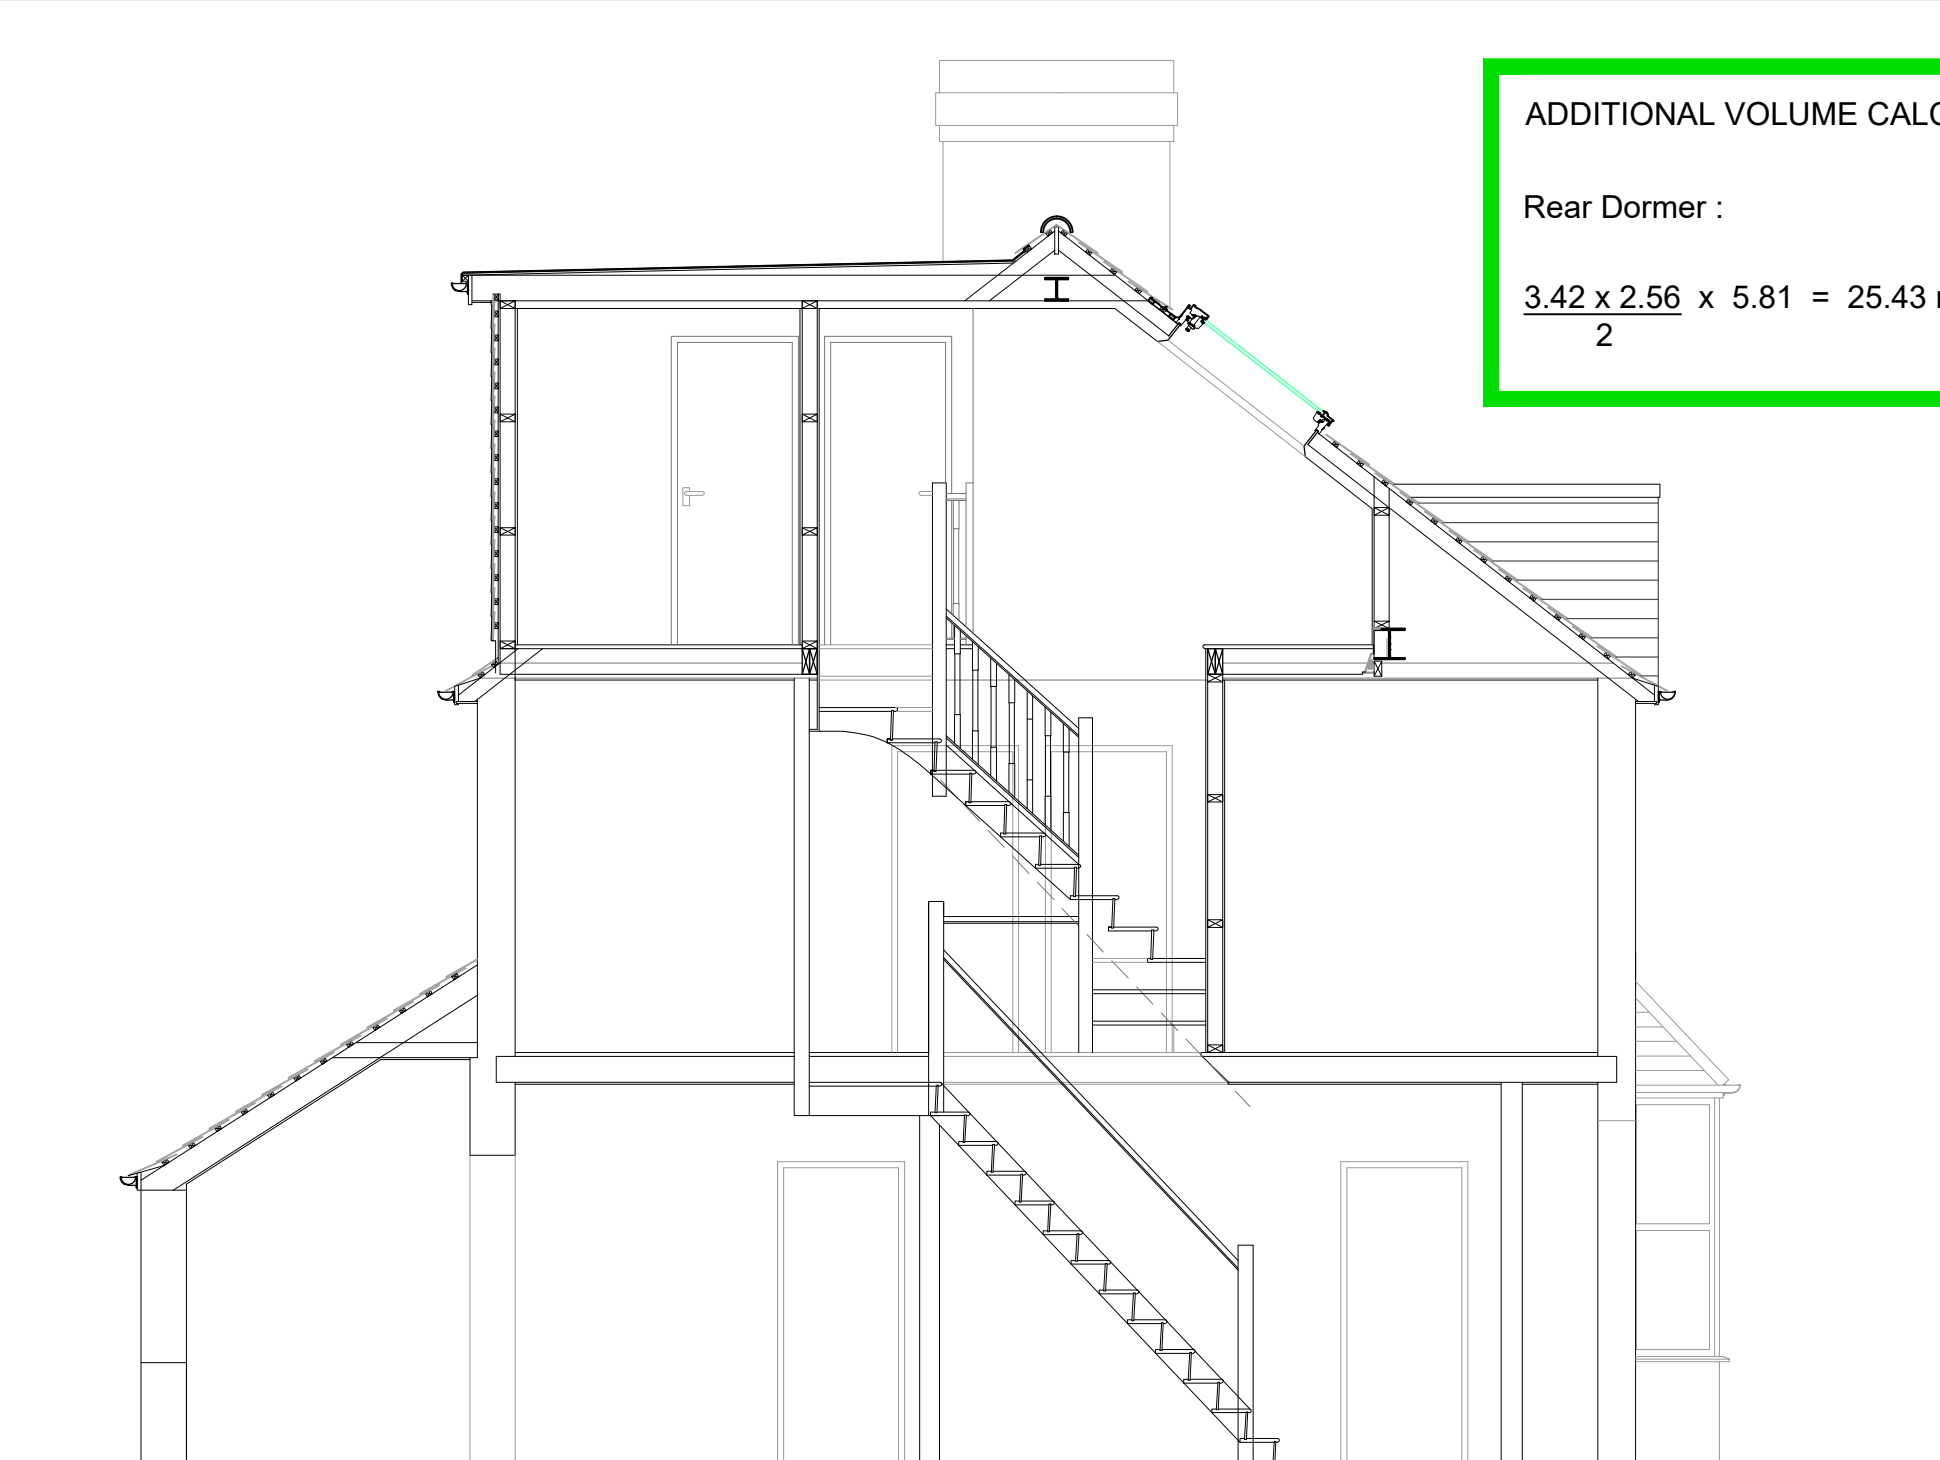

PROPOSED SECTION THROUGH scale 1:50 at A1




PROPOSED FRONT ELEVATION
scale 1:100 at A1

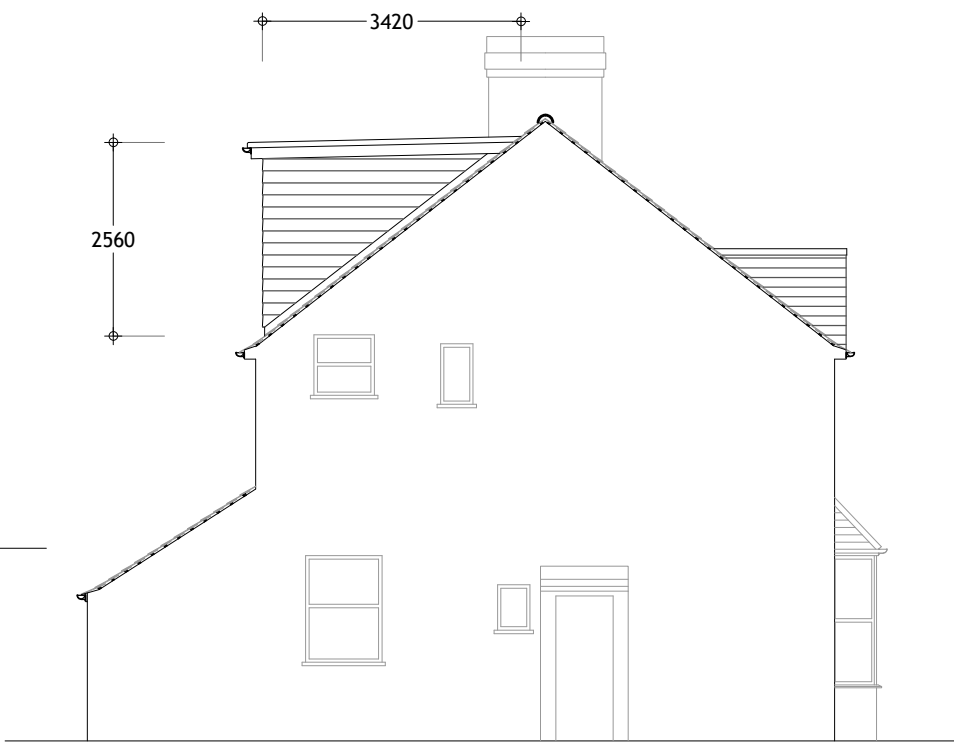


PROPOSED SIDE ELEVATION
scale 1:100 at A1



PROPOSED REAR ELEVATION
scale 1:100 at A1

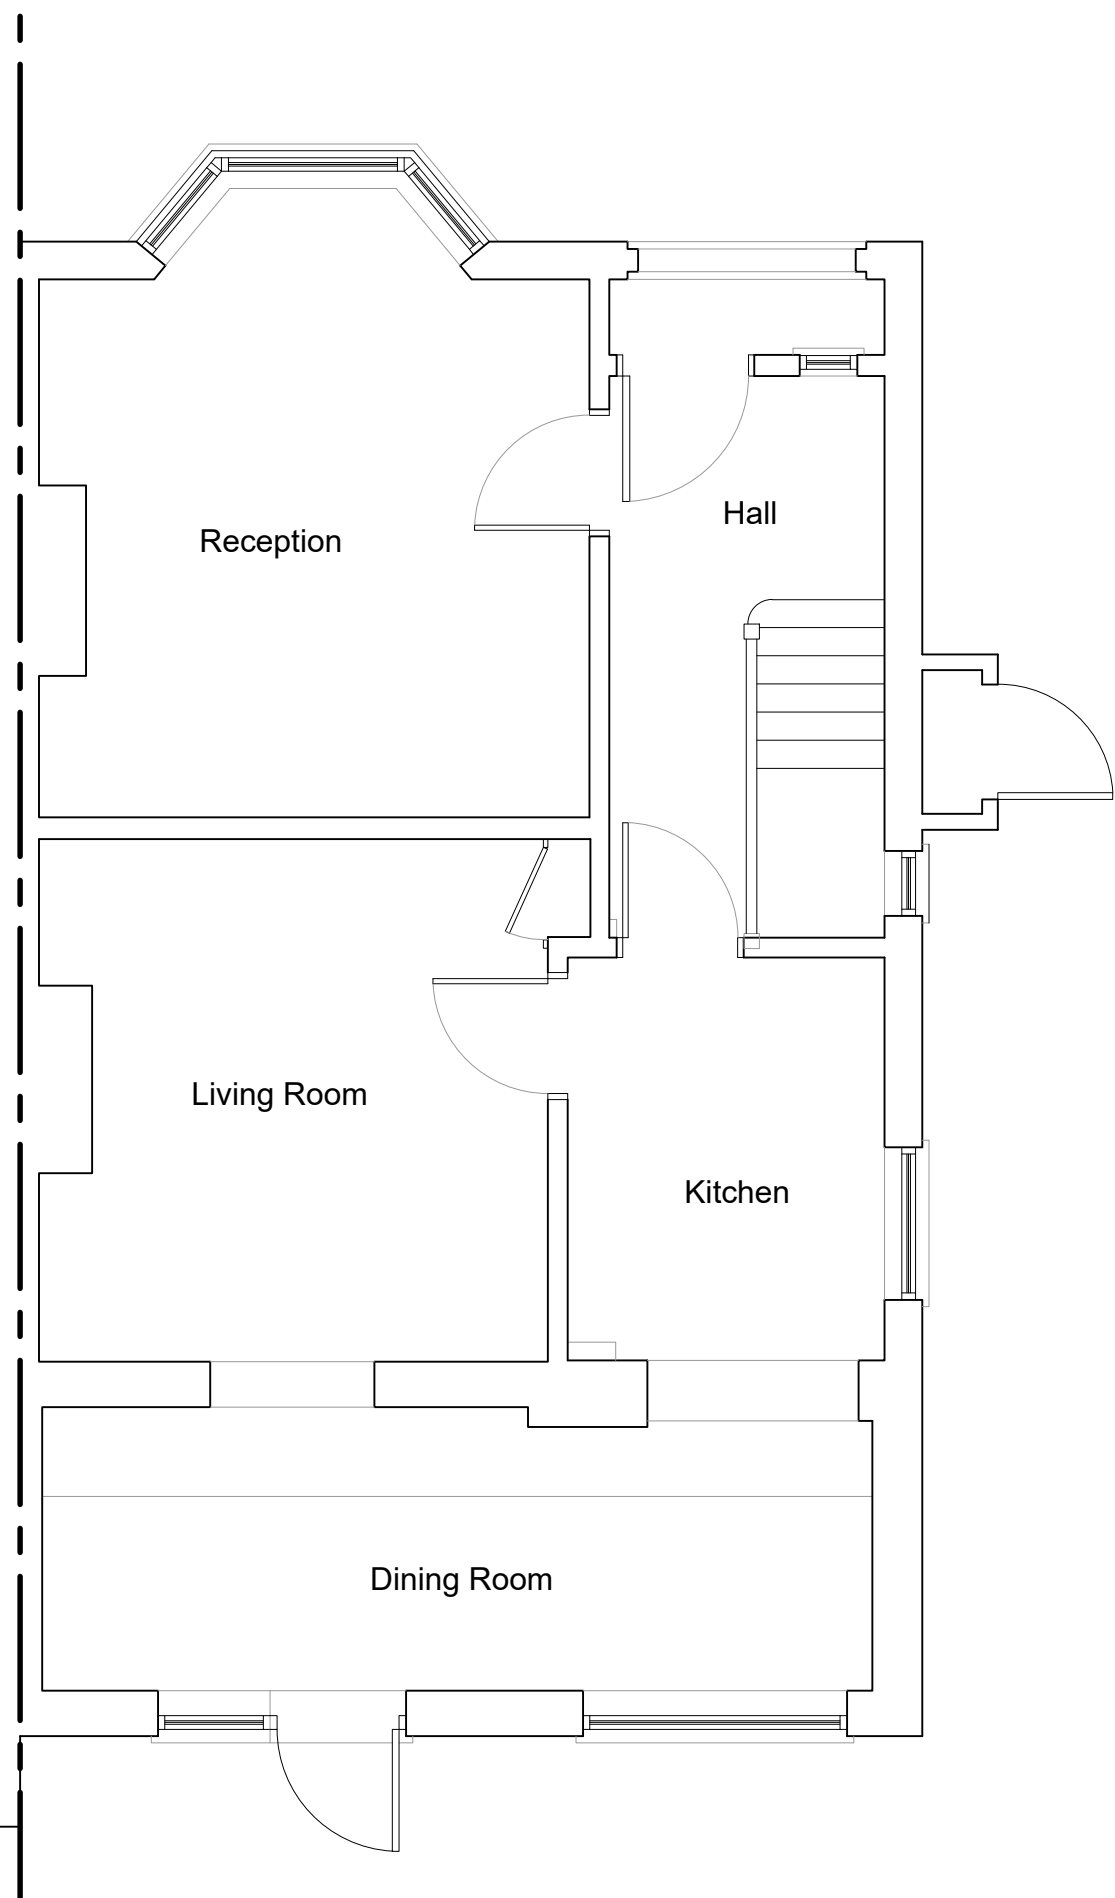


EXISTING GROUND FLOOR PLAN
scale 1:50 at A1

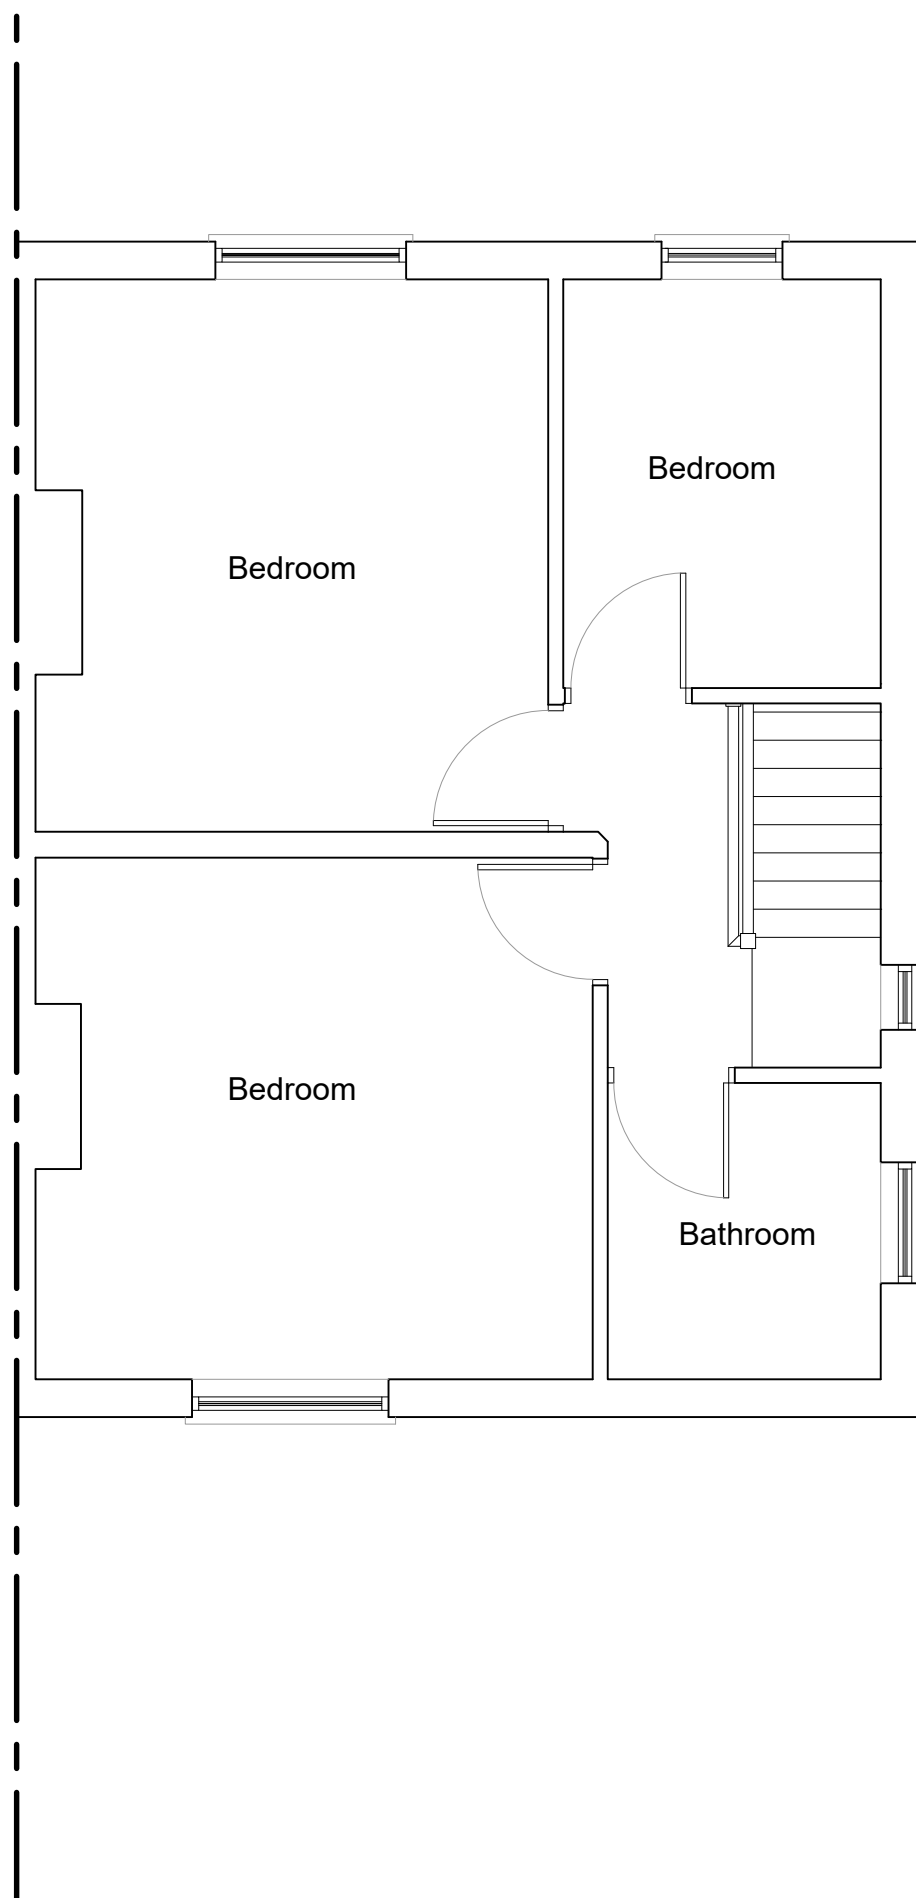


EXISTING FIRST FLOOR PLAN
scale 1:50 at A1




LOCATION PLAN scale 1:1250 at A1

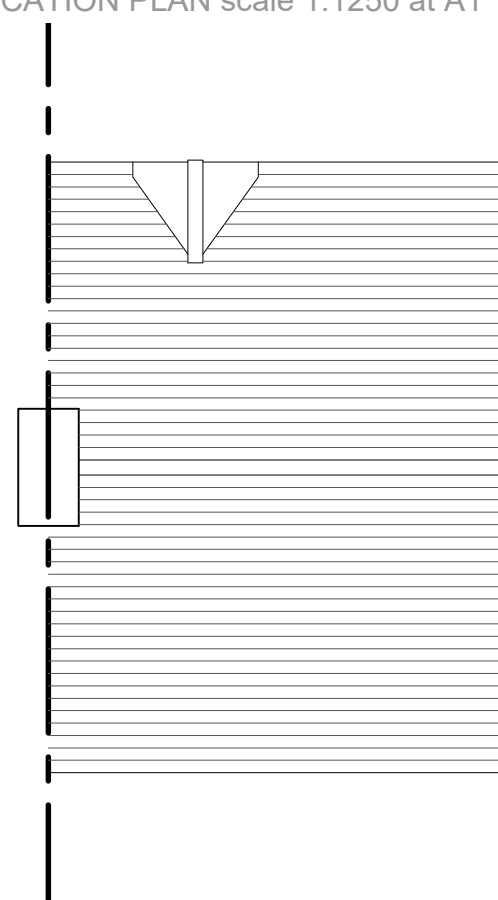


EXISTING ROOF PLAN
scale 1:100 at A1

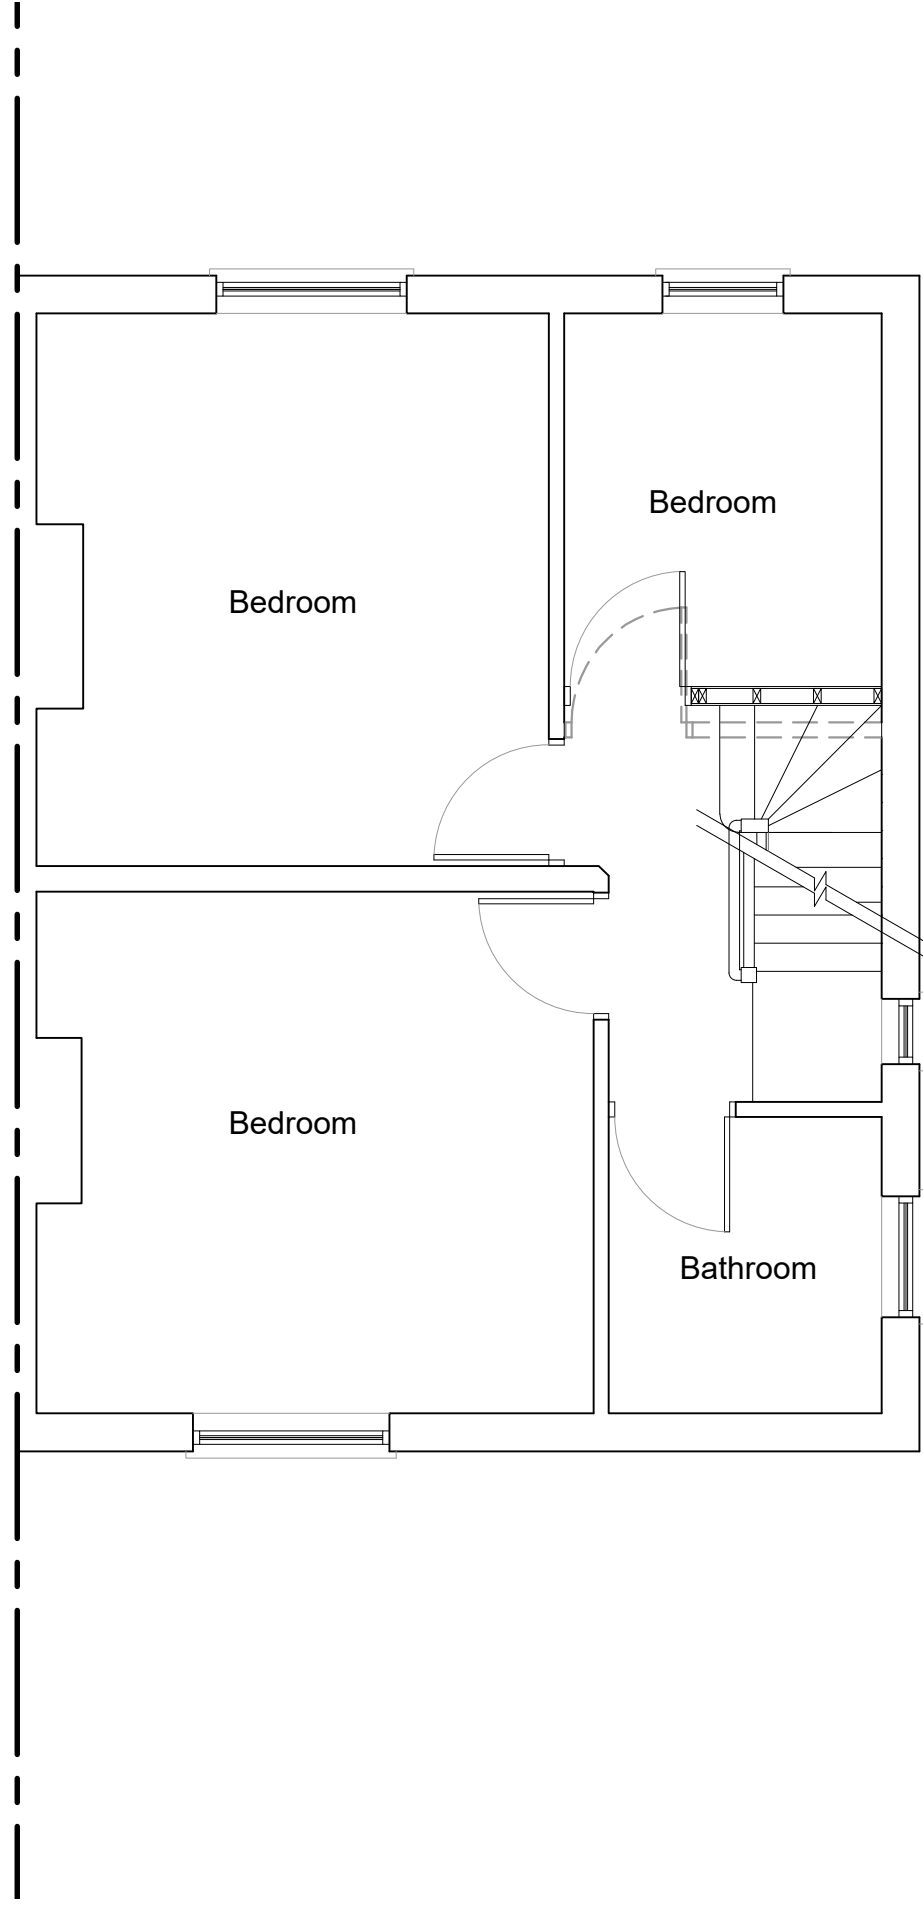

PROPOSED FIRST FLOOR PLAN
scale 1:50 at A1

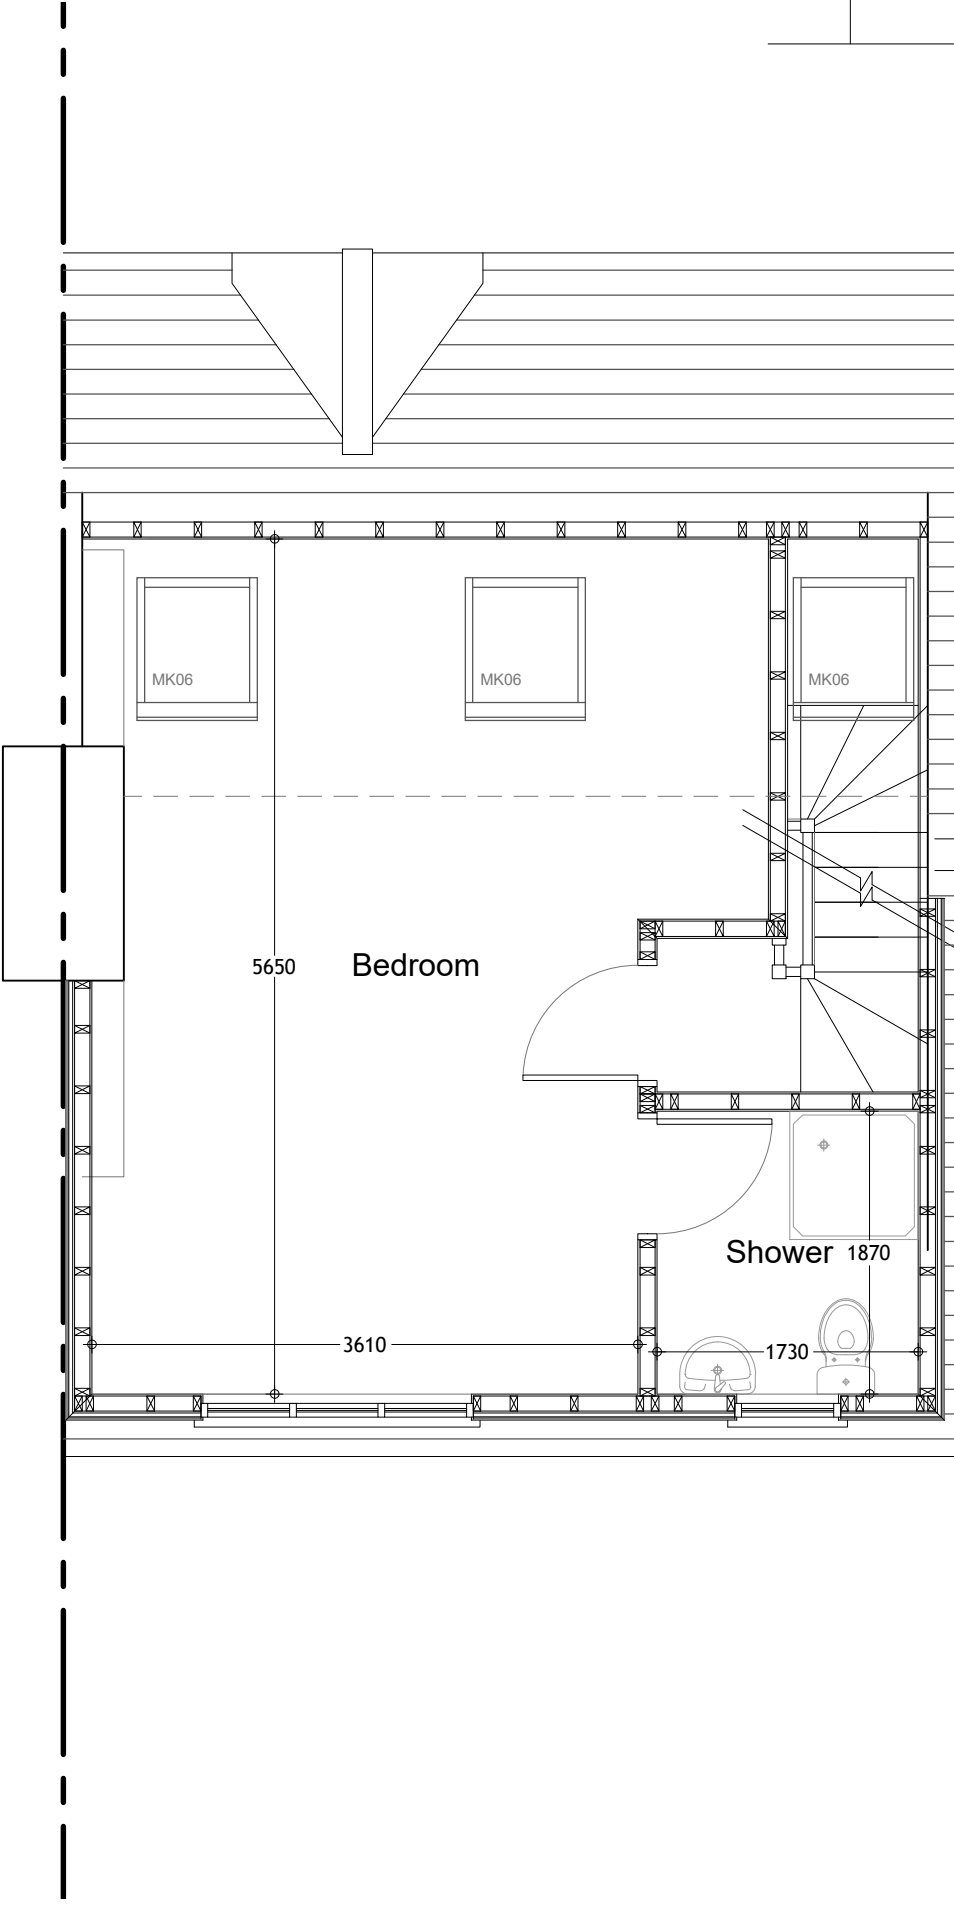

PROPOSED SECOND FLOOR PLAN
scale 1:50 at A1

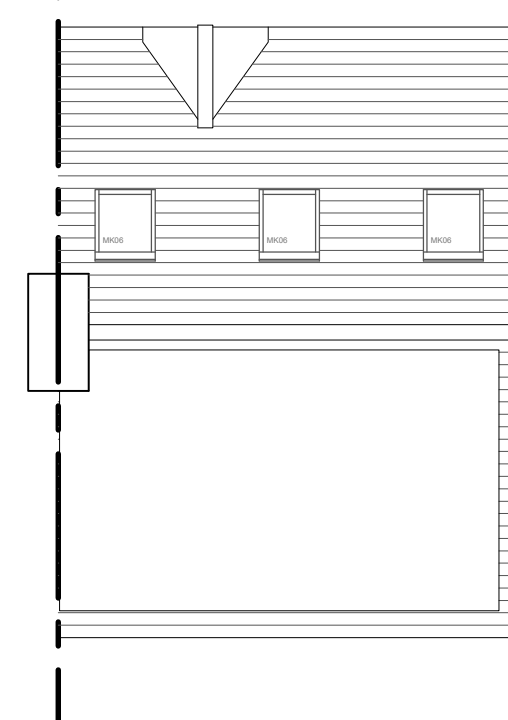


PROPOSED ROOF PLAN
scale 1:100 at A1

ADDITIONAL VOLUME CALCULATION :

Rear Dormer :

$$\frac{3.42 \times 2.56}{2} \times 5.81 = 25.43 \text{ m}^3$$

Scale Bar

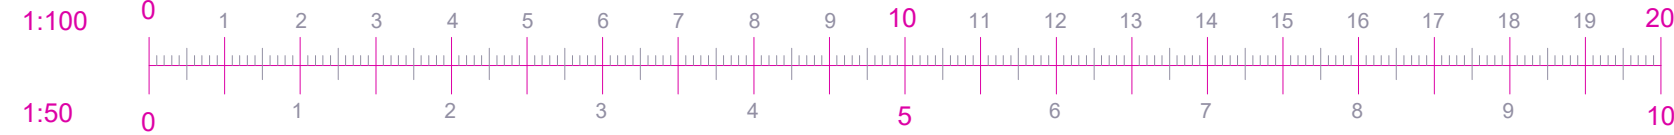

All dimensions to be confirmed on site before any work commences. Godden & Grimshaw Ltd. retain copyright of design, scheme & ownership of drawings. Drawing to be read in conjunction with the specification and all relevant drawings. We recommend approvals obtained from all statutory bodies prior to commencement of works. Any works undertaken without approval is done so at owners risk.

56 Gaping Lane, Hitchin, SG52JE	Proposed Loft Conversion including Rear Dormer and 3No. Velux windows to Front Roof Slope		Scale : 1:100, 1:50	at A1	Date : October 2021
	Existing and Proposed Plans, Sections & Elevations		Client : Mr. & Mrs. Apperly		Drwg. No. : SG5-2JE-56-01

