



MATERIALS
Walls - brick to match existing
Roof - Tiles to match existing
Doors - Sage upvc
Windows - Sage upvc

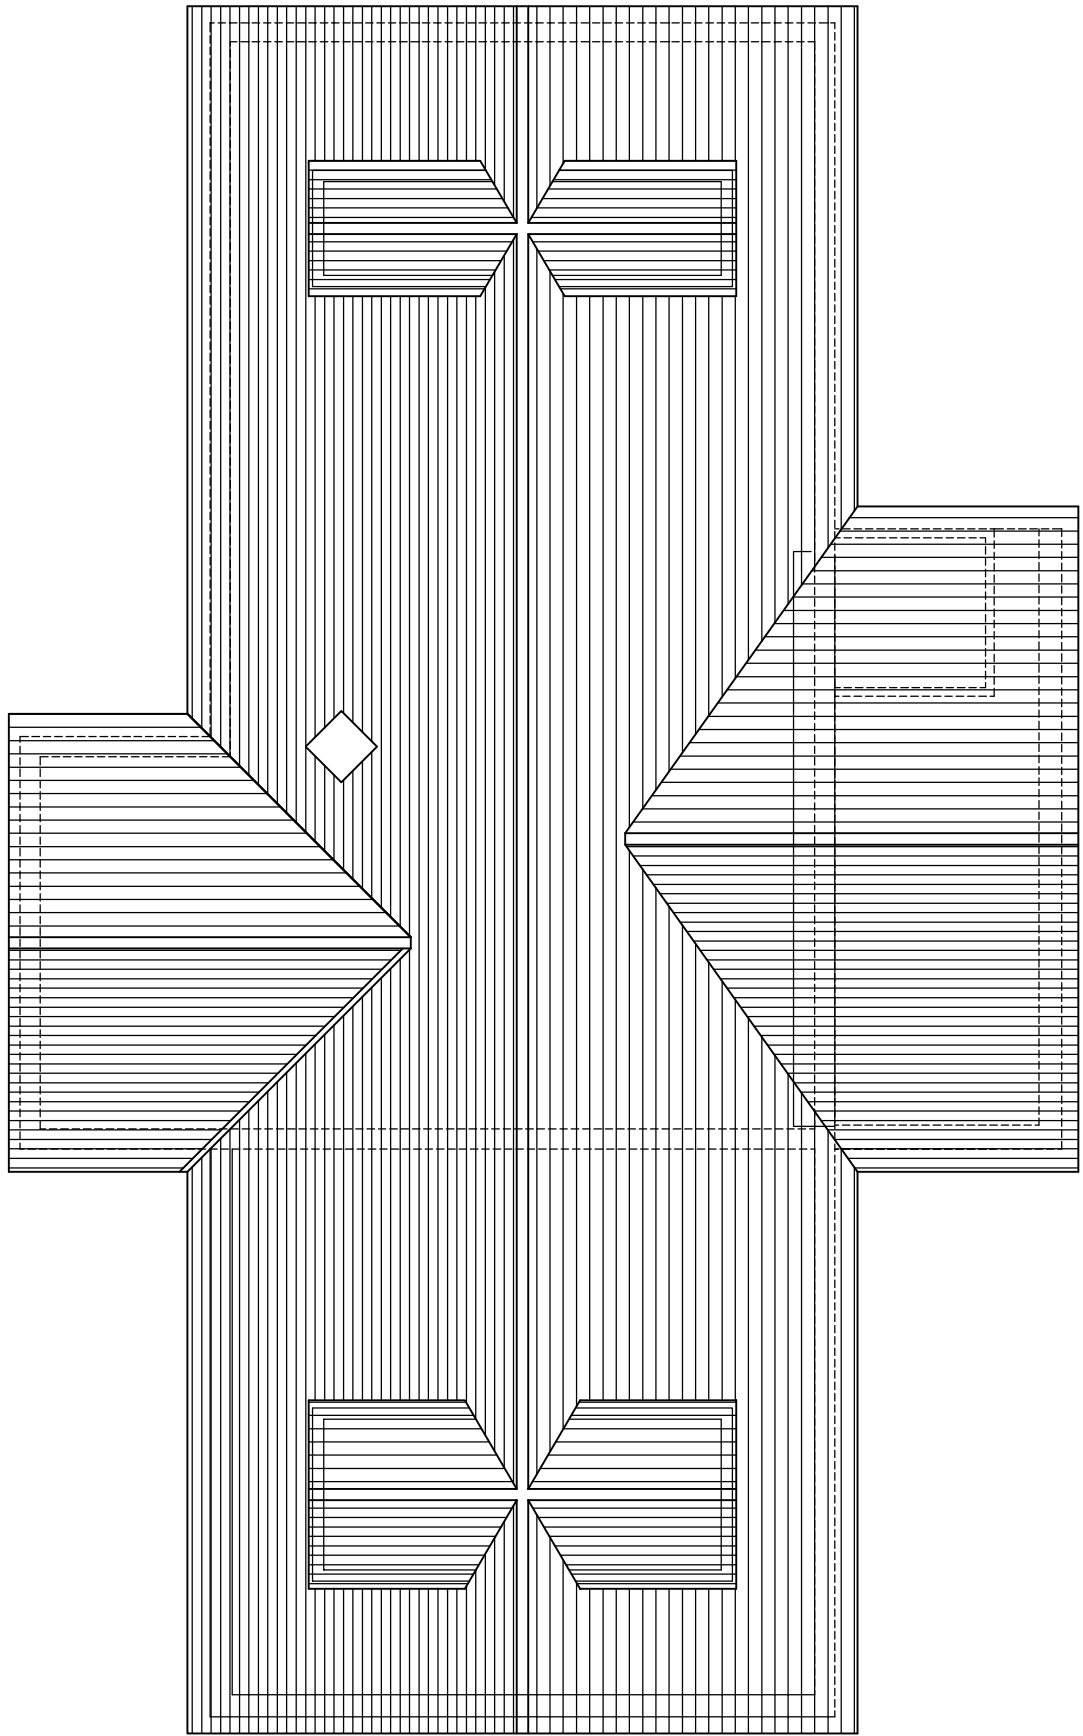


PROPOSED ROOF PLAN


Scale 1:100 0 1 2.5 5 10m

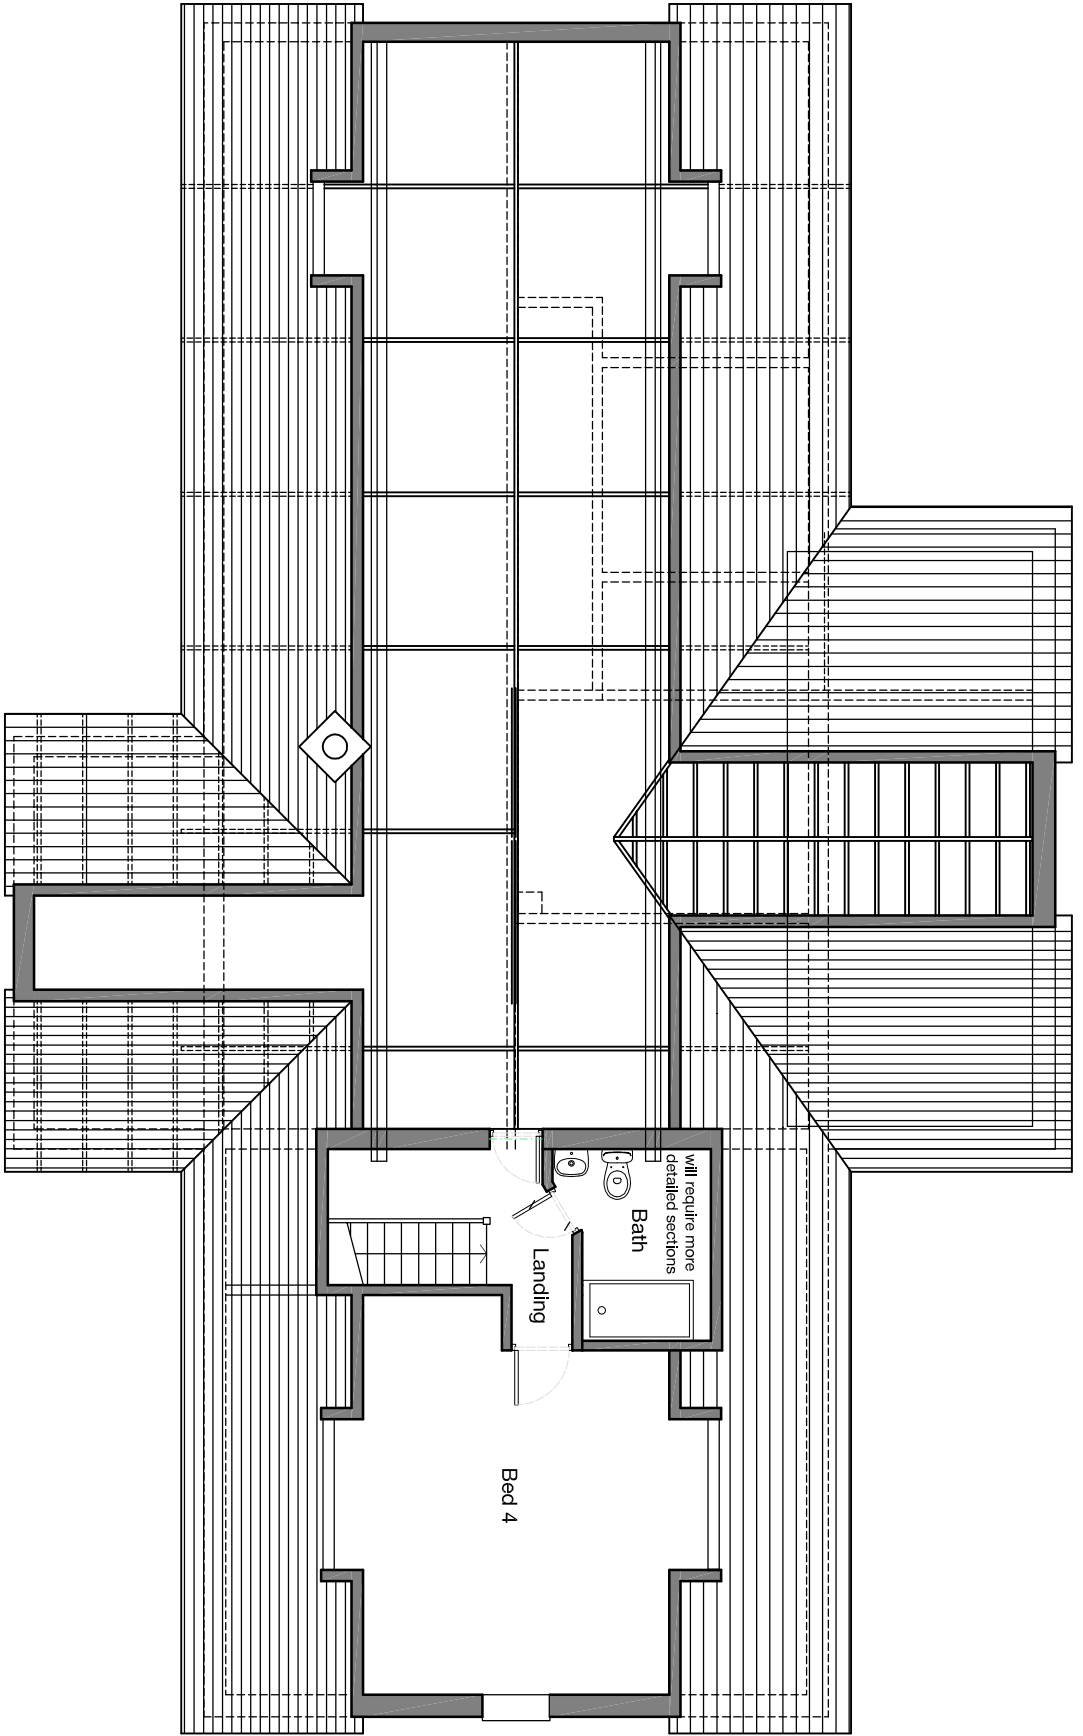


PROPOSED LOFT FIRST FLOOR PLAN

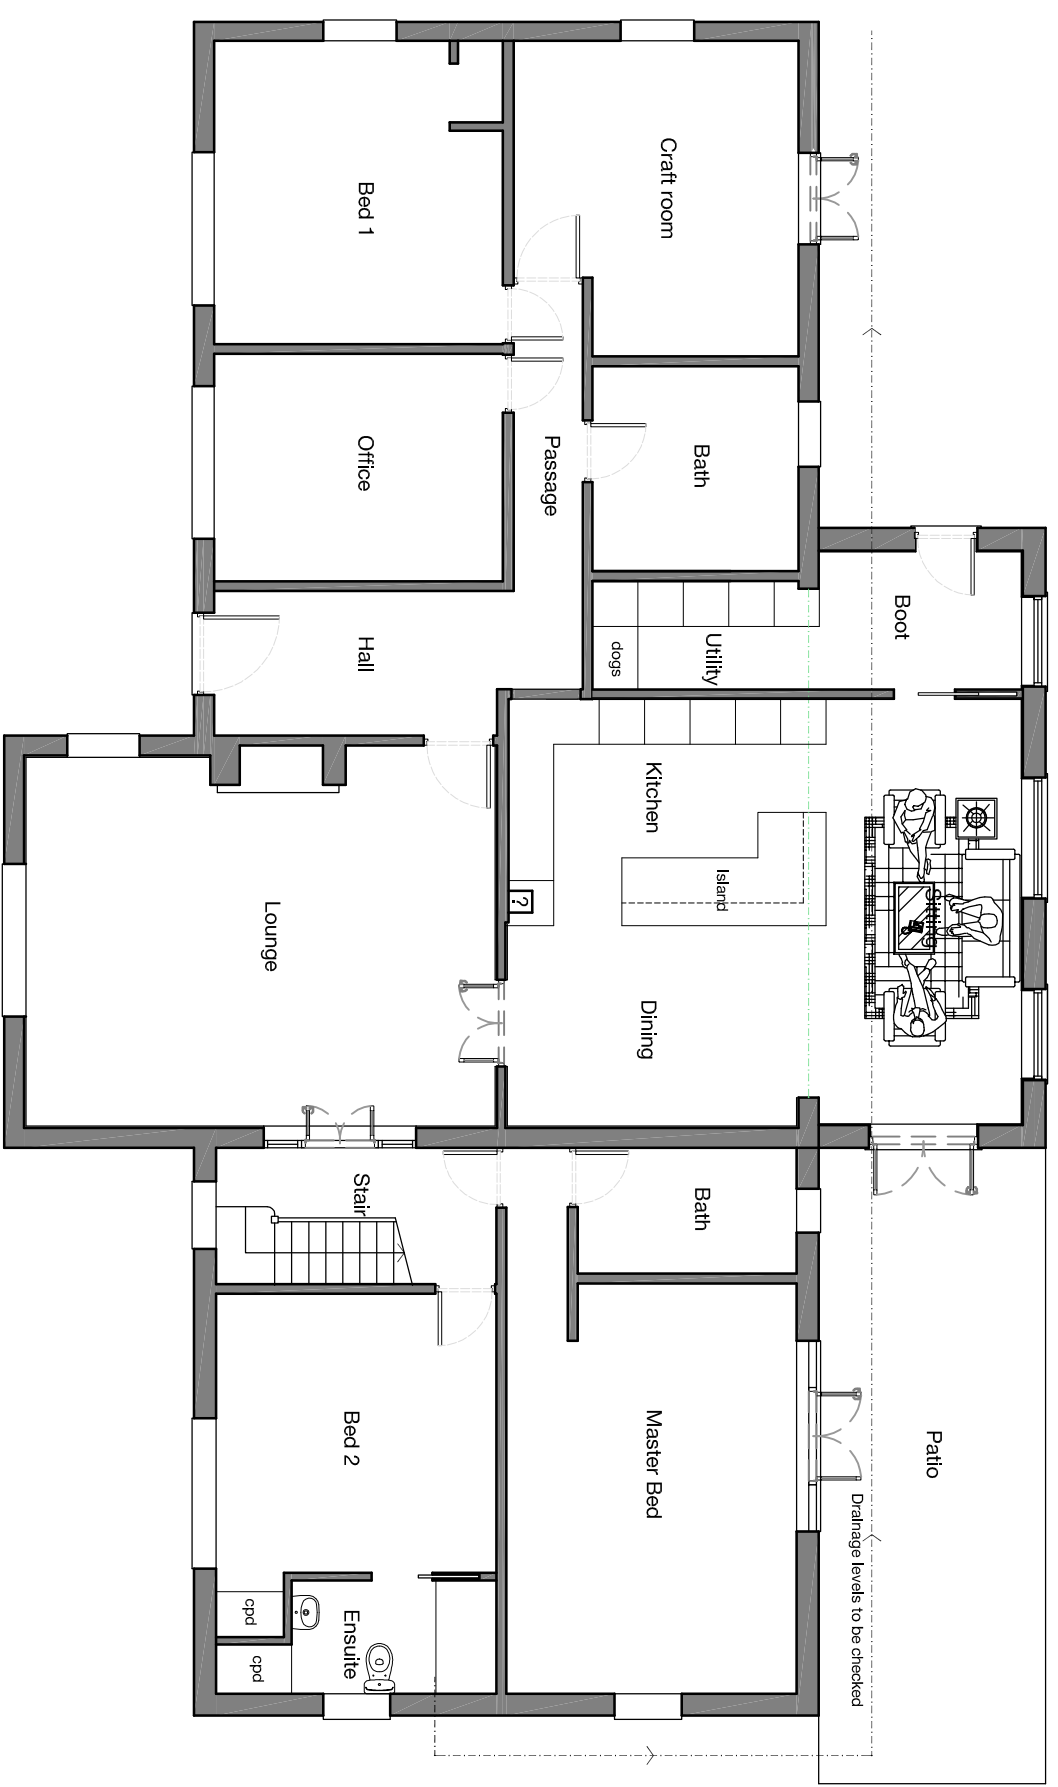


PROPOSED GROUND FLOOR PLAN

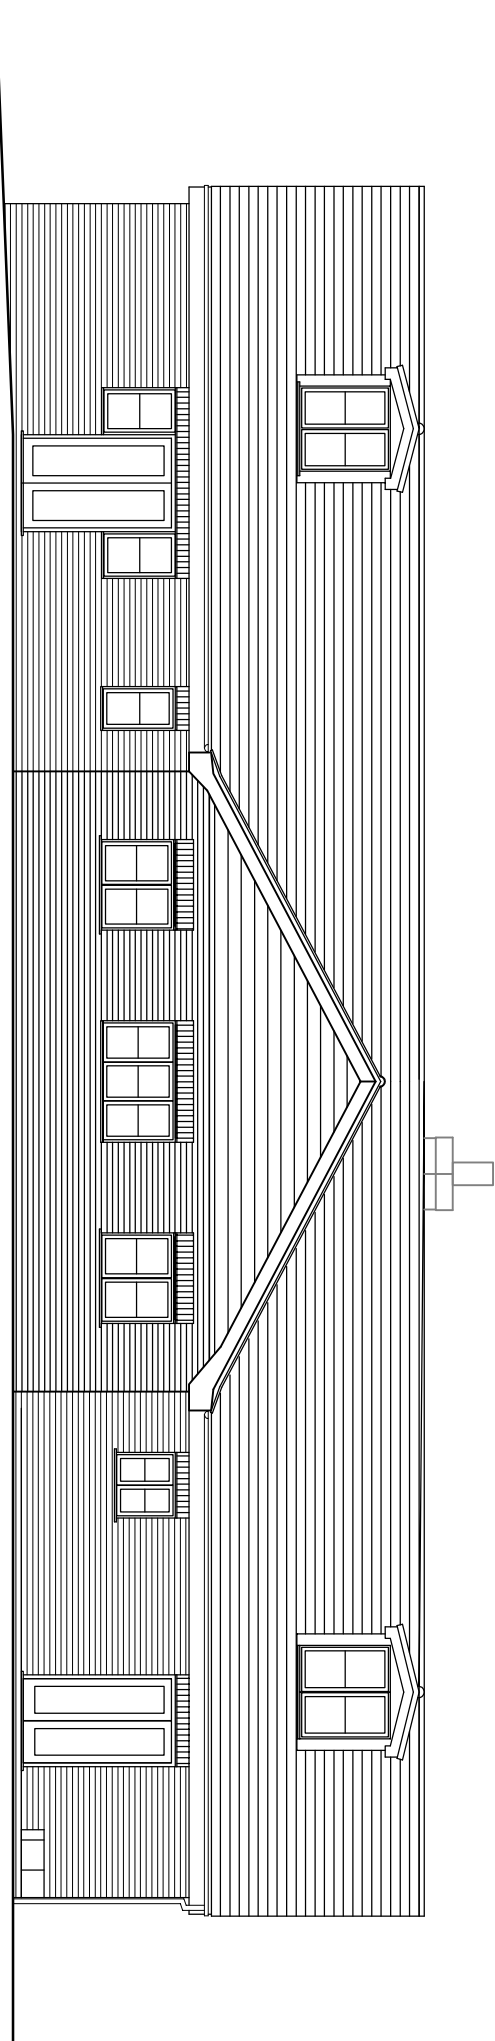

PROPOSED REAR SOUTH ELEVATION

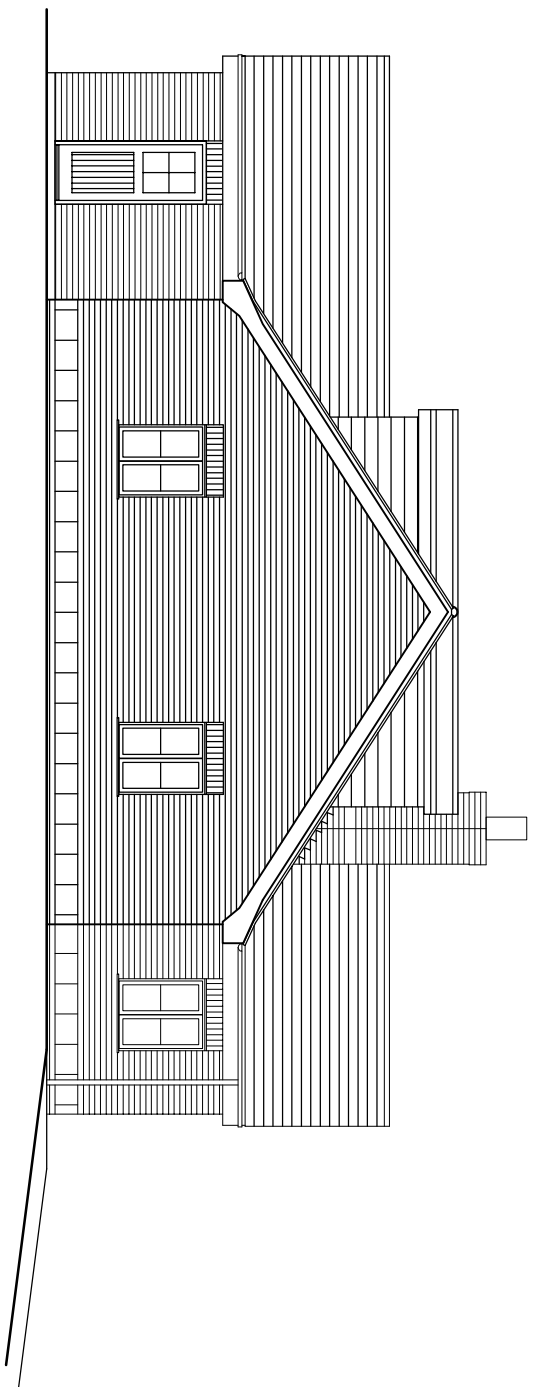

PROPOSED SIDE EAST ELEVATION

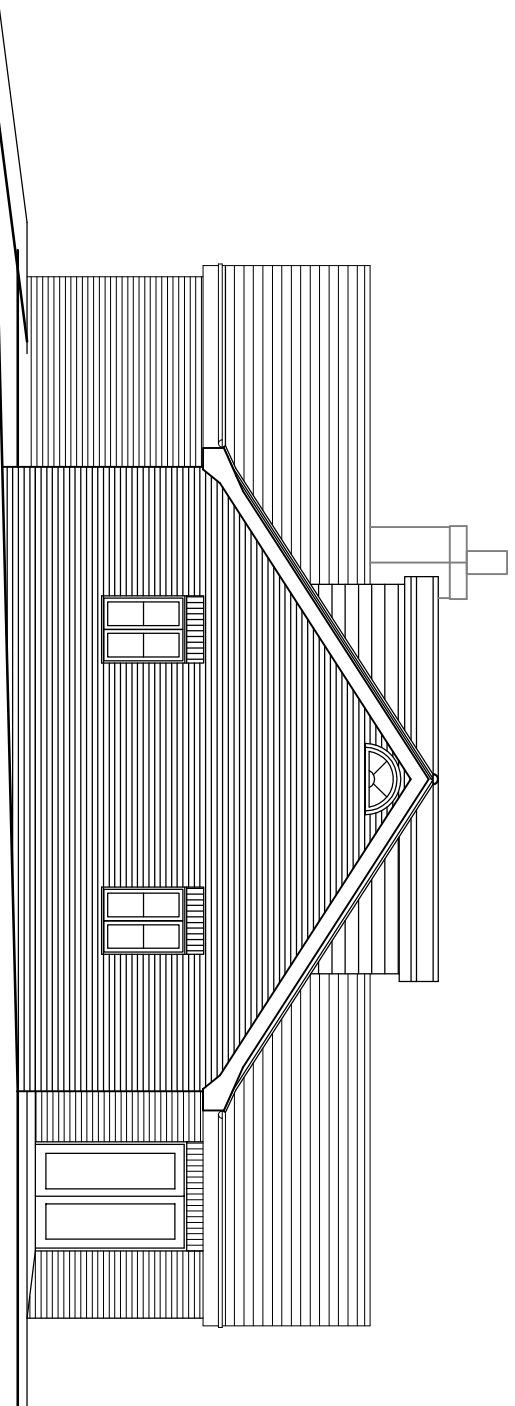


PROPOSED SIDE WEST ELEVATION



SITE PLAN

Scale 1:500 0 5 12.5 25 50m

Scale 1:100 0 1 2.5 5 10m

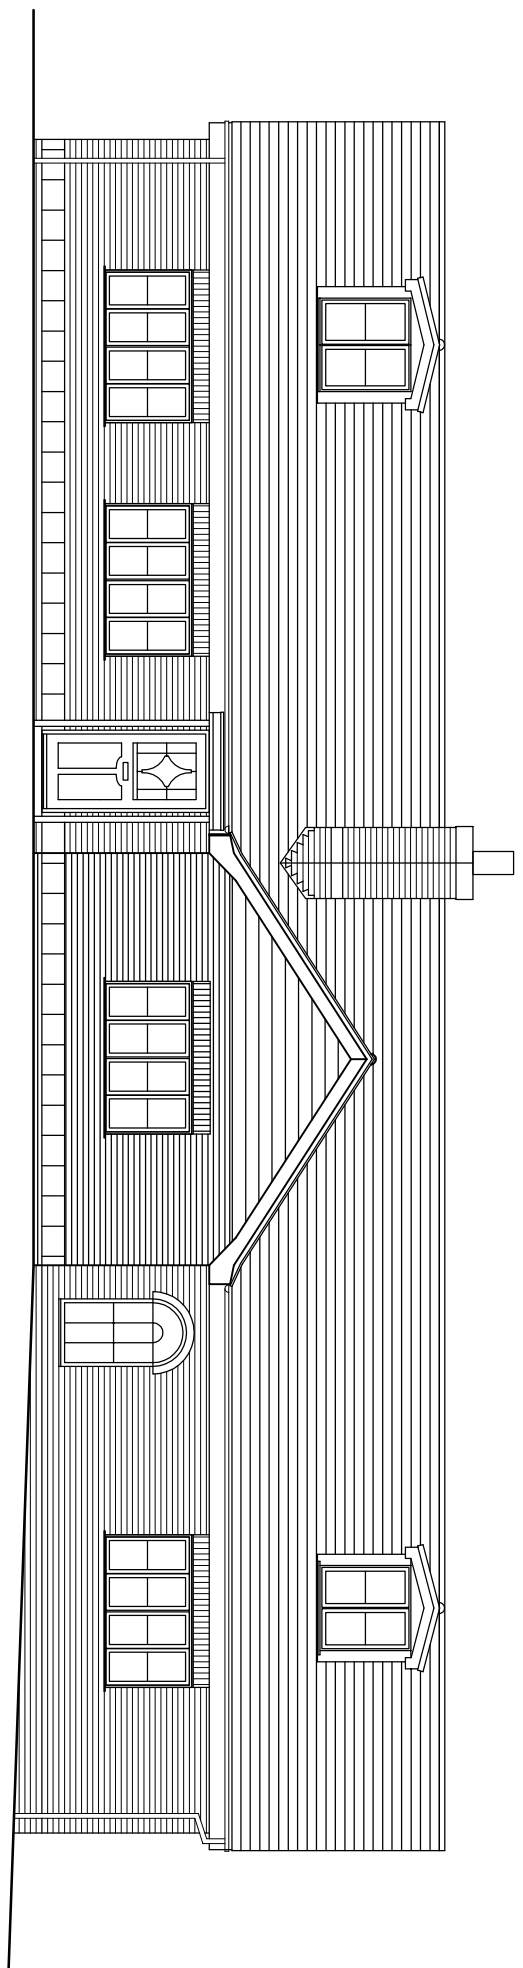

PROPOSED FRONT NORTH ELEVATION

TITLE:
Proposed Site Plan,
Plans & Elevations


PROJECT:
Rear Extension

CLIENT:
Mr & Mrs P. Grove - Heath Gables,
Bell Lane, Nuthampstead, Herts.

356 ARCHITECTS
- 172a HIGH STREET - STEVENAGE - HERTFORDSHIRE - SG1 3AL -
- TEL: 07562 560 561 -
- E: dave@356architects.co.uk -



Rev Date By Description

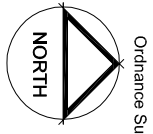

SCALE: DATE: DRAWN BY: CHECKED:

1:100 & 500 @ A1 July 26 drw

PROJ No: DWG No: REV:

2605 P 006 A