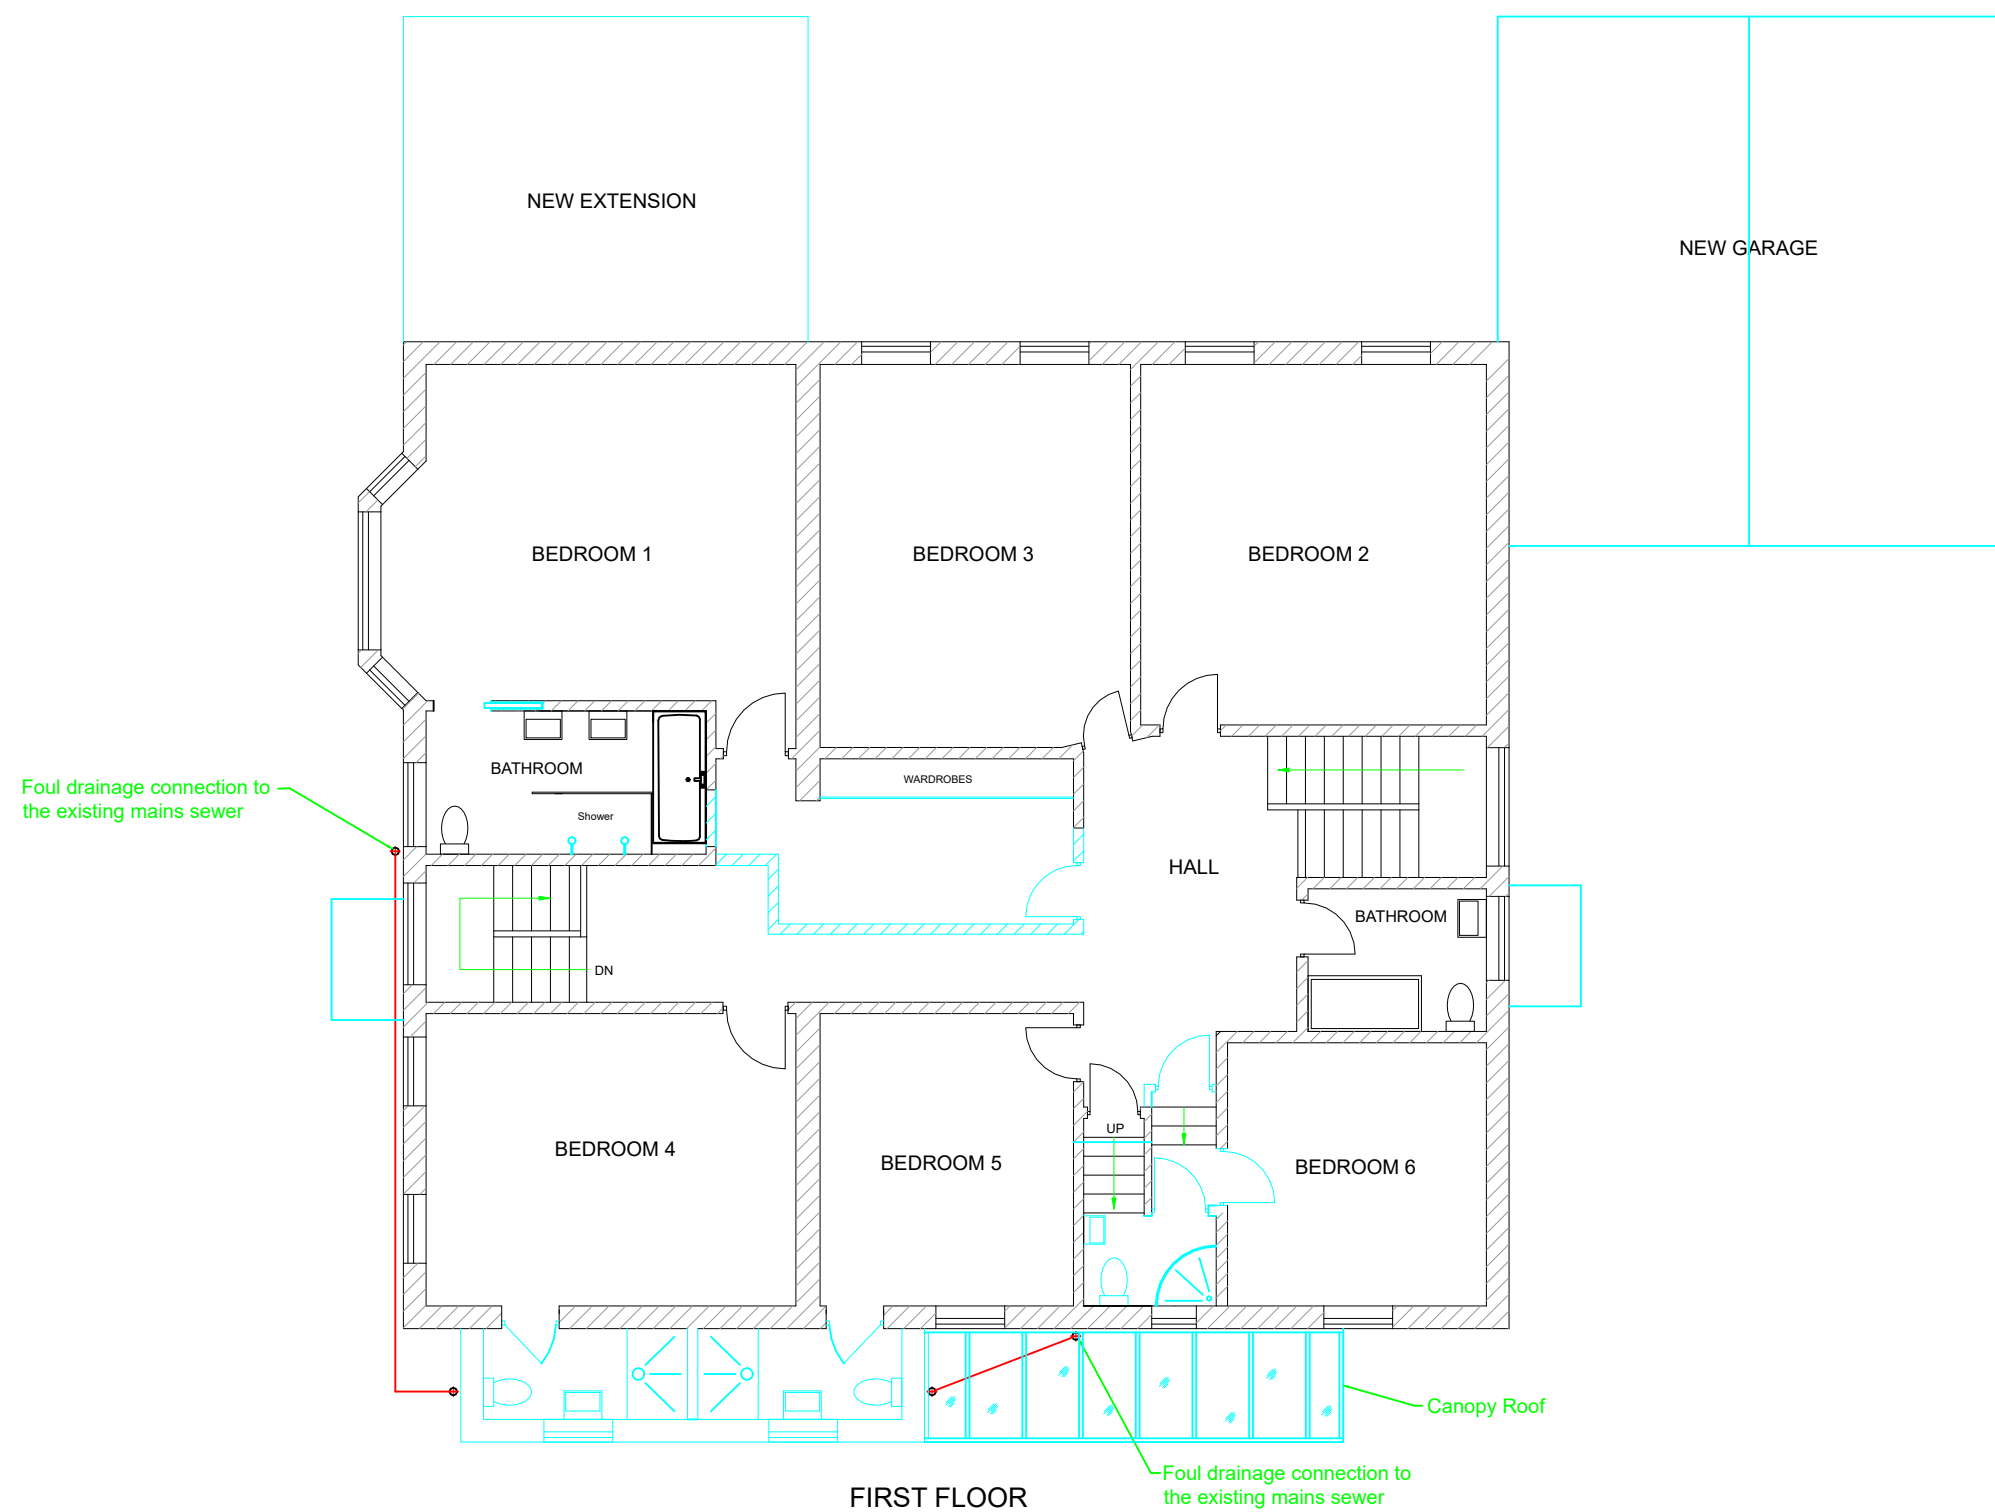


CLIENT NAME:	Earl Kennaugh	SCALE	DATE	REV	PLANS MADE EASY https://PlansMadeEasy.org
PROJECT ADDRESS:	Standelfield, Standhill Road, Hitchin SG4 9AE	1 : 100	15/03/26	H	
TITLE:	Proposed Floor Plan First Floor				
					DRAWING NUMBER
					PME-17565-021