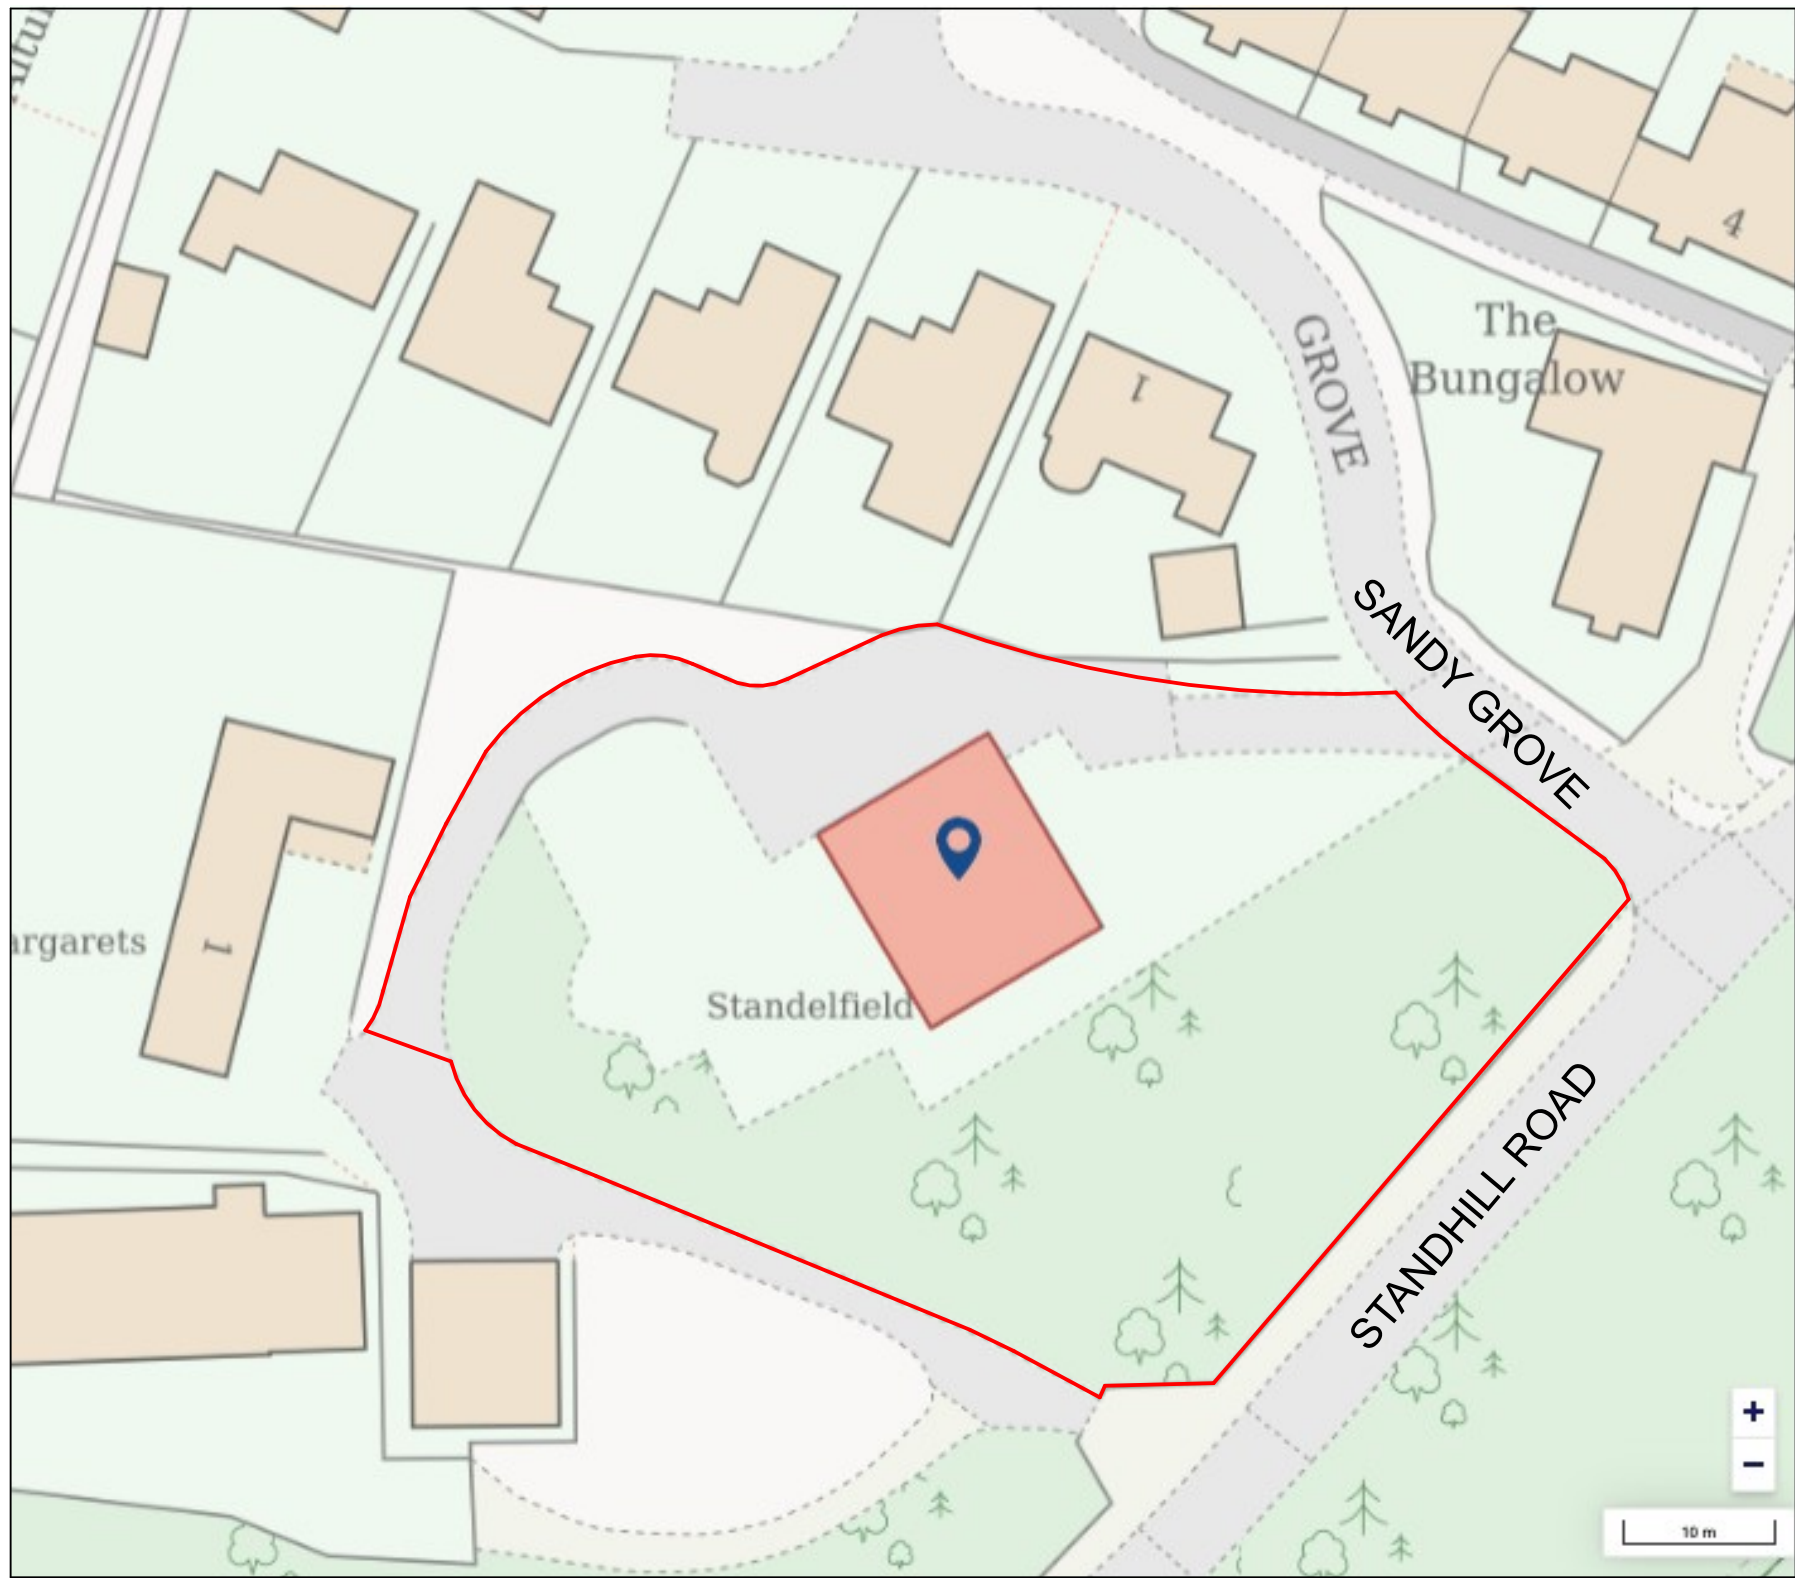


CLIENT NAME:	Earl Kennaugh	SCALE	DATE	REV	PLANS MADE EASY https://PlansMadeEasy.org eMail: stuart@PlansMadeEasy.org DRAWING NUMBER PME-17565-002
PROJECT ADDRESS:	Standelfield, Standhill Road, Hitchin SG4 9AE	1 : 500	15/03/26	B	
TITLE:	Site Plan				