



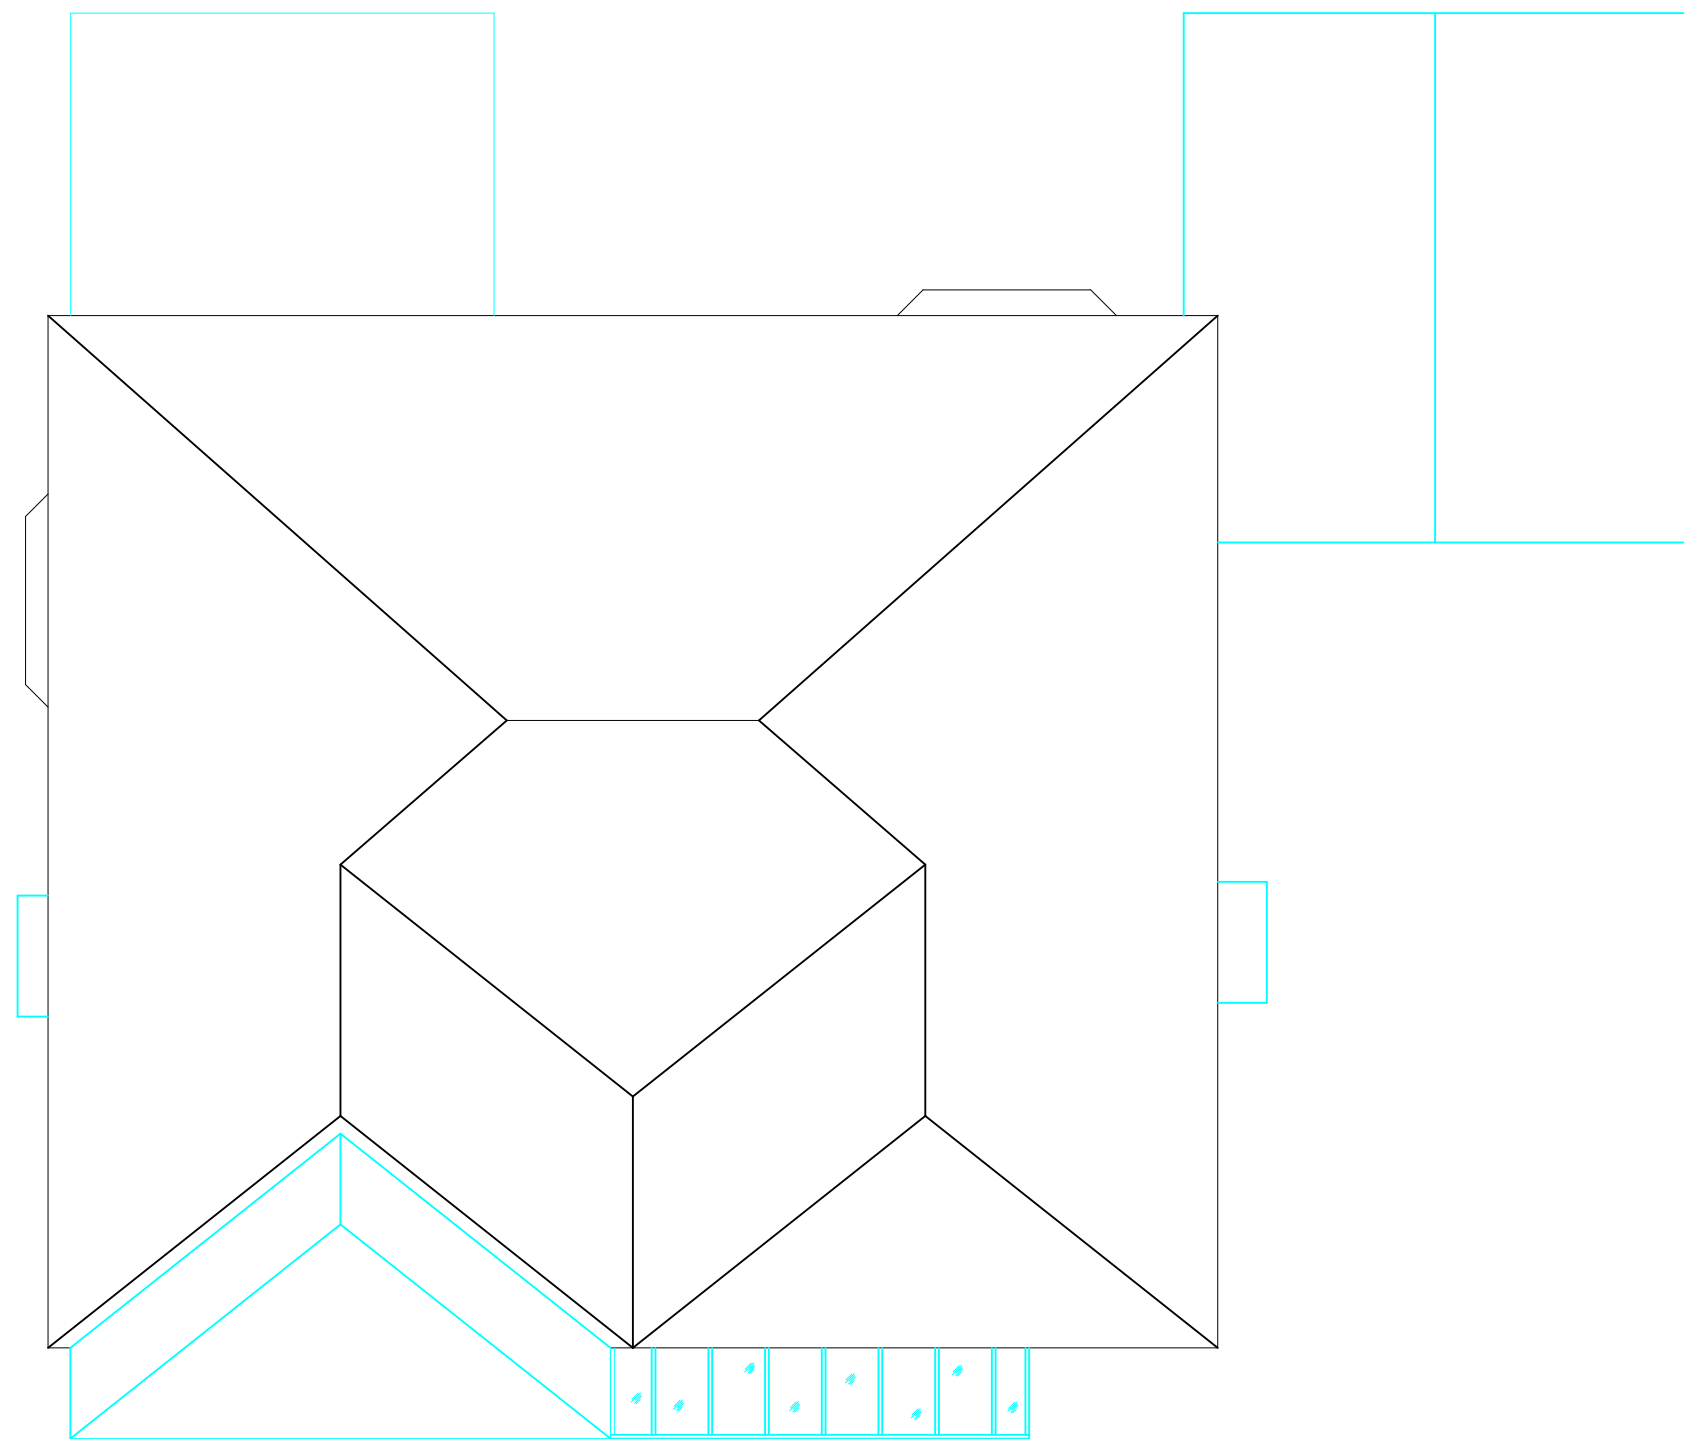

PROPOSED ROOF PLAN

 

CLIENT NAME:	Earl Kennaugh	SCALE	DATE	REV	PLANS MADE EASY https://PlansMadeEasy.org
PROJECT ADDRESS:	Standelfield, Standhill Road, Hitchin 200	1 : 100	15/03/26	A	
TITLE:	Proposed Roof Plan				
					DRAWING NUMBER
					PME-17565-027