



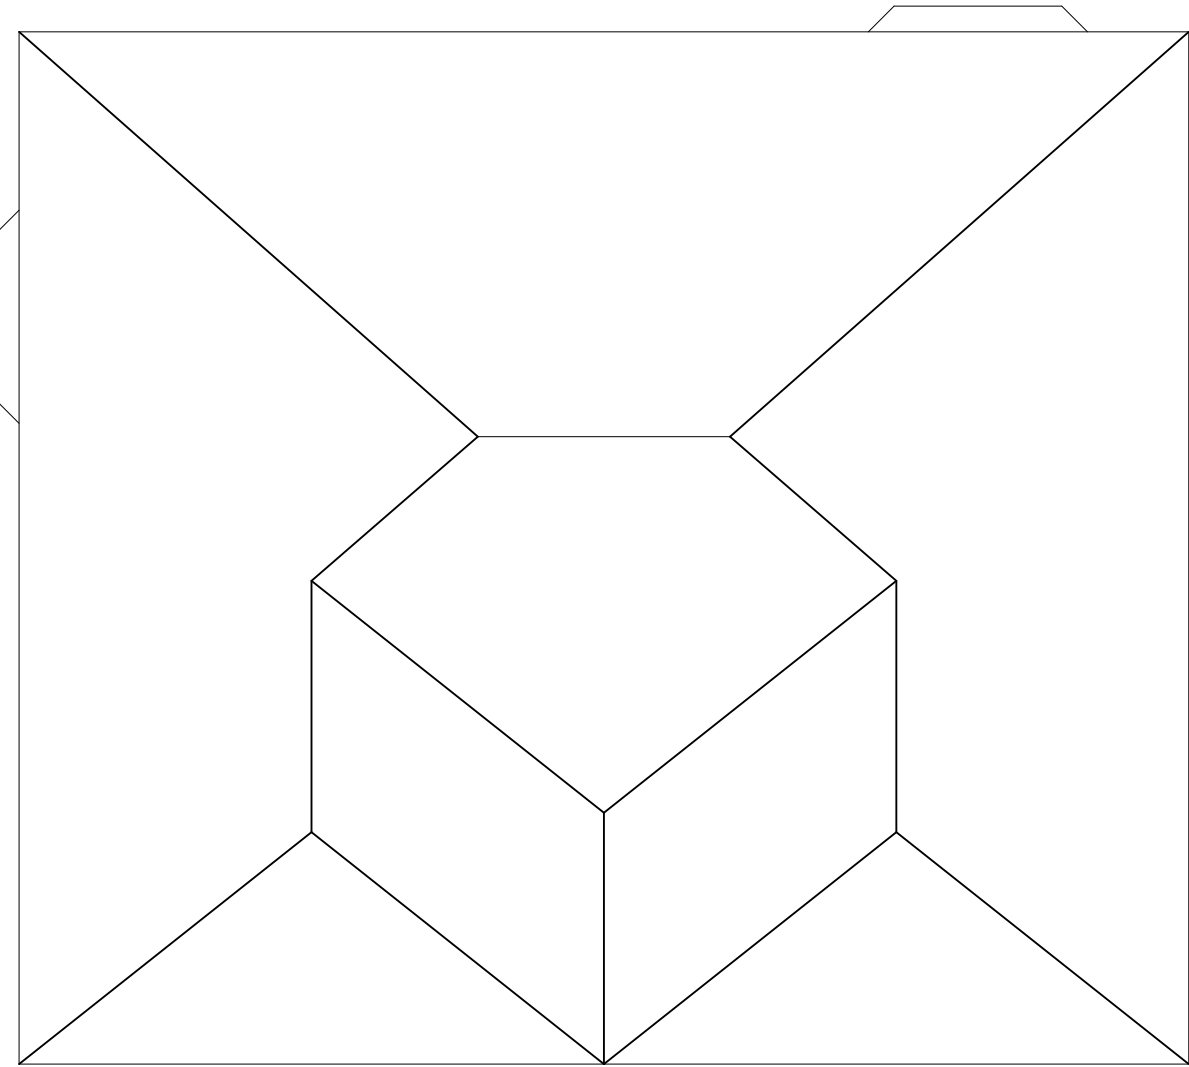

EXISTING ROOF PLAN

 

CLIENT NAME:	Earl Kennaugh	SCALE 1 : 100	DATE 15/03/26	REV A	PLANS MADE EASY https://PlansMadeEasy.org
PROJECT ADDRESS:	Standelfield, Standhill Road, Hitchin 200		DRAWING NUMBER PME-17565-012		
TITLE:	Existing Roof Plan				