
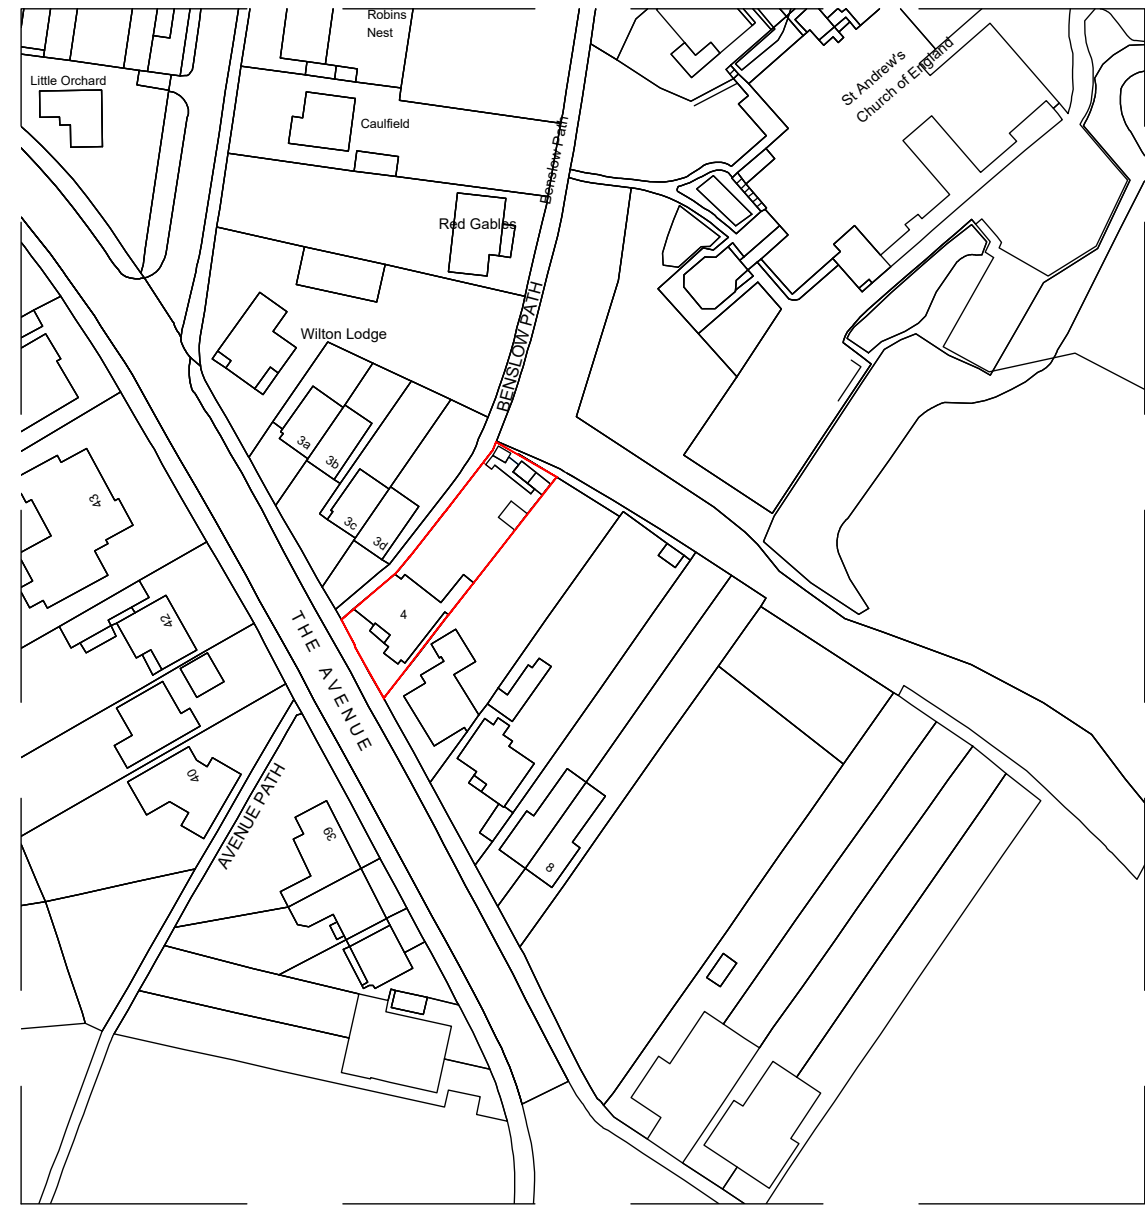
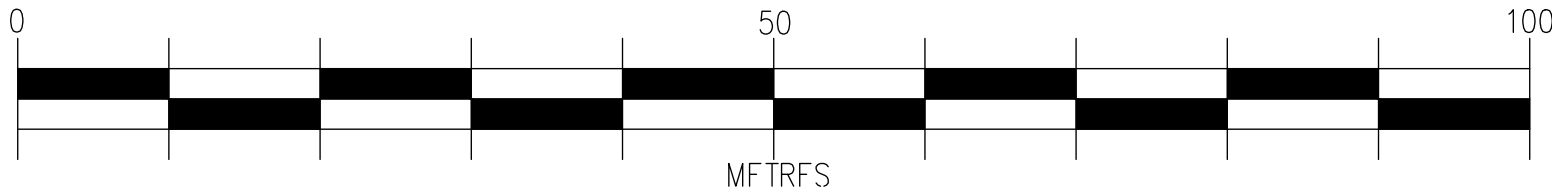



LOCATION PLAN - SCALE 1:1250

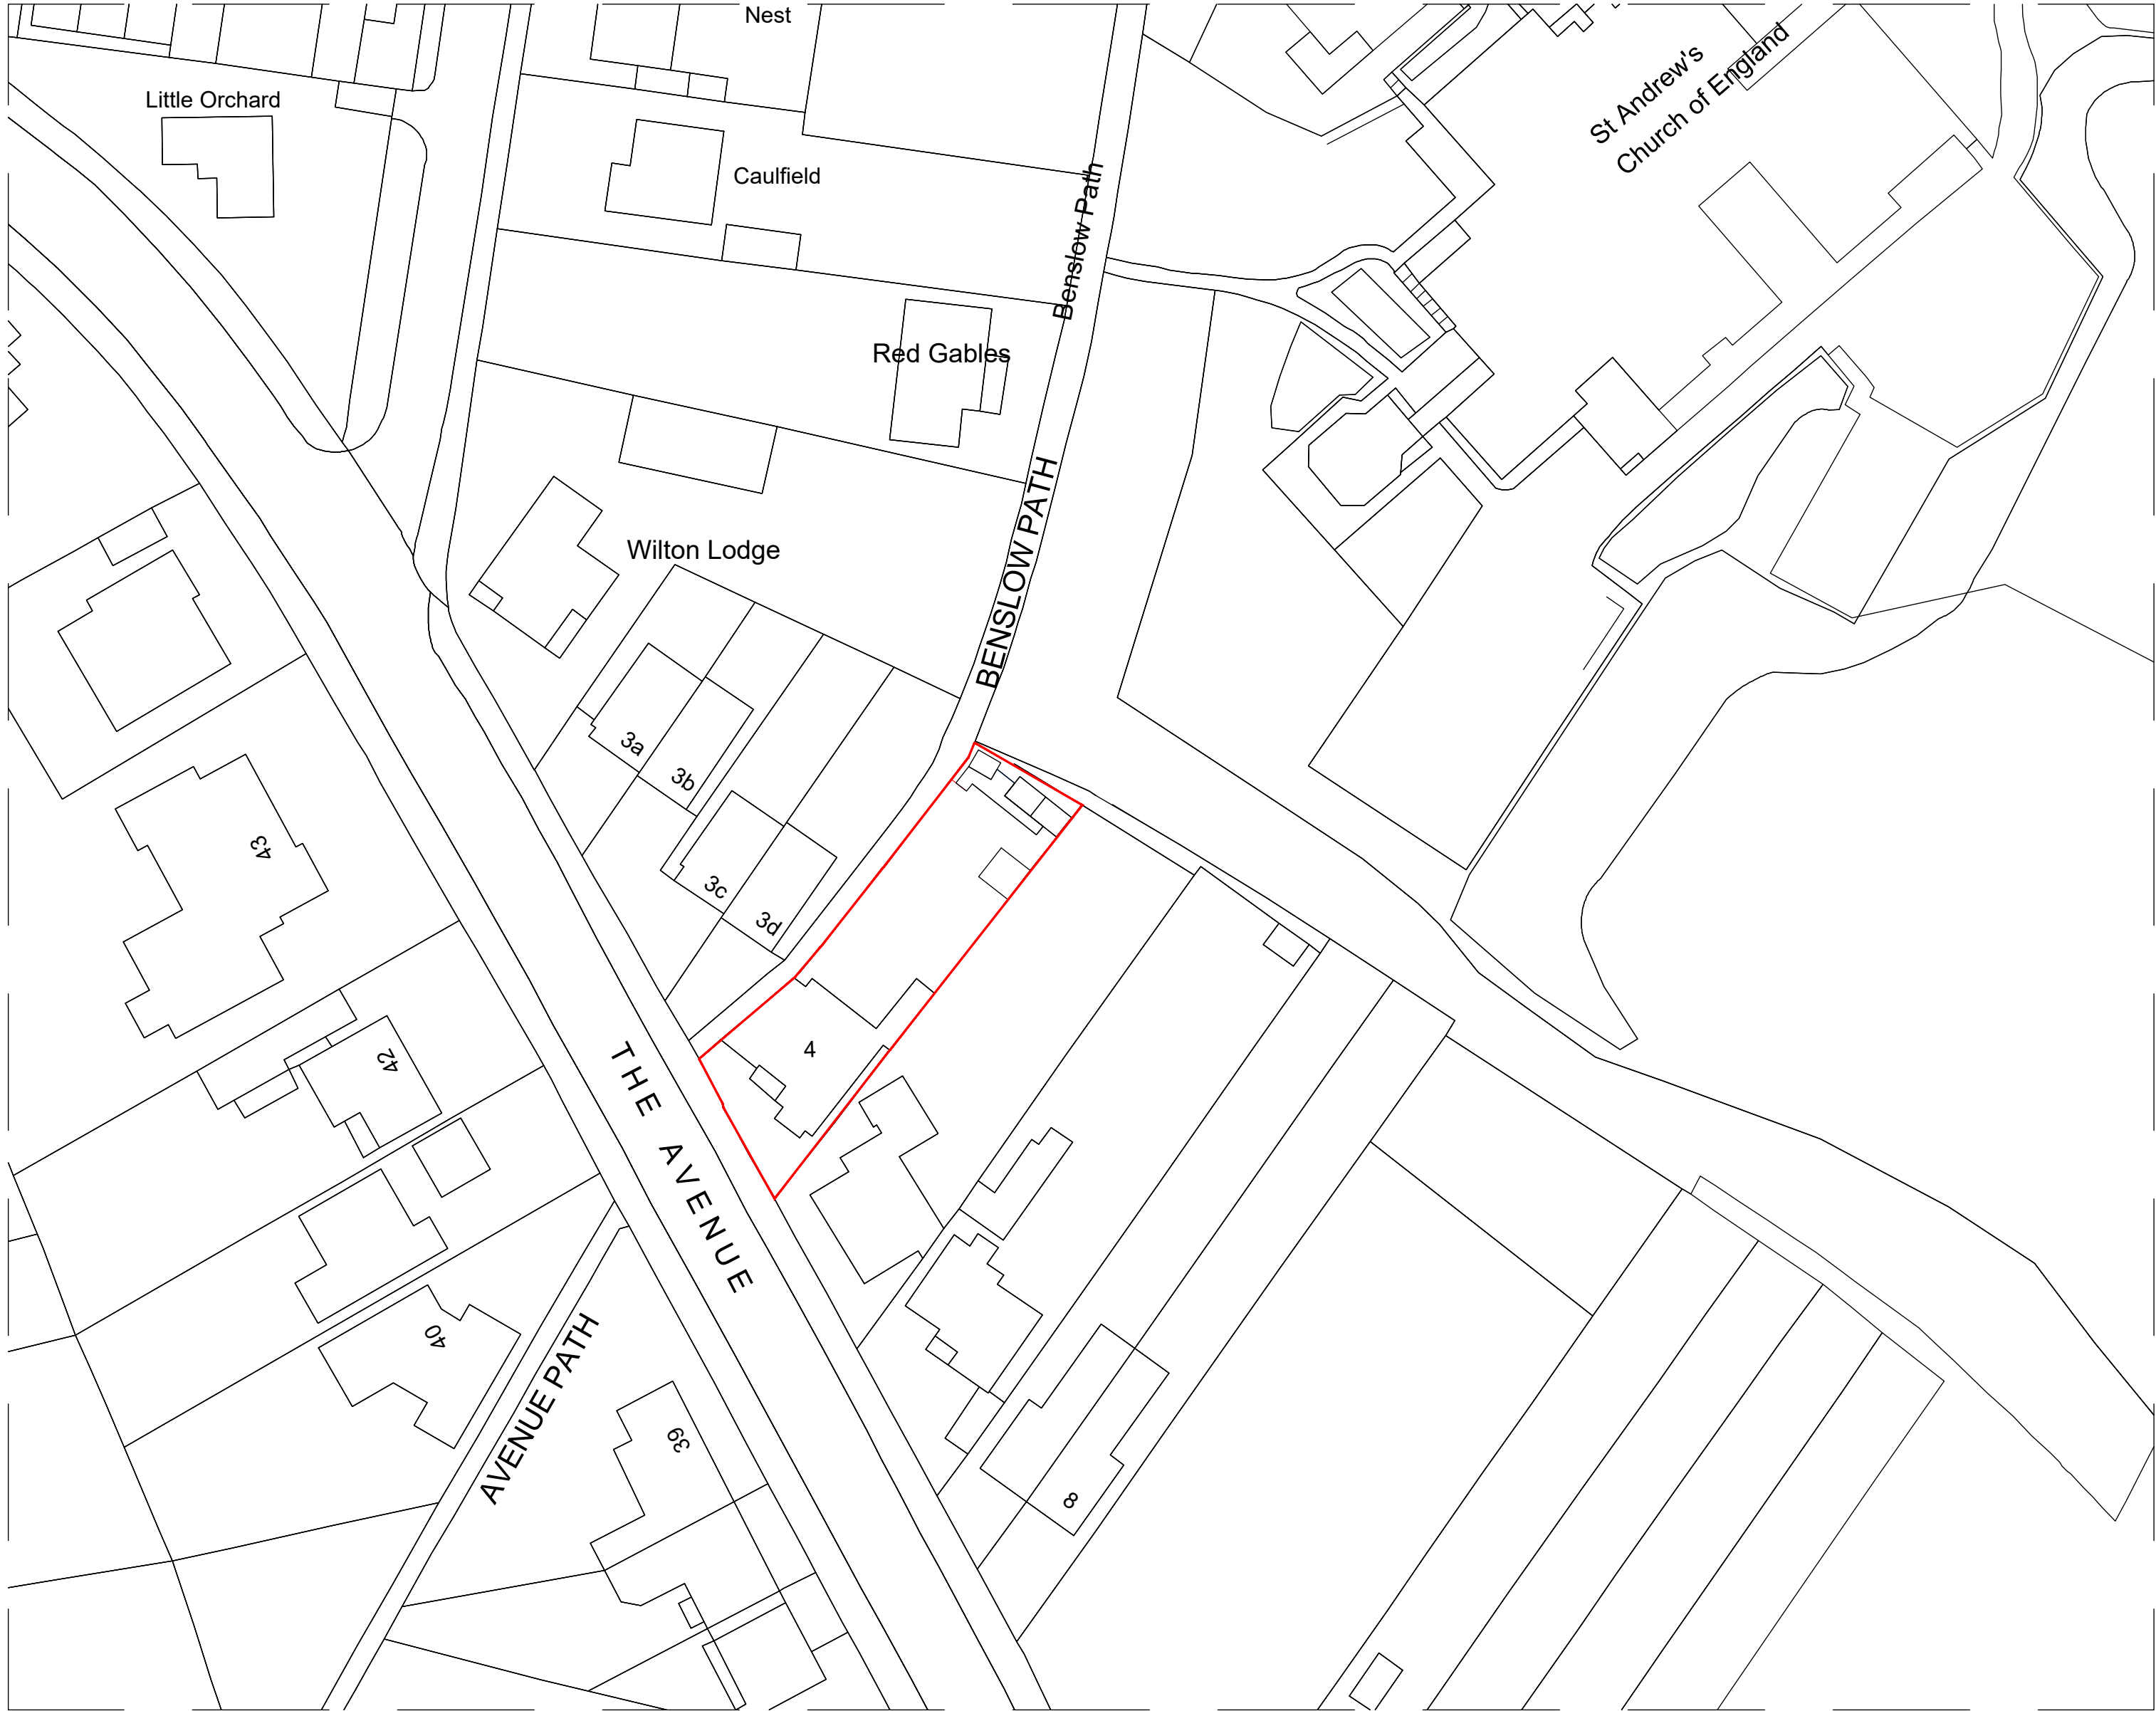

SITE PLAN - SCALE 1:500

— SITE BOUNDARY

NOTES

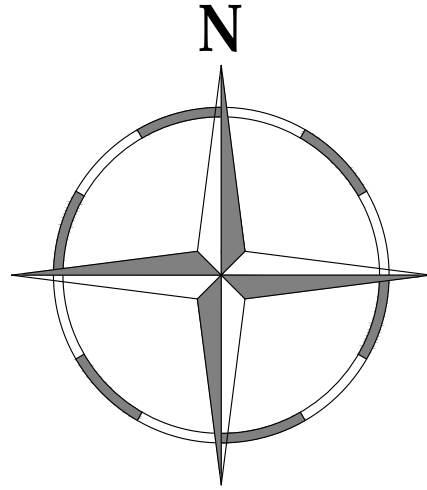

REV.	DATE	PURPOSE	DRAWN
B	07/04/20	ISSUED FOR PLANNING CONSENT	VP
A	25/03/20	ISSUED FOR PLANNING CONSENT	VP

CLIENT THE AVENUE
PROJECT DRIVEWAY UPGRADE
TITLE LOCATION AND SITE PLANS

REVISION	DWG No.	SCALE
B	SKK3059/001	SHOWN@ A1
DATE	DRAWN	CHECKED
MAR '20	VP	APF



INTERIOR, ARCHITECTURAL & RETAIL DESIGN

NEW MEAD BARN
WICKHAM HALL
HADHAM ROAD
BISHOP'S STORTFORD
CM23 1JG
Tel: 02031 502247
www.senkenken.com