
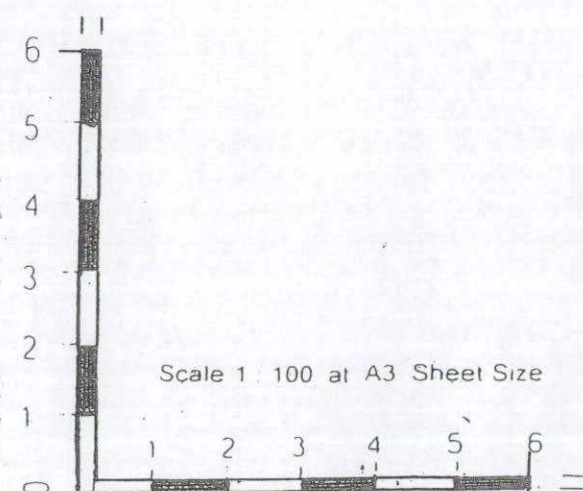


NOTES
ANY DISCREPANCIES IN DRAWINGS OR DETAILS TO BE
REPORTED TO MIKODA DESIGNS LTD FOR CLARIFICATION
© COPYRIGHT MIKODA DESIGNS LTD

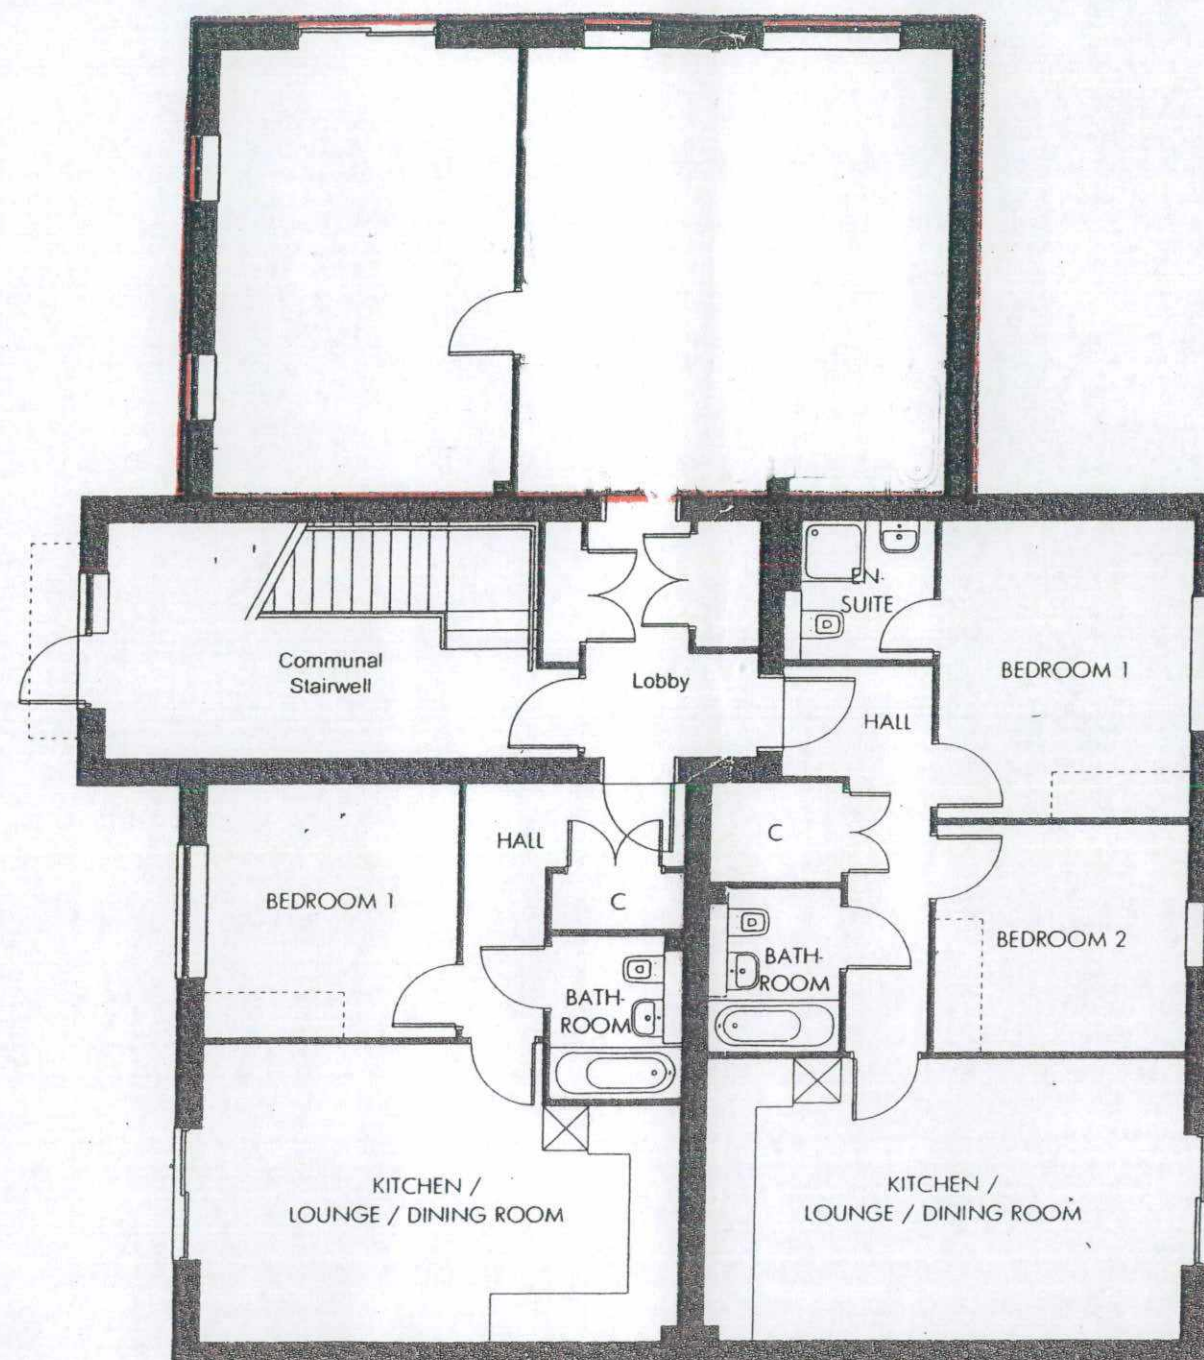

N.H.C.
28 APR 2025
NORTHGATE

Existing Ground Floor Plan

	
CLIENT: Macrame Properties Limited	
PROJECT: 65 Bury Mead Road, Hitchin, Hertfordshire SG5 1RT	
TITLE: Block A Ground Floor Plan	
DRAWING No: MDL-1359-PL20	CLIENT JOB No
STATUS: DRN	SCALE: 1:100
DATE: 25/07/2023	

SHEET SIZE: A3