


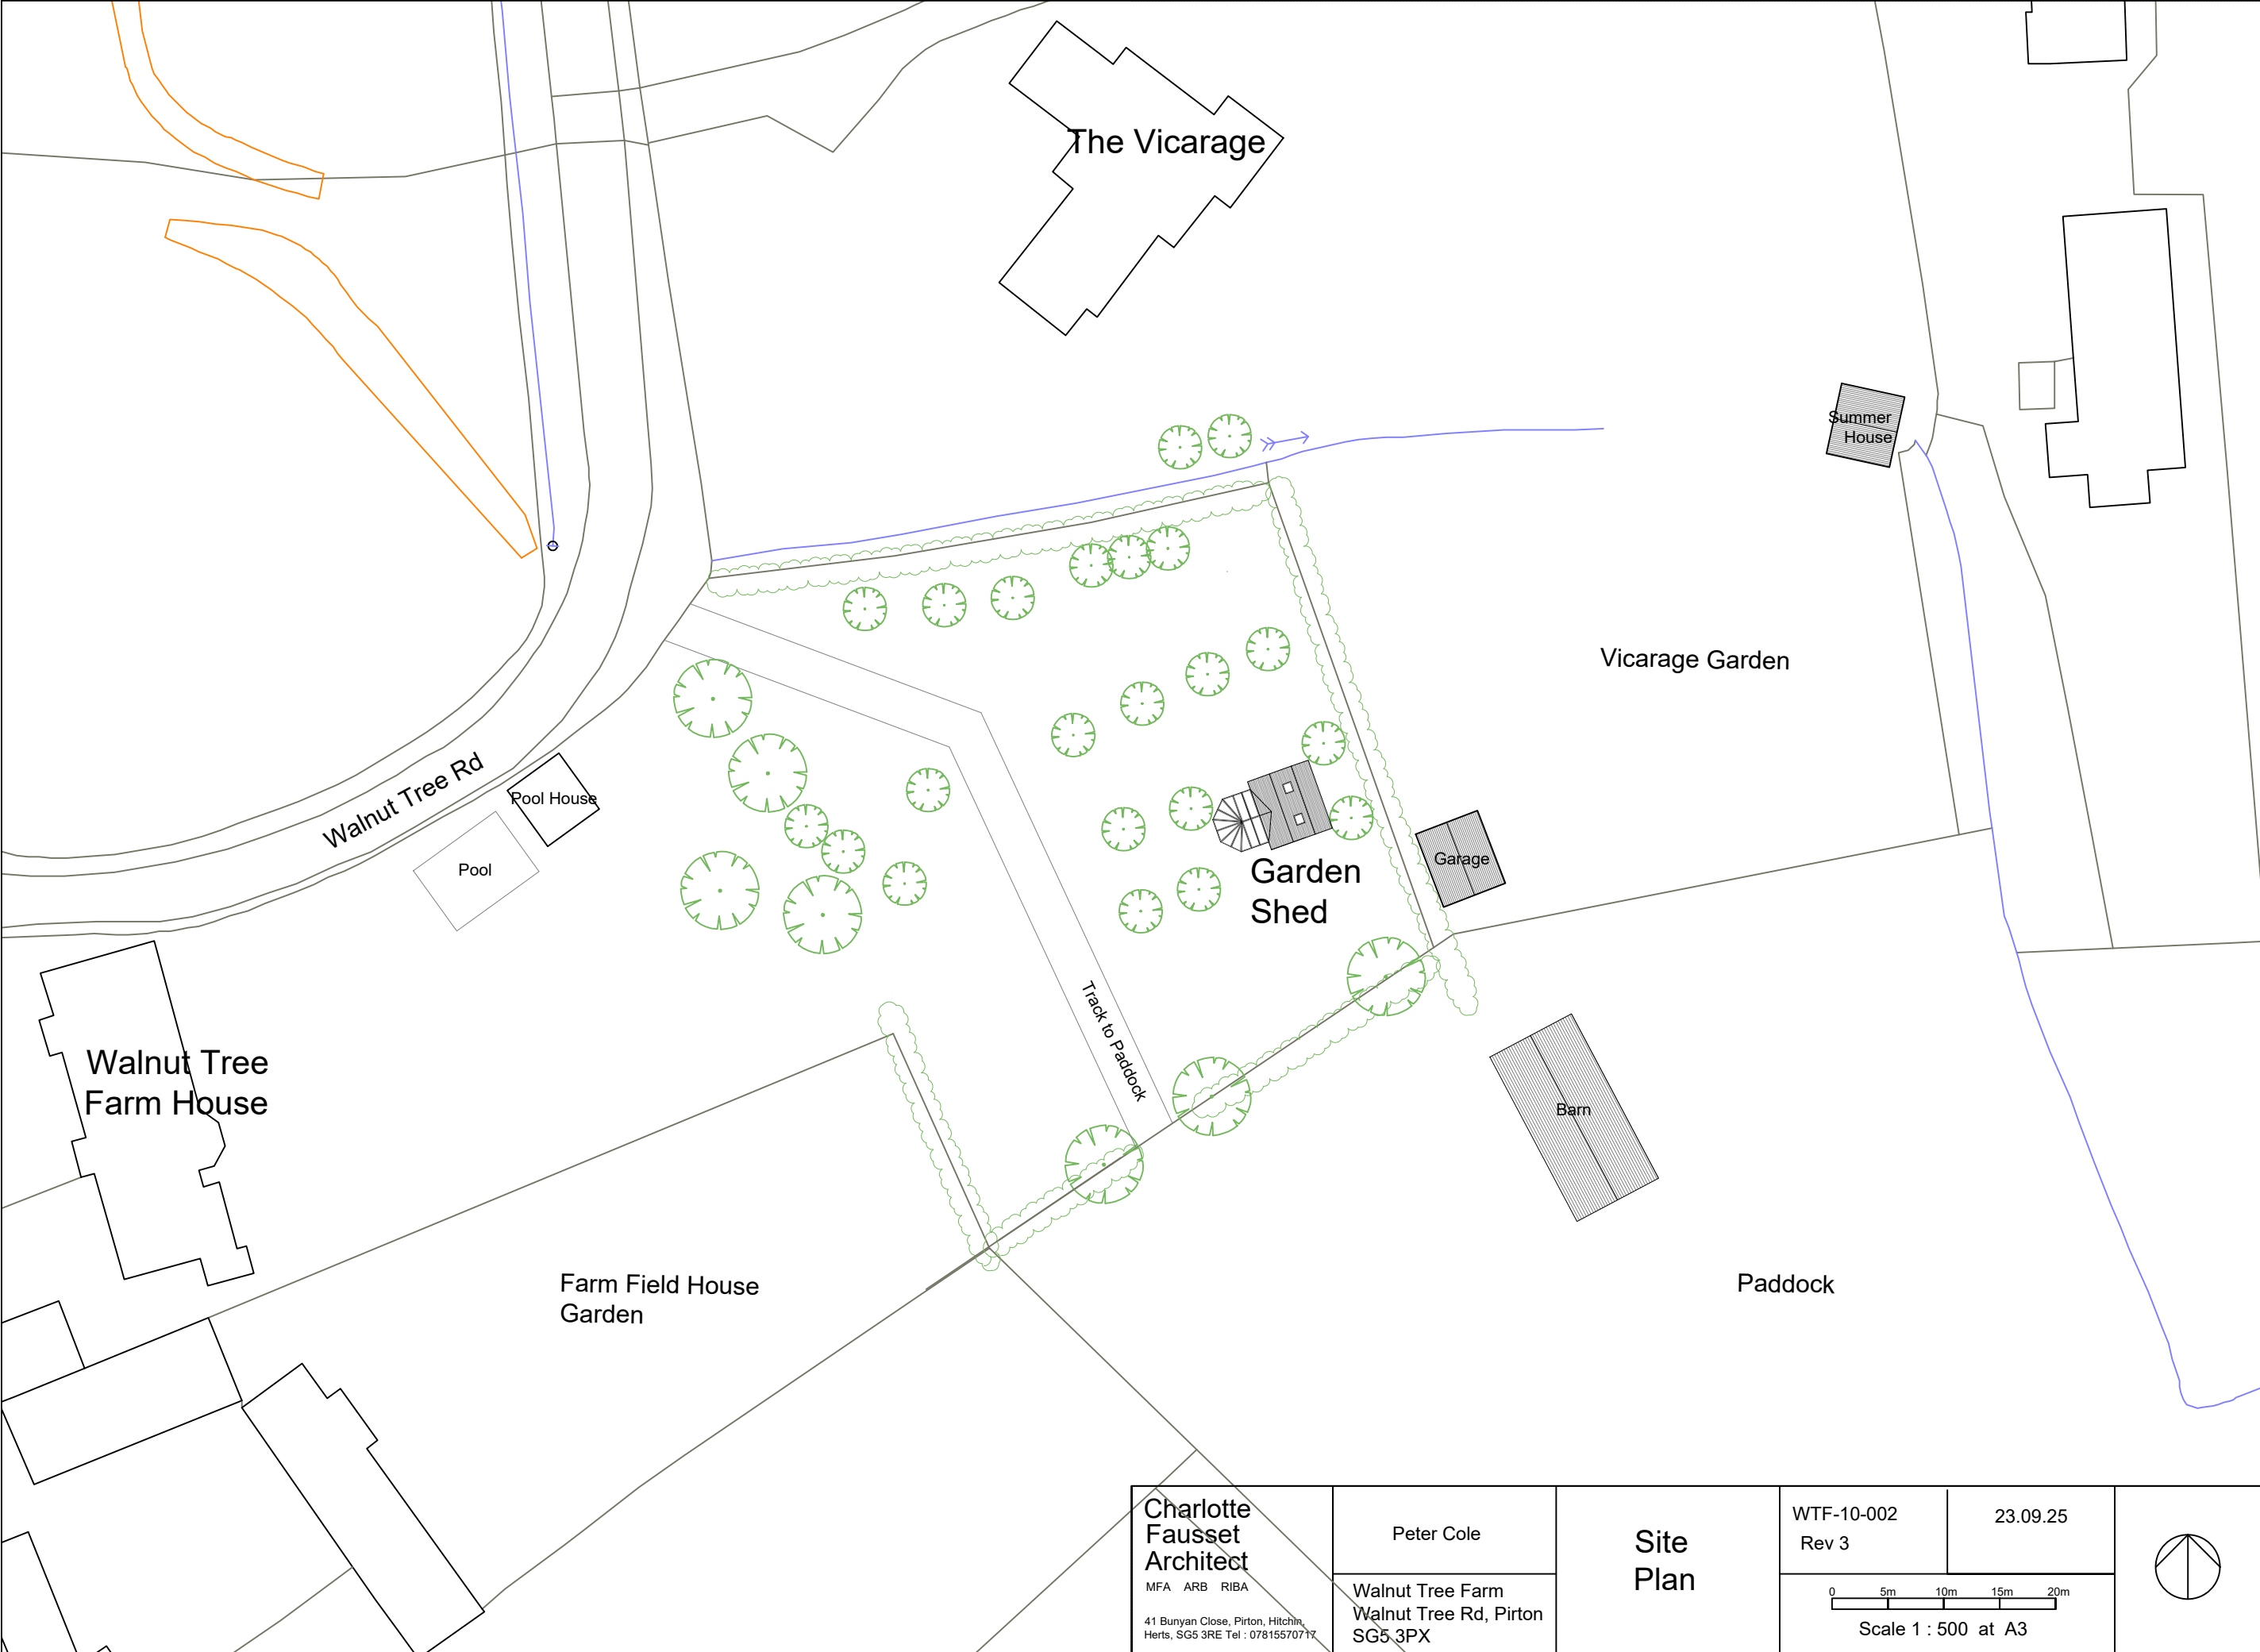

Charlotte Fausset Architect
MFA ARB RIBA
41 Bunyan Close, Pirton, Hitchin,
Herts, SG5 3RE Tel : 07815570717


Peter Cole

Walnut Tree Farm
Walnut Tree Rd, Pirton
SG5 3PX

Site Plan

WTF-10-002
Rev 3

23.09.25

 

Scale 1 : 500 at A3

