


0m 1m 2m 3m 4m 5m

Scale 1:100

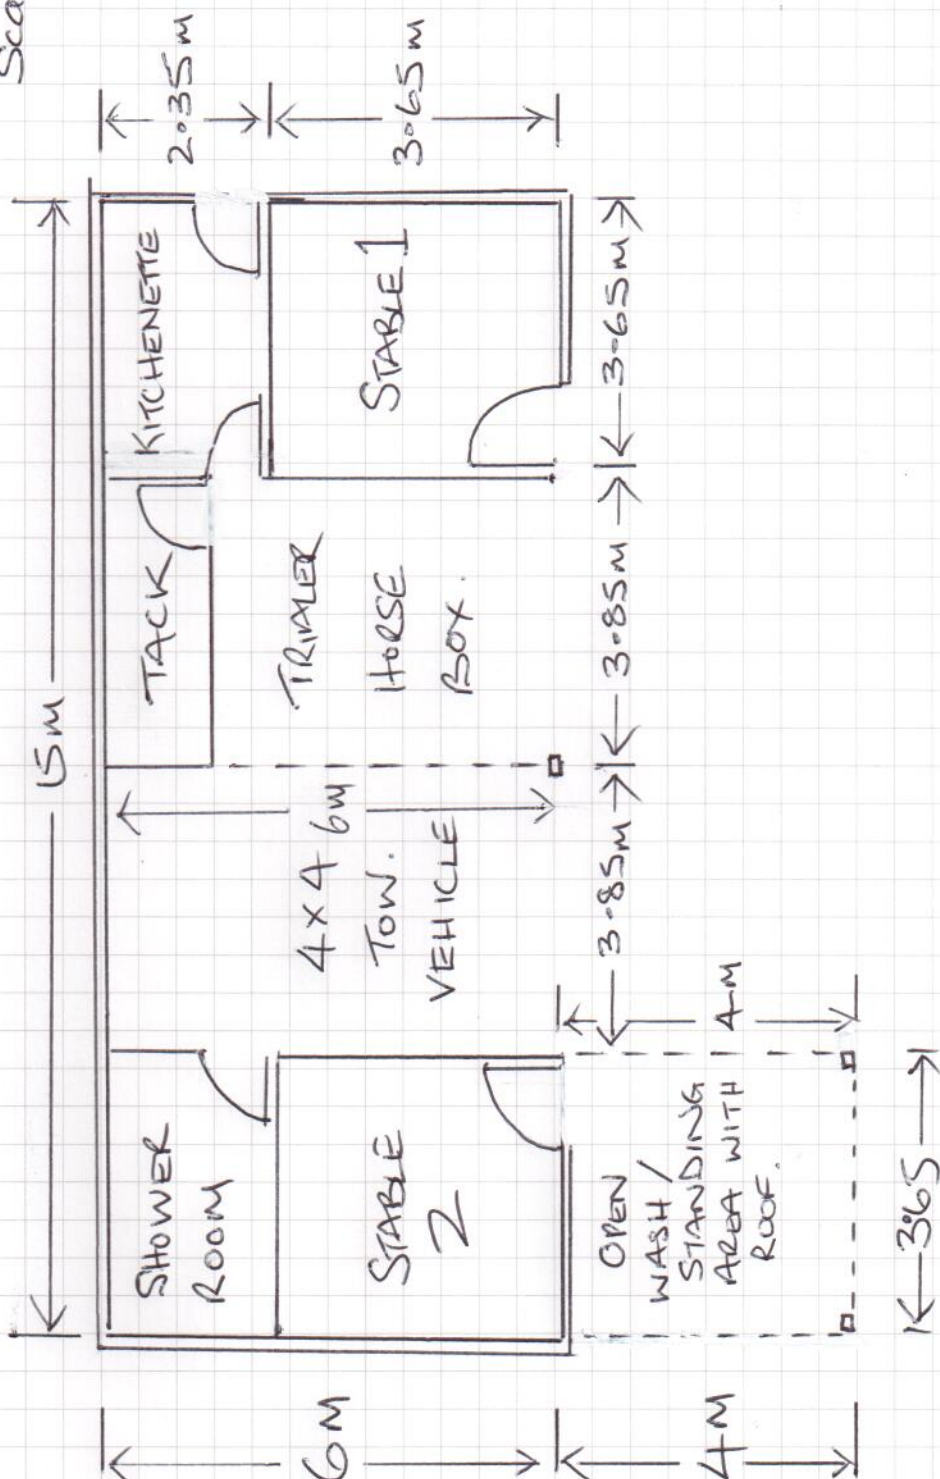

VALENTINE HOUSE, ASHWELL
STABLE BLOCK FLOOR PLAN - LDC B1

KTM

READY TO RACE
www.ktm.com