




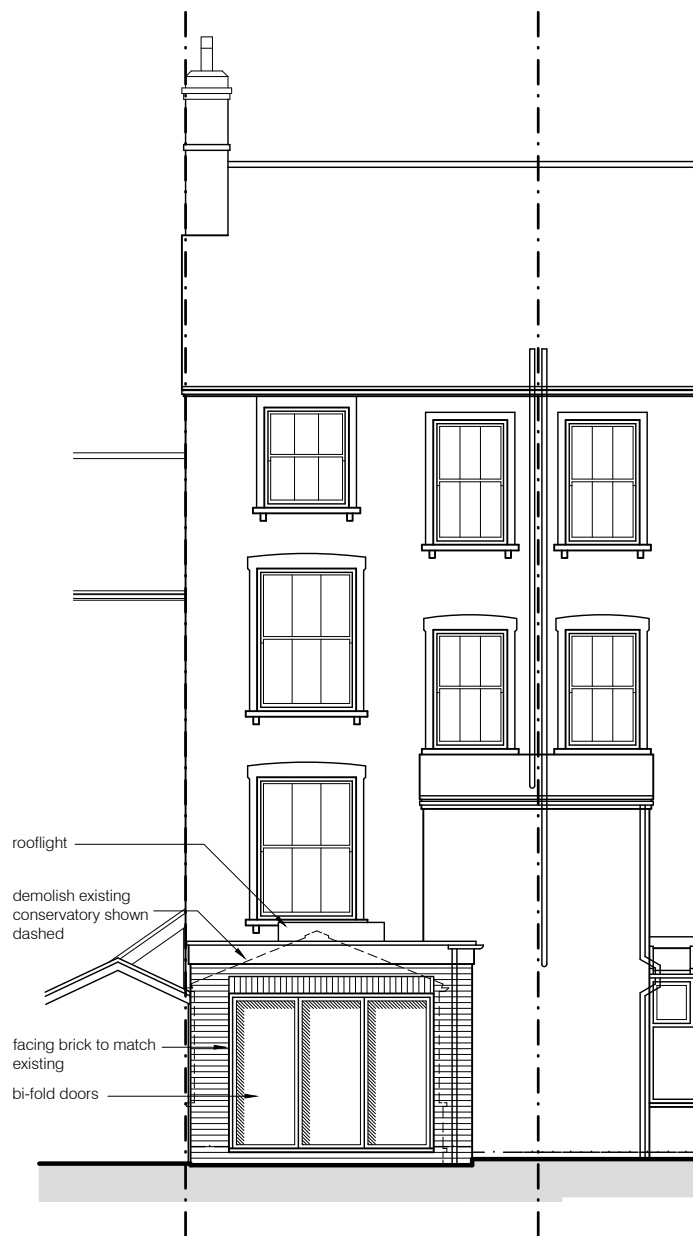

Rear Elevation

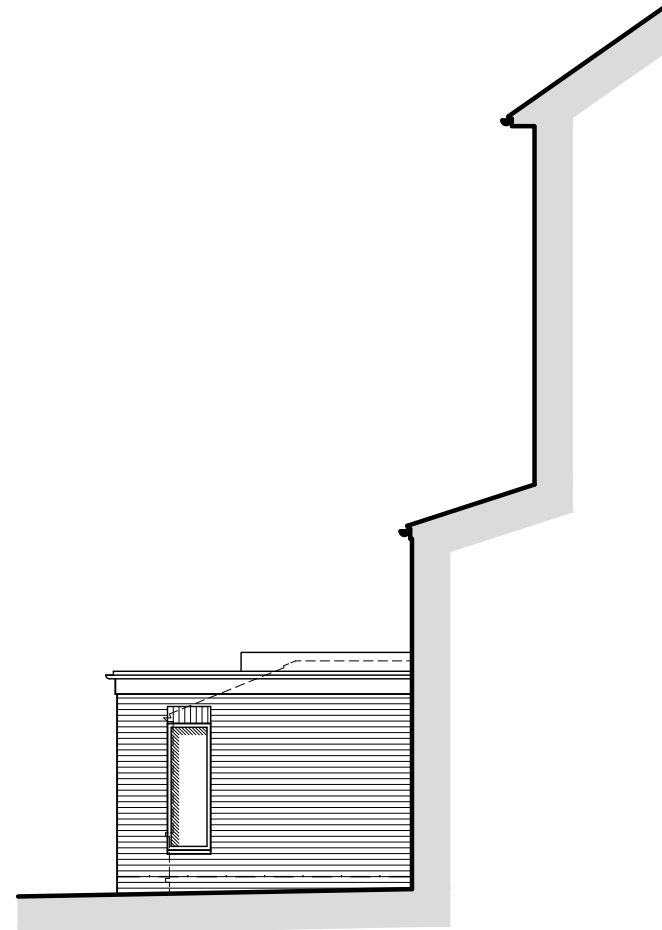


Side Elevation
(west facing)

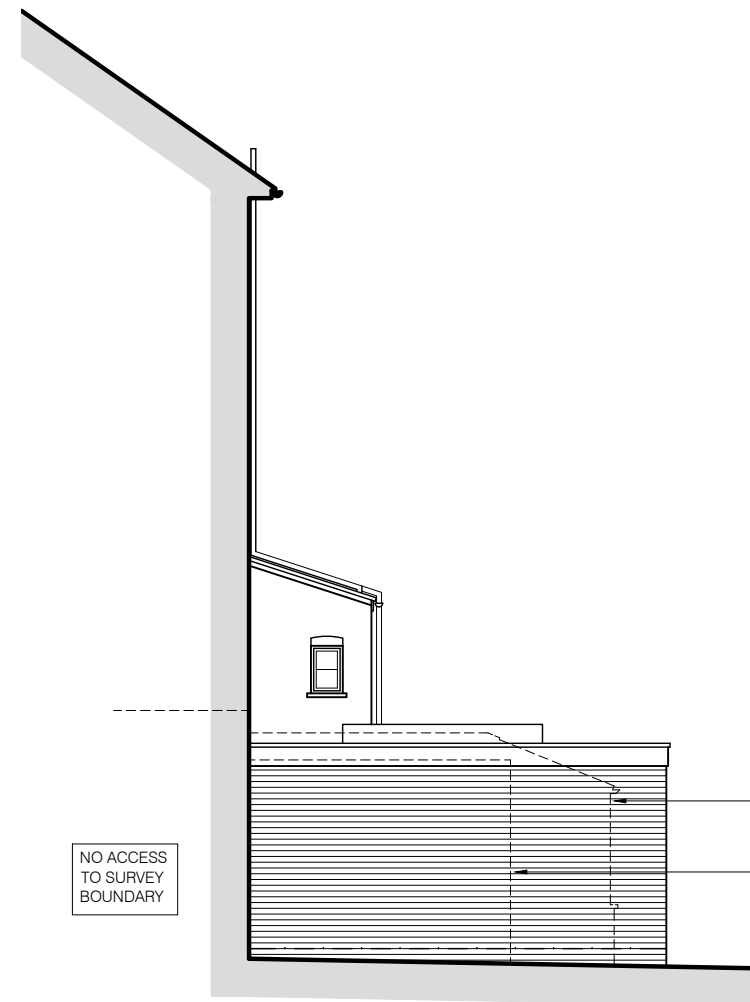

Side Elevation
(east facing)

NOTES:
• structural arrangements are schematic & subject to detailed design by structural engineer

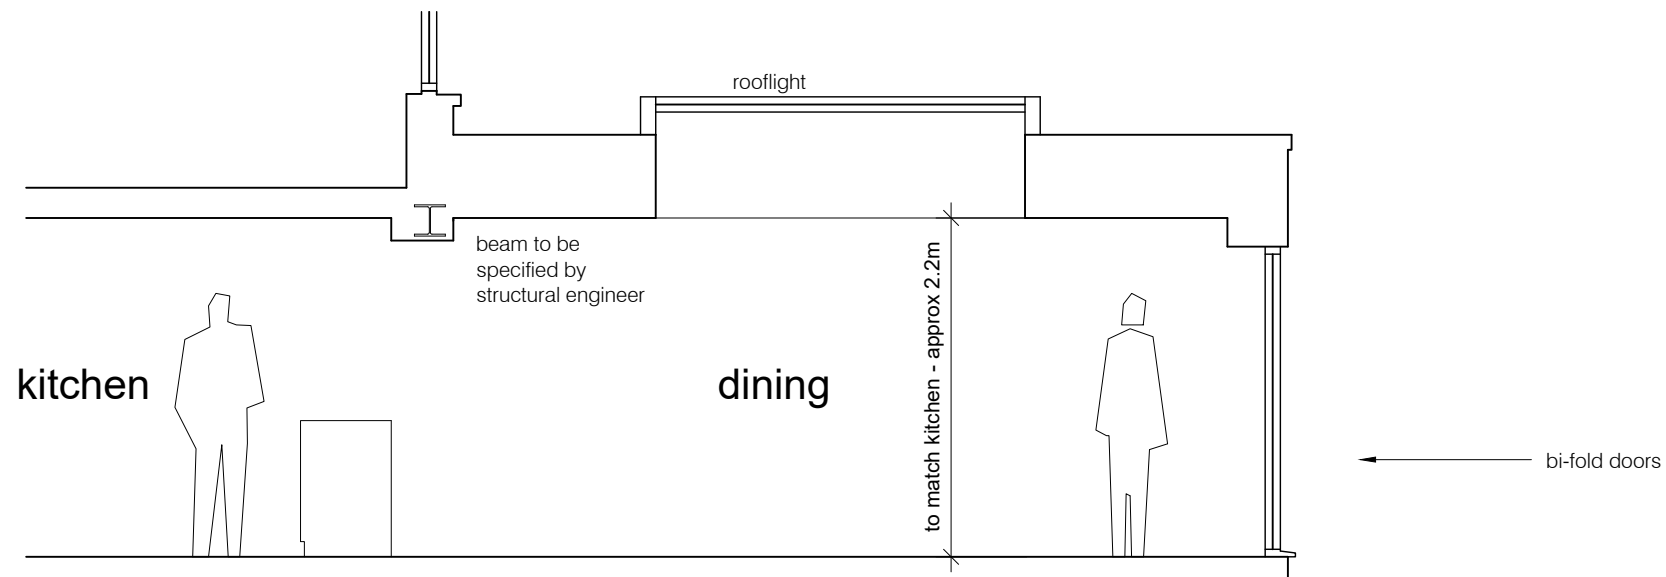

Section A-A
1:50

Notes:


This scheme is subject to Town Planning and all other necessary consents.

This drawing is a print and must not be scaled from without reference being made to the accompanying scale bar. Dimensions and levels, where given, are to be checked on site.

This drawing is to be read in conjunction with all other consultants' and specialists' drawings and documents and any discrepancies are to be reported to the architect prior to commencement of the relevant work.


Materials and the workmanship of all relevant trades shall comply fully with the British Standards.

This drawing remains the copyright of Boyd Seddon Architect.

 

REV	DATE	
A	14.05.25	extension depth reduced

BOYD SEDDON
architect

 

07880 720711 • boyd@boydseddonarchitect.com
RIBA Chartered • ARB Registered • Green Register

CLIENT

Mr & Mrs Olabode

PROJECT

11 Benslow Lane
Hitchin
SG4 9RE

DRAWING TITLE

Single Storey Rear Extension

PROPOSED ELEVATIONS &
SECTION

SCALE	DRAWING NUMBER	REVISION
1:100 or as noted at A3		
DATE March 2025		
DRAWN bjs	PL-02	A
PROJECT NUMBER 24342		