

DIMENSIONS TO BE CHECKED ON SITE BEFORE ANY WORKS.
ANY QUERIES REGARDING DIMENSIONS TO BE TAKEN UP WITH
PENTANGLE DESIGN GROUP.
ALL DIMENSIONS OF EXISTING BUILDINGS TO BE VERIFIED ON SITE.
THIS DRAWING IS THE COPYRIGHT OF PENTANGLE DESIGN GROUP
AND SHALL NOT BE IN ANY WAY USED OR REPRODUCED WITHOUT
THEIR PRIOR WRITTEN CONSENT.

NOTES





Section FF
1 : 100




Section EE
1 : 100

0 5 10 m

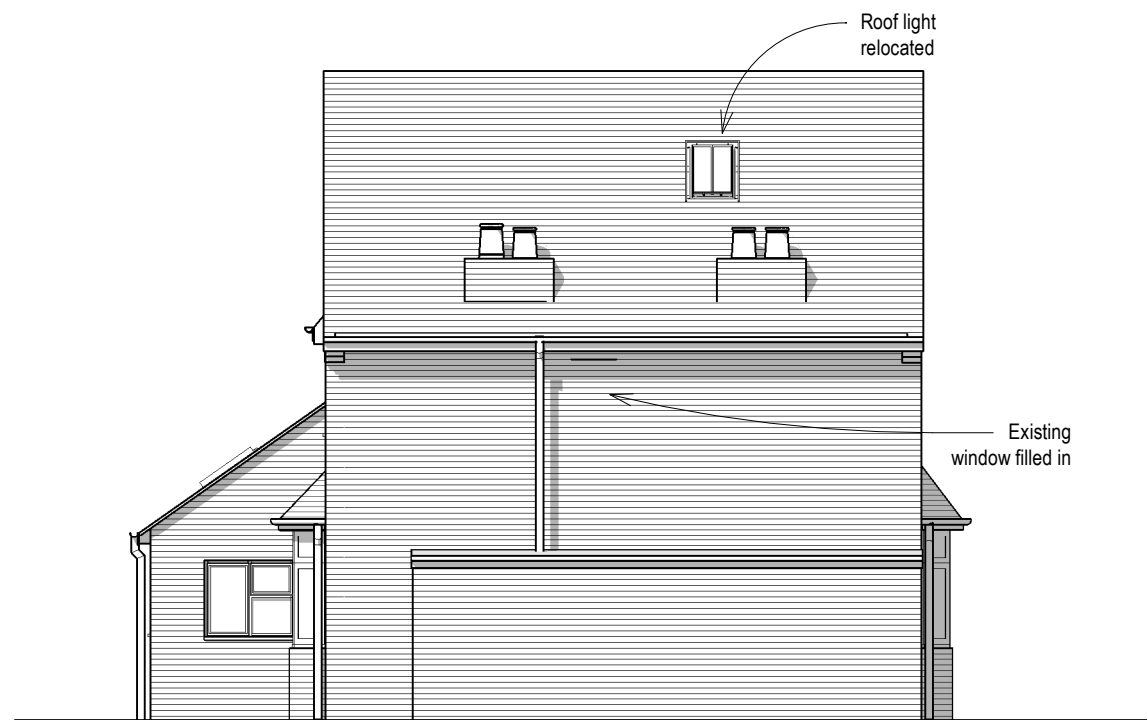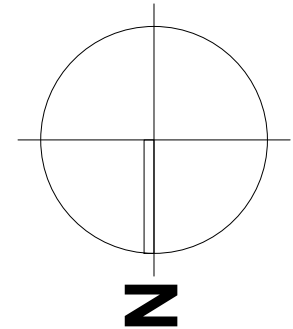

Proposed East Elevation
1 : 100

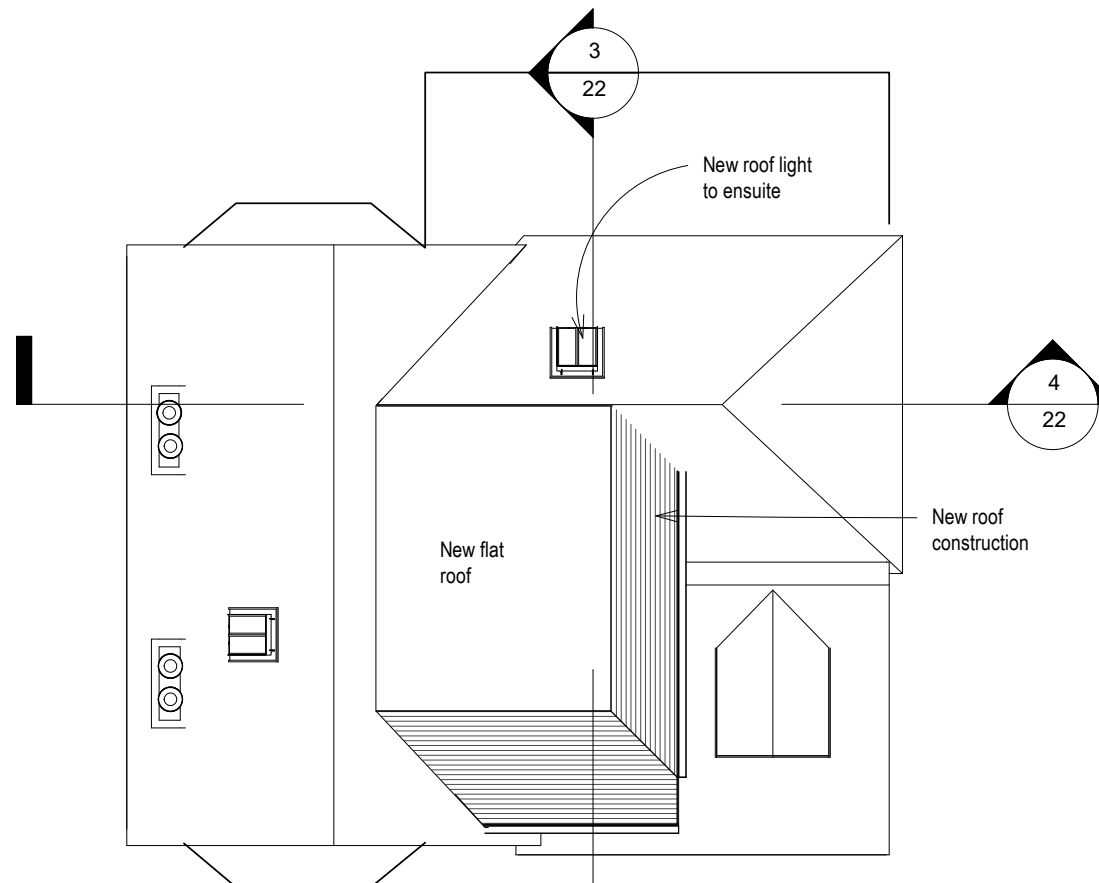

Proposed Roof Plan
1 : 100

PLANNING
PENTANGLE
DESIGN GROUP

SUITE 1, 21 BANCROFT HITCHIN HERTS SG5 1JW
T:01462 431133 E:pdg@pentangledesign.co.uk

JOB TITLE
Loft Conversion at
3 Pirton Road, Hitchin

for
DRAWING TITLE
Proposed East Elevation, Sections and Roof Plan

SCALE 1 : 100	DRAWING NUMBER 22	REVISION
DATE Oct '25		
SHT SIZE A3		
JOB NUMBER 3956		

CHARTERED ARCHITECTS