


DIMENSIONS TO BE CHECKED ON SITE BEFORE ANY WORKS.
ANY QUERIES REGARDING DIMENSIONS TO BE TAKEN UP WITH
PENTANGLE DESIGN GROUP.

ALL DIMENSIONS OF EXISTING BUILDINGS TO BE VERIFIED ON SITE.

THIS DRAWING IS THE COPYRIGHT OF PENTANGLE DESIGN GROUP
AND SHALL NOT BE IN ANY WAY USED OR REPRODUCED WITHOUT
THEIR PRIOR WRITTEN CONSENT.

NOTES

0 5 10 m

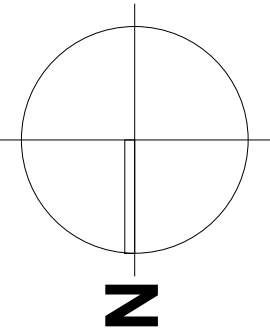


Proposed Front Elevation Copy 1
1 : 100




Proposed Rear Elevation
1 : 100




Proposed West Elevation
1 : 100

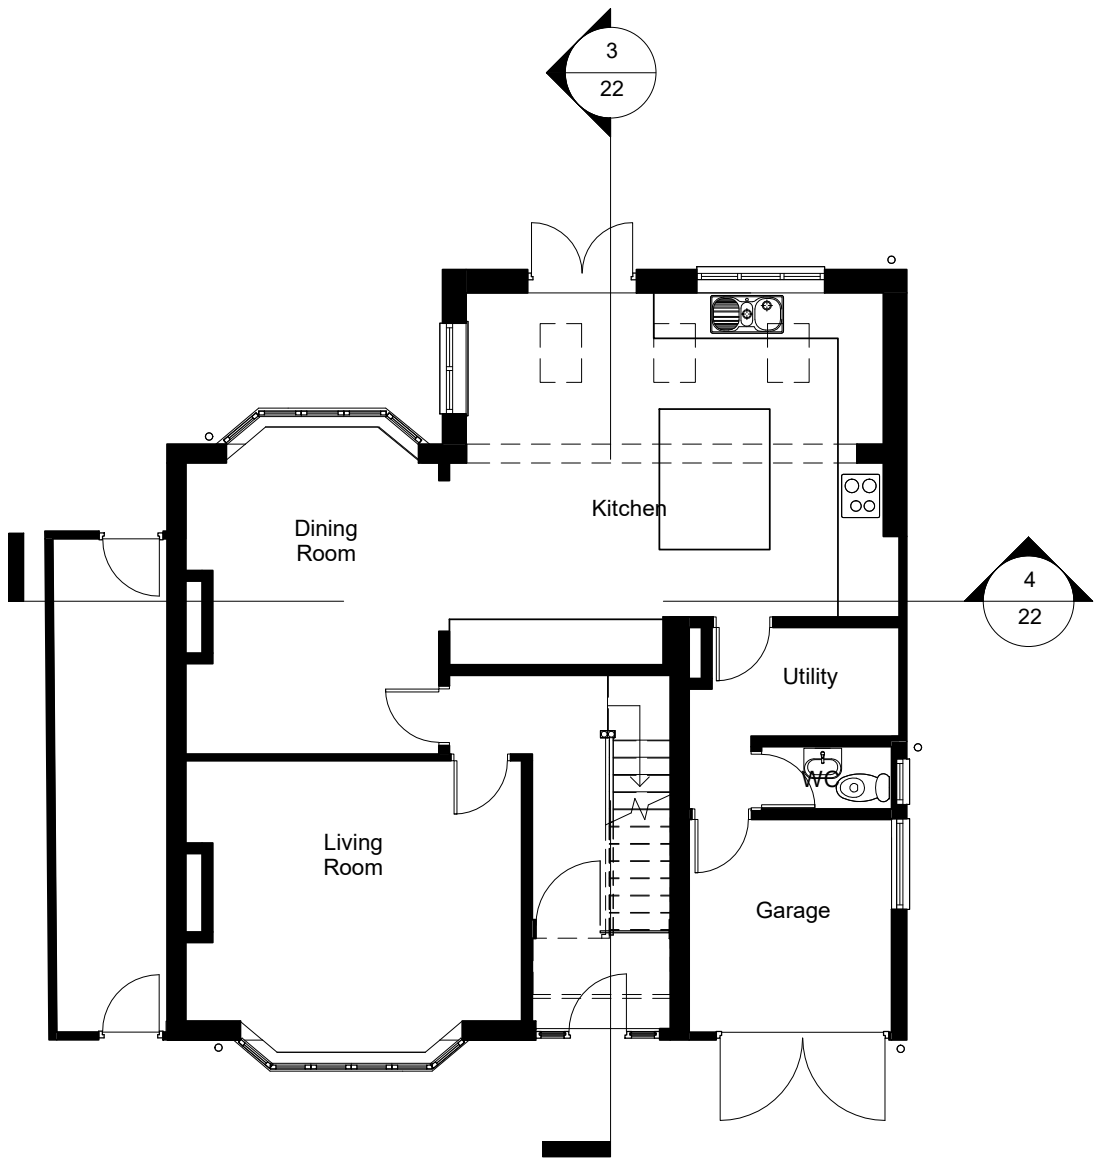

Proposed Ground Floor Plan
1 : 100

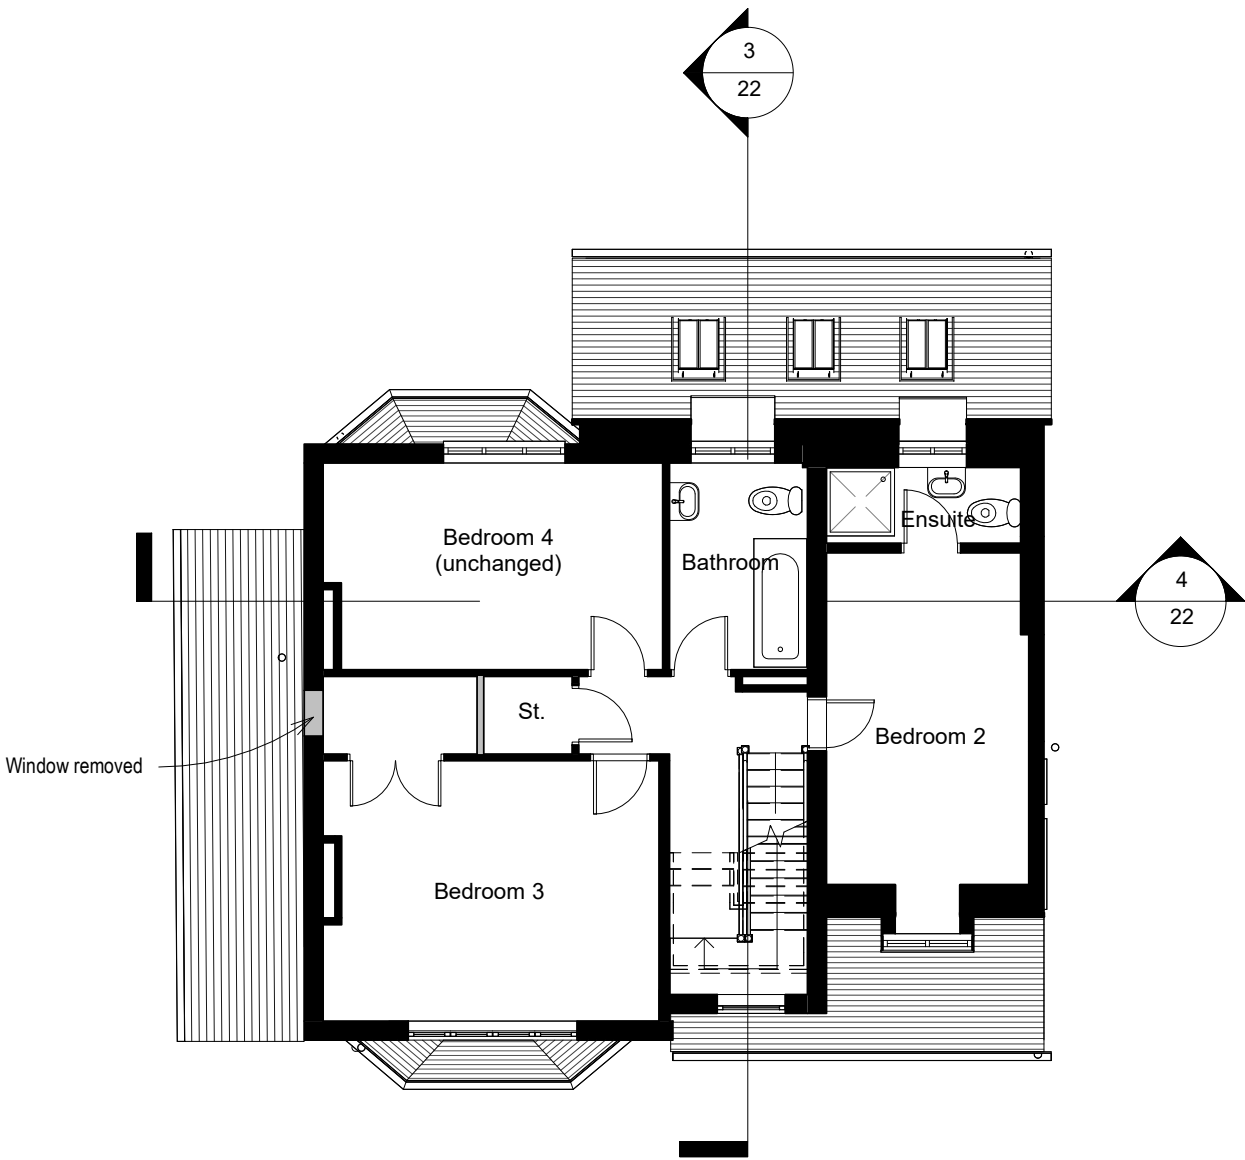

Proposed First Floor Plan
1 : 100

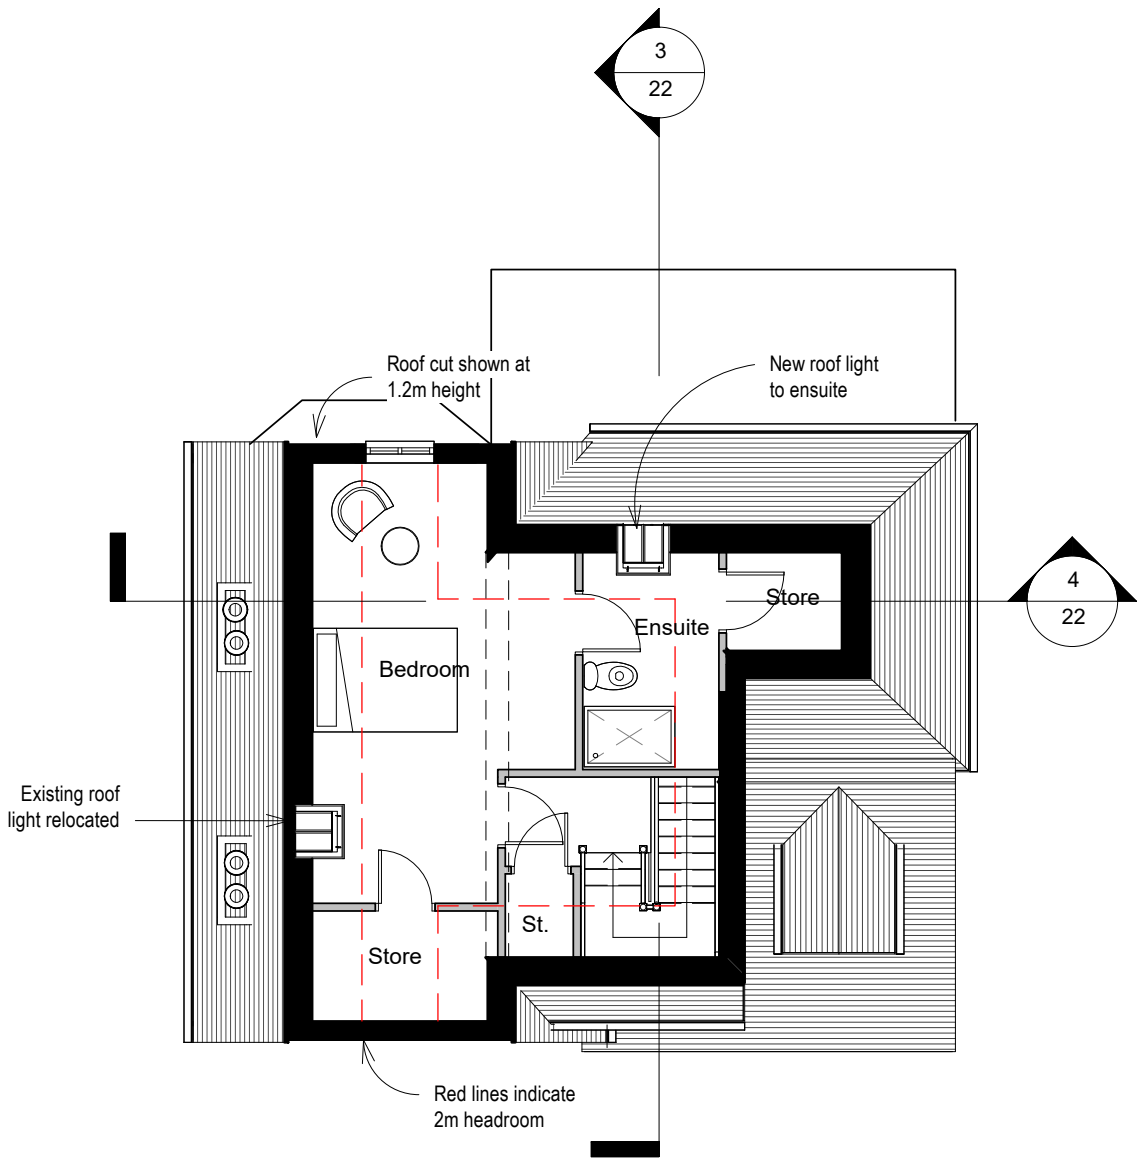

Proposed Second Floor Plan
1 : 100

PLANNING

PENTANGLE

DESIGN GROUP

SUITE 1, 21 BANCROFT HITCHIN HERTS SG5 1JW
T:01462 431133 E:pdg@pentangledesign.co.uk

JOB TITLE
Loft Conversion at
3 Pirton Road, Hitchin

for
DRAWING TITLE
Proposed Plans and Elevations

SCALE 1 : 100	DRAWING NUMBER	REVISION
DATE Oct '25	21	
SHT SIZE A2		
JOB NUMBER 3956		

CHARTERED ARCHITECTS