



DIMENSIONS TO BE CHECKED ON SITE BEFORE ANY WORKS.
ANY QUERIES REGARDING DIMENSIONS TO BE TAKEN UP WITH
PENTANGLE DESIGN GROUP. ALL DIMENSIONS OF EXISTING
BUILDINGS TO BE VERIFIED ON SITE. THIS DRAWING IS THE
COPYRIGHT OF PENTANGLE DESIGN GROUP AND SHALL NOT BE IN
ANY WAY USED OR REPRODUCED WITHOUT THEIR PRIOR WRITTEN
CONSENT.

NOTES

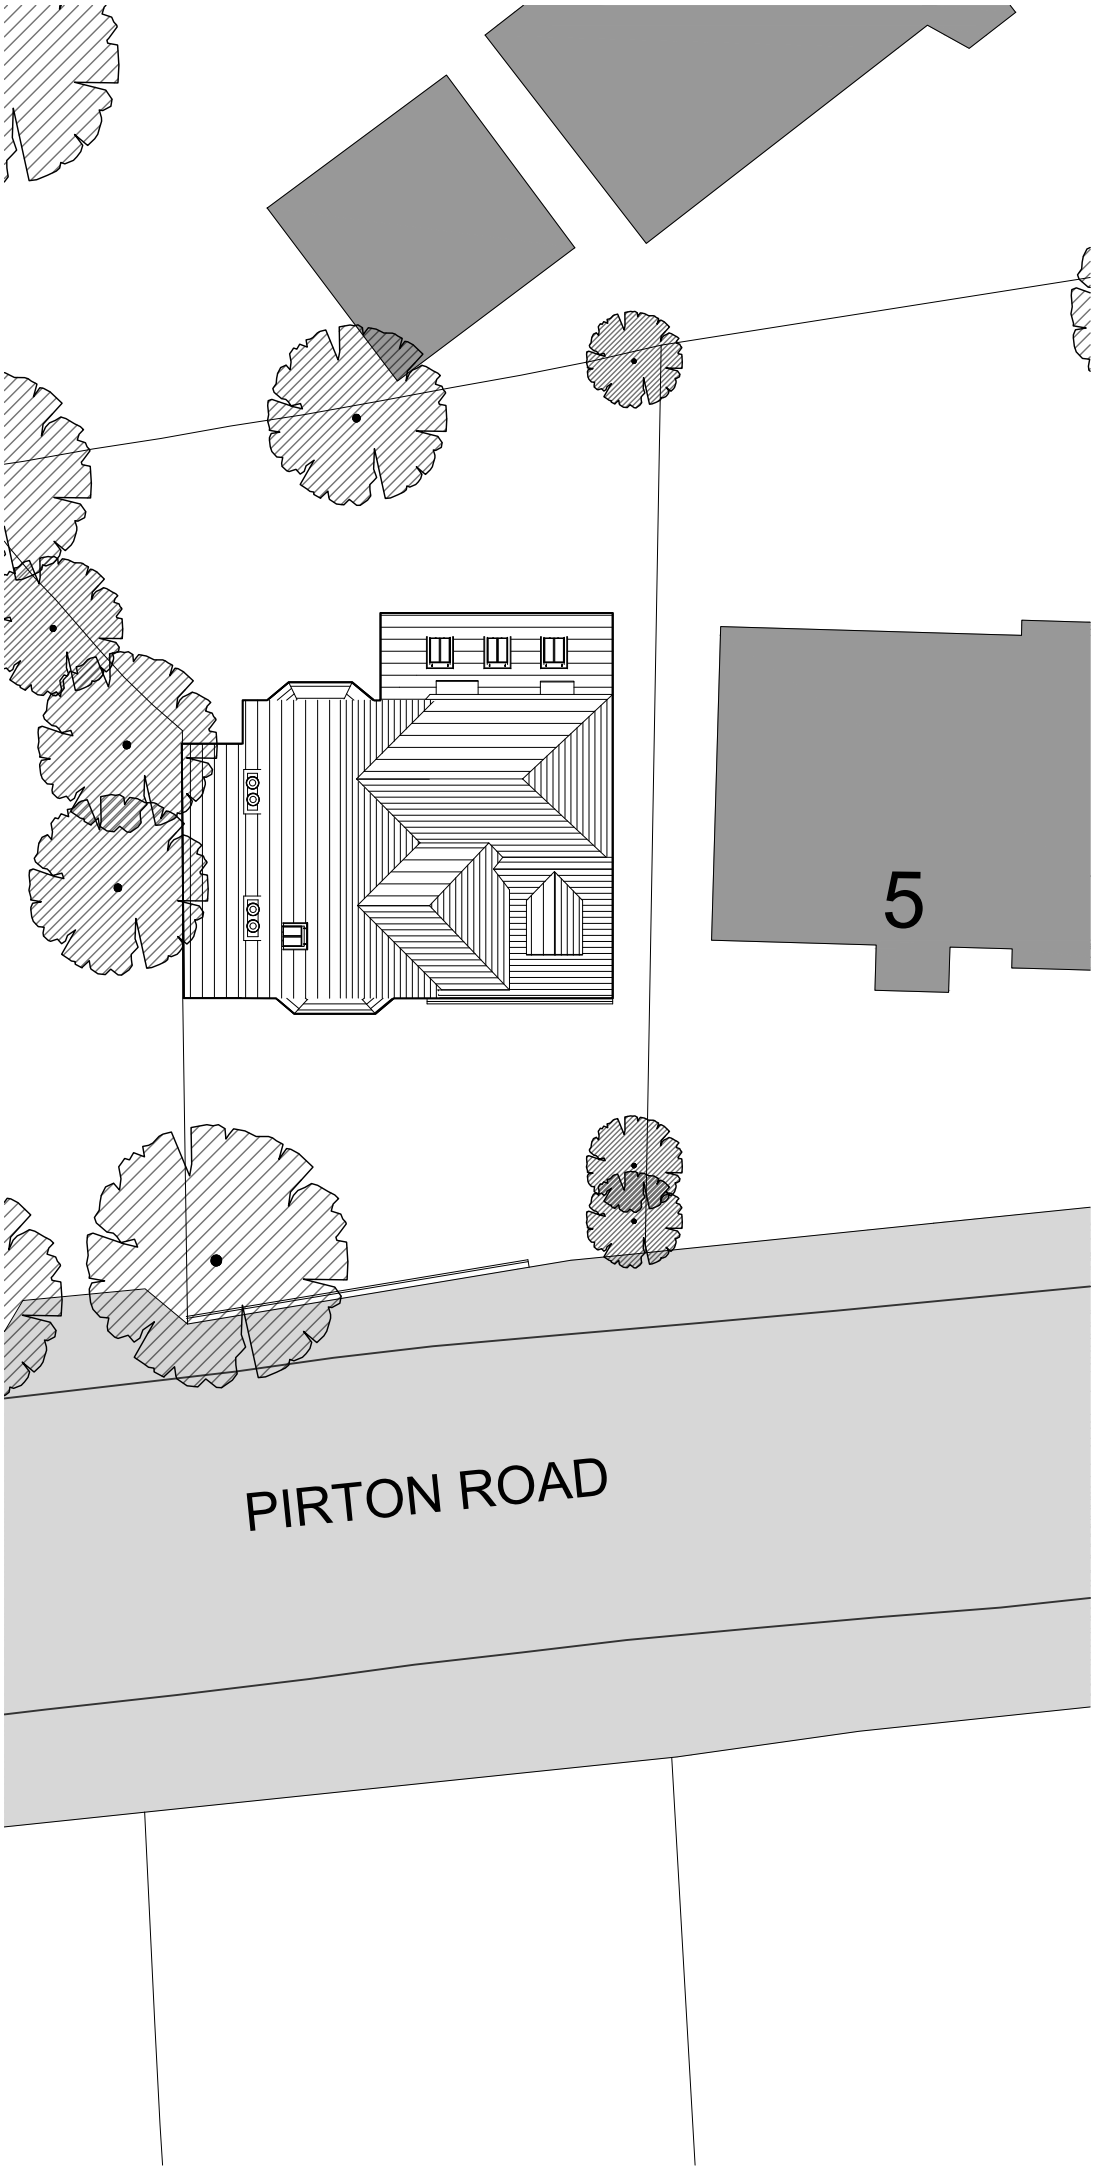

Existing Site Plan
1:200 scale

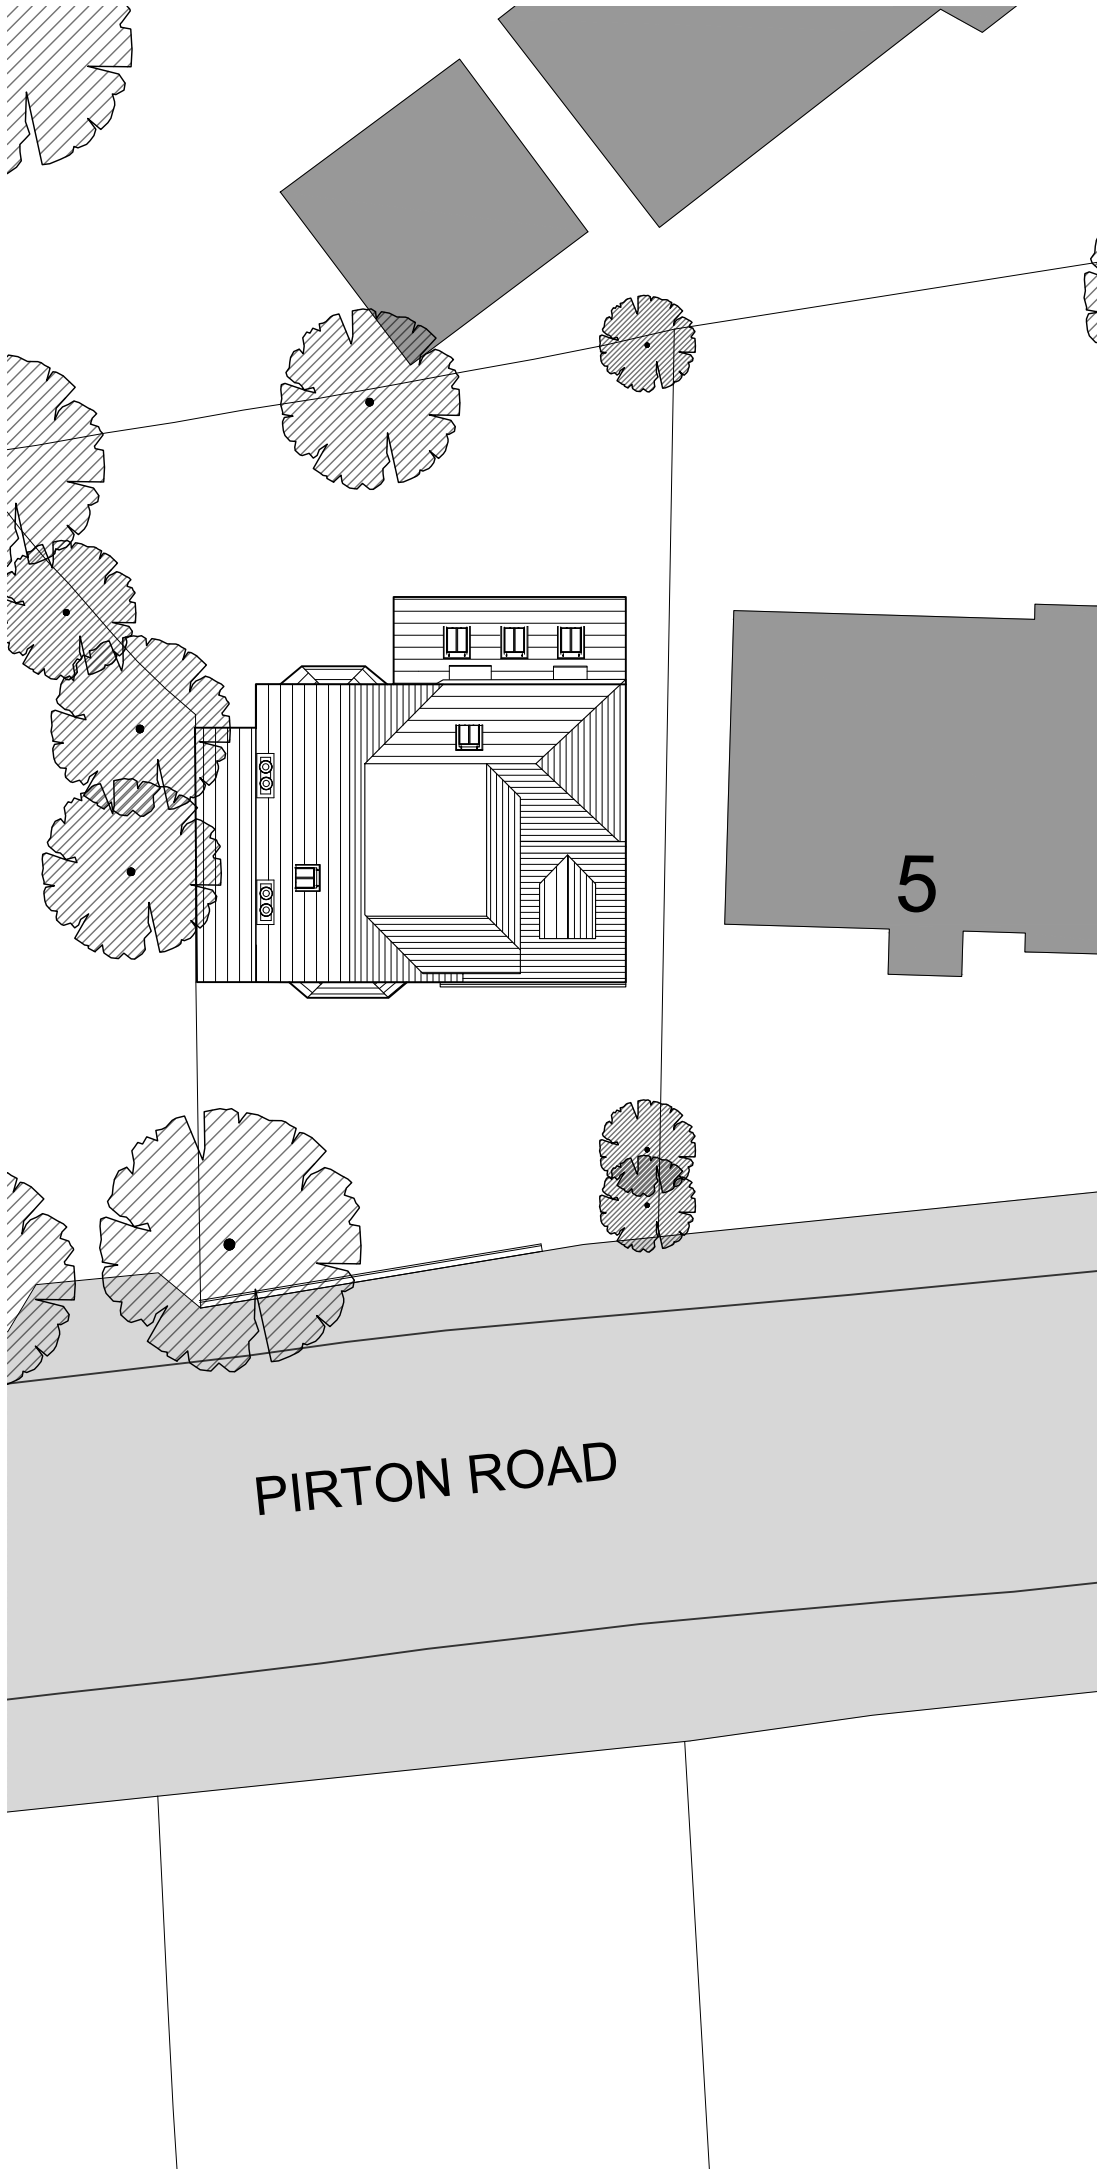


Proposed Site Plan
1:200 scale



Location Plan
1:1250 scale

0 50m 100m
Scale 1:1250

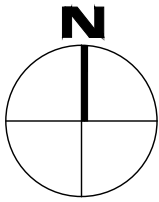

PLANNING

PENTANGLE

DESIGN GROUP

SUITE 1, 21 BANCROFT HITCHIN HERTS SG5 1JW
T:01462 431133 E:pdg@pentangledesign.co.uk

JOB TITLE

Proposed Loft Conversion at
3 Pirtion Road, Hitchin

DRAWING TITLE

Location Plan and Existing and Proposed Site
Plan

SCALE	DRAWING NUMBER	REVISION
As Indicated	20	-
DATE Oct '25		
SHT SIZE A2		
JOB NUMBER 3956		

CHARTERED ARCHITECTS