


NOTES

Refer to figured dimensions only- do not scale from this drawing, other than for planning purposes.

All dimensions are to be checked on site and any discrepancies raised with the Architect.




1:50 FRONT (EAST) ELEVATION - EXISTING

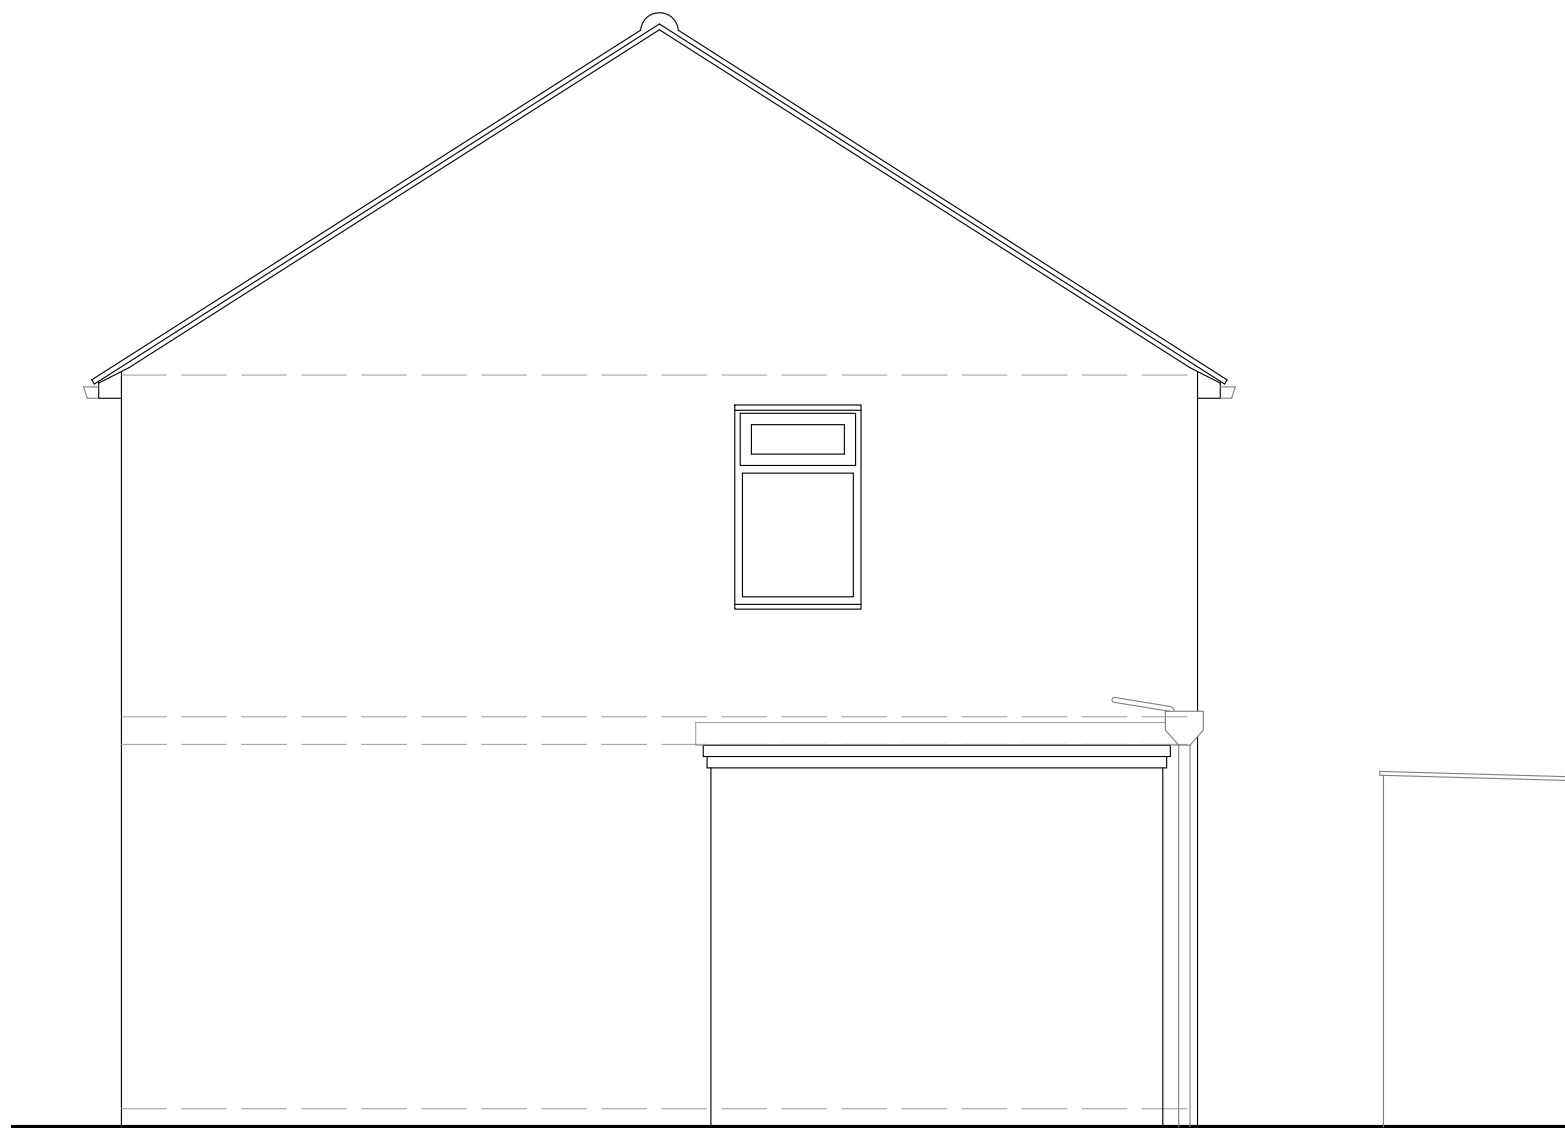



1:50 SIDE (NORTH) ELEVATION - EXISTING



1:50 REAR (WEST) ELEVATION - EXISTING

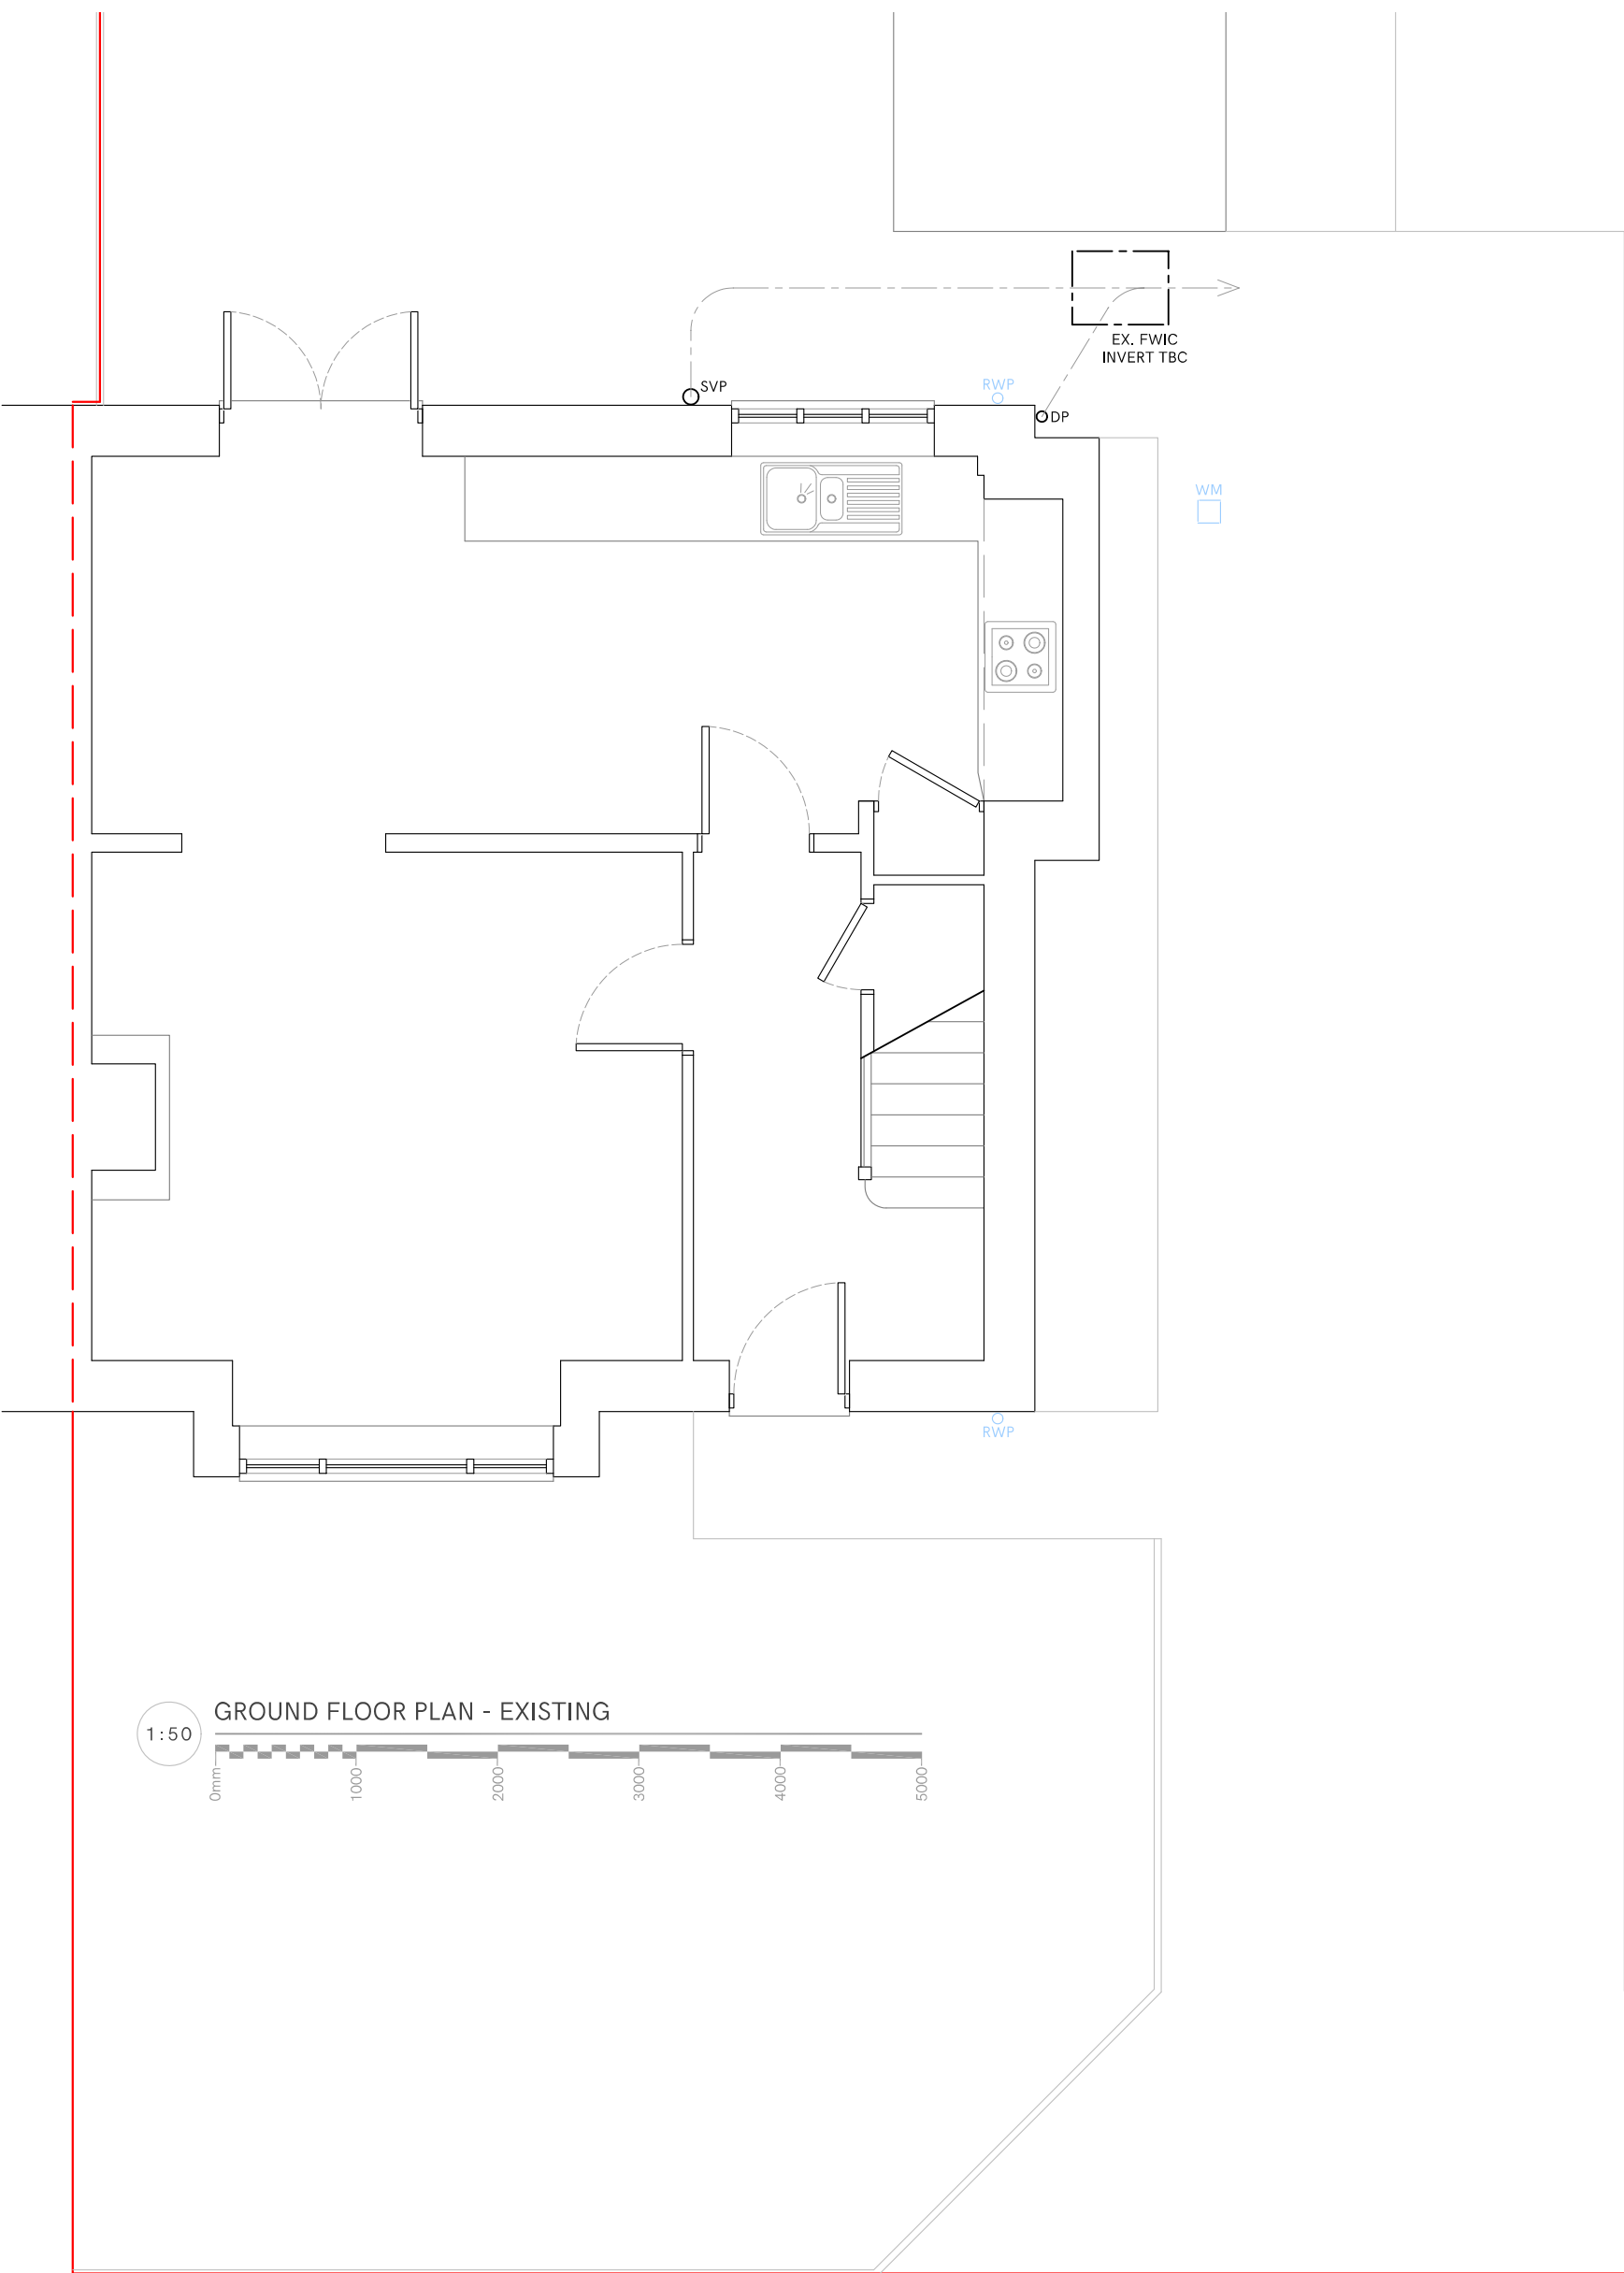

1:50 GROUND FLOOR PLAN - EXISTING

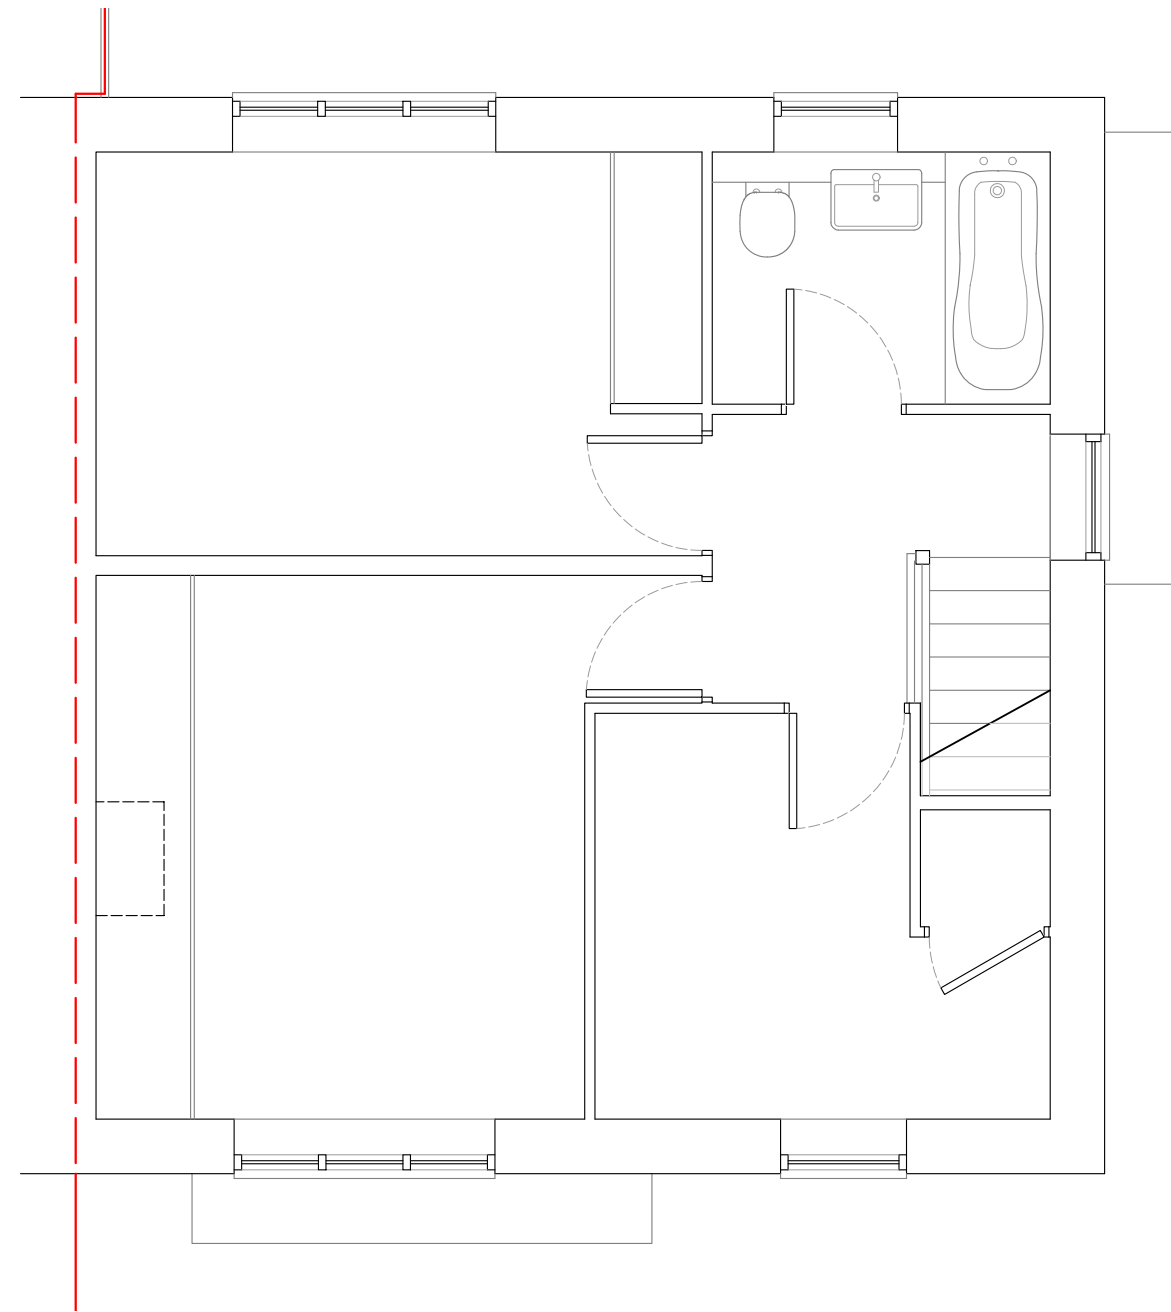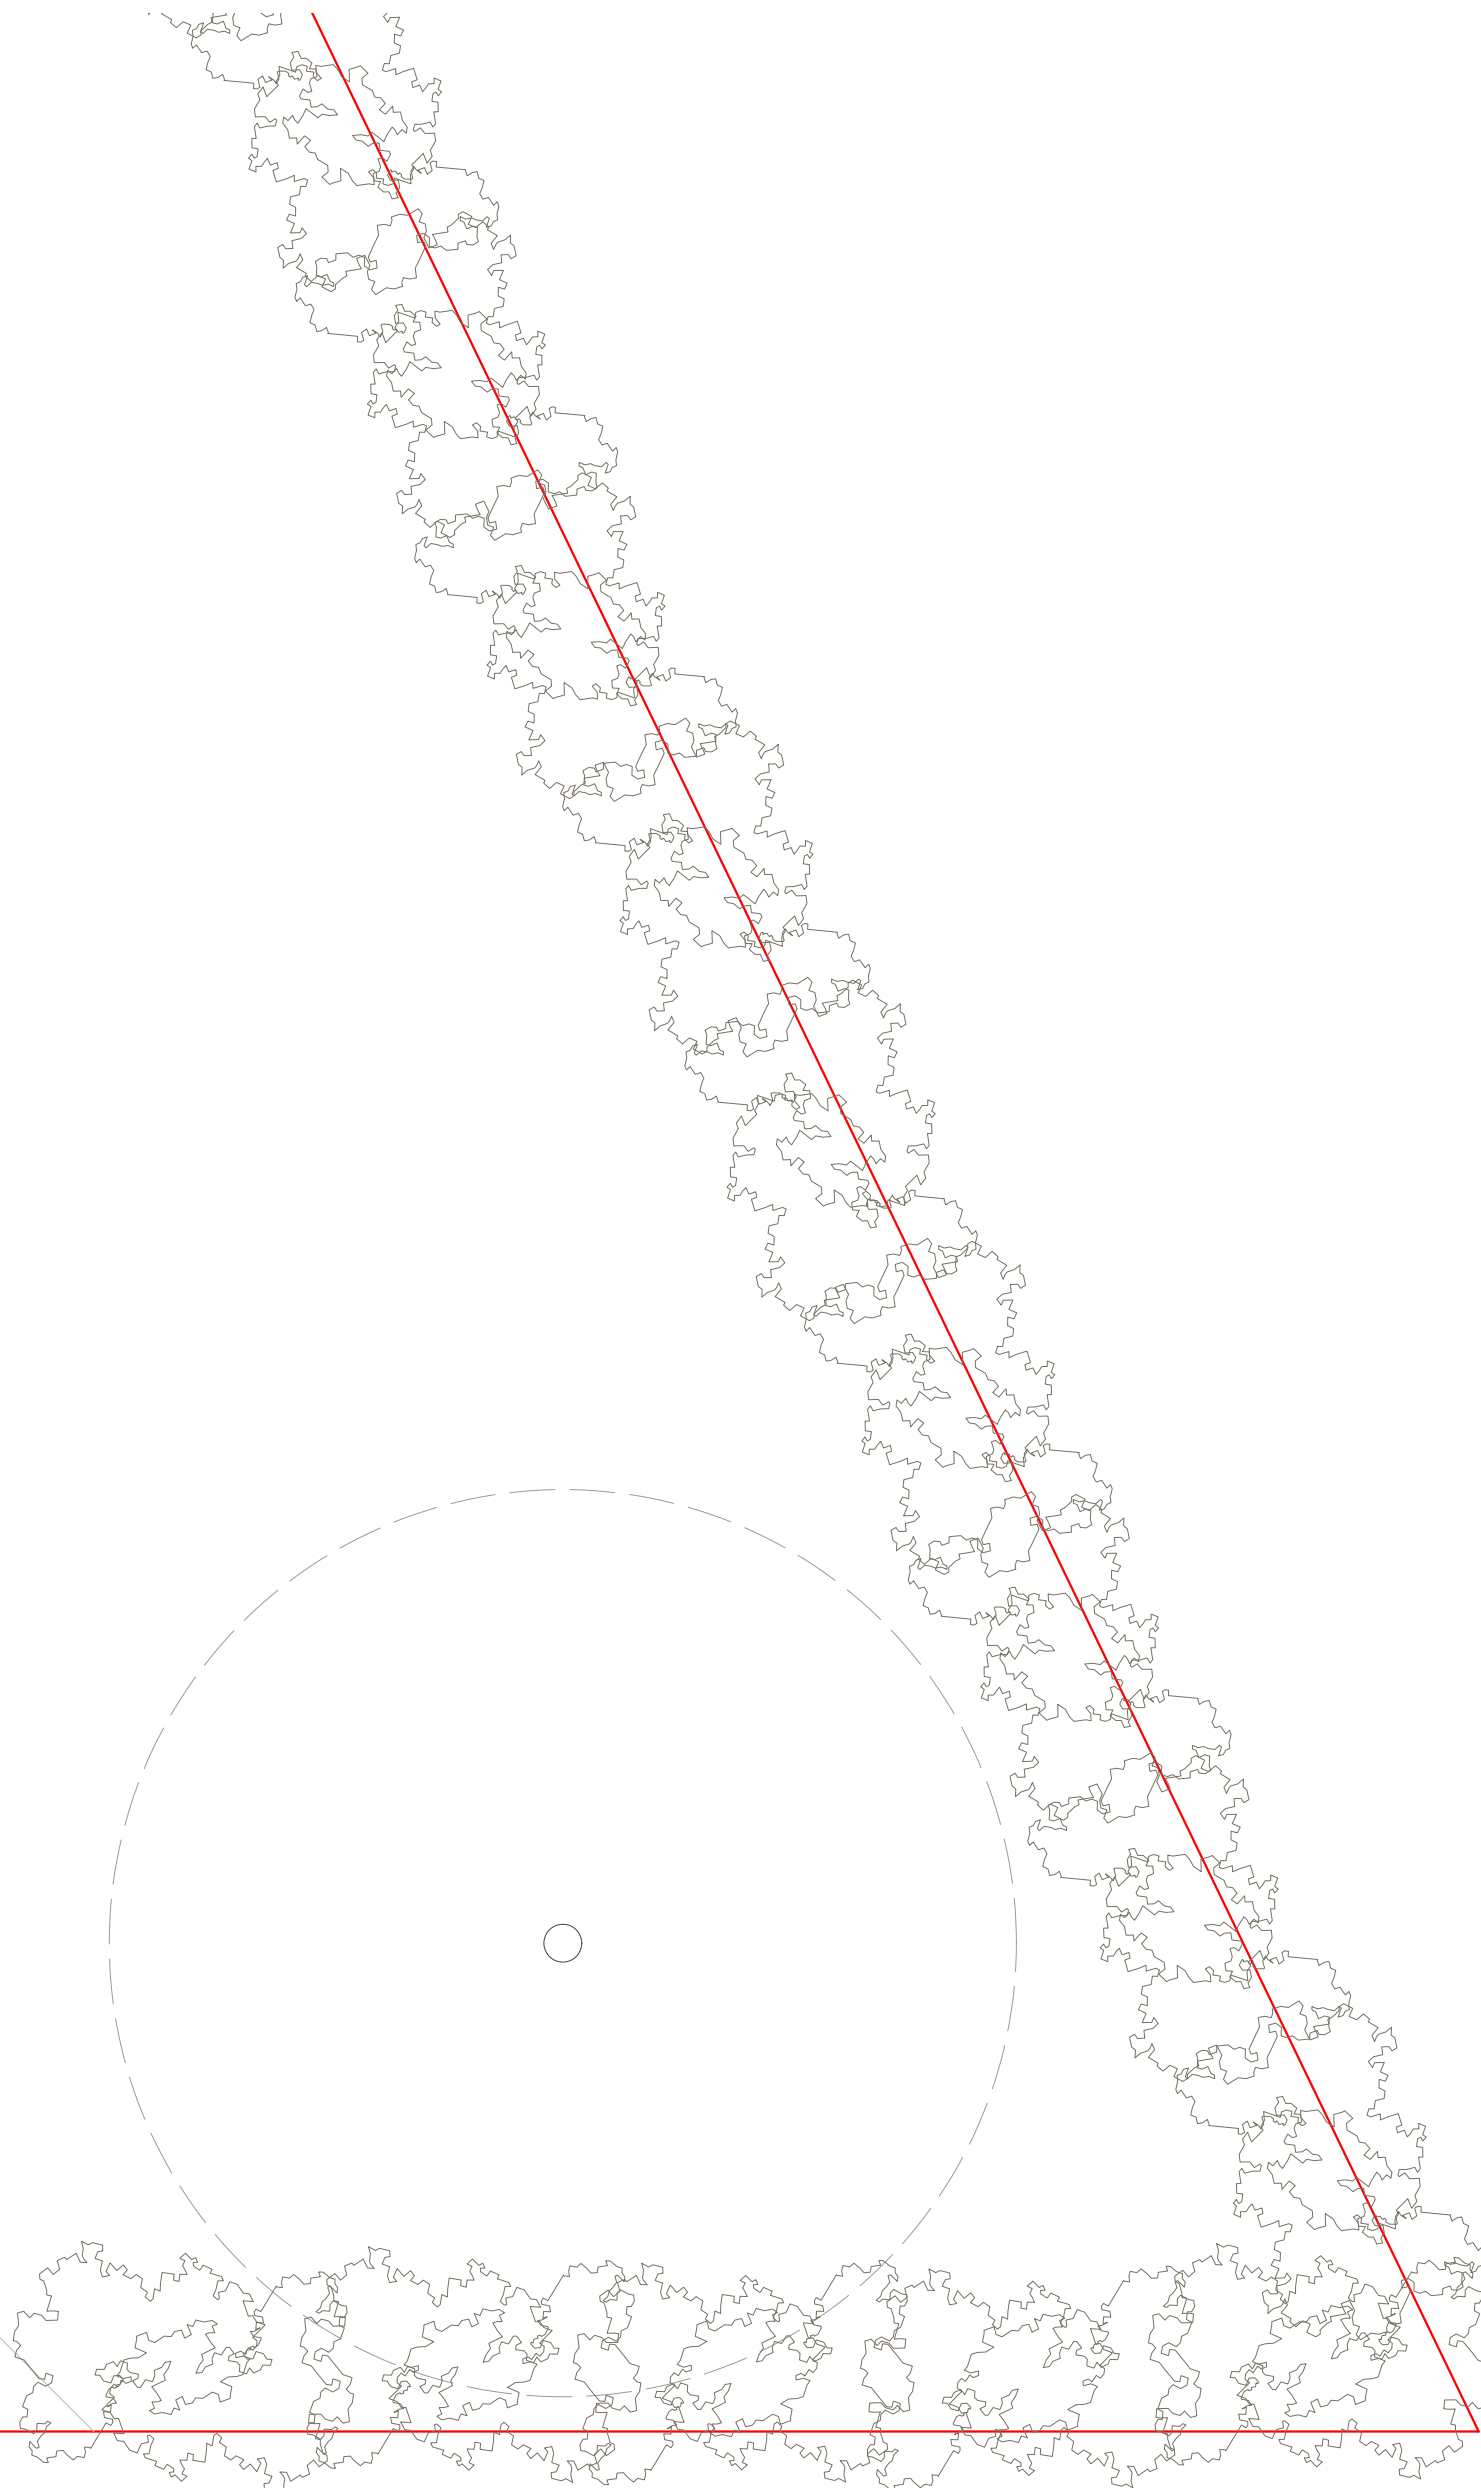

1:50 FIRST FLOOR PLAN - EXISTING

PLANNING ISSUE

PROJECT
23 ST KATHARINES CLOSE, ICKLEFORD

DRAWING TITLE
PLANS AS EXISTING

DATE
FEBRUARY 2025


SHEET SIZE
A1

PROJECT REF DRAWING NO REVISION

1974-1 002 A

MICHAEL DALES PARTNERSHIP LTD
65 Hermitage Road
Hitchin
Hertfordshire
SG5 1DB

01462 230803 | 01494 257270
mail@mdparchitects.uk | www.mdparchitects.uk
© Reserved on all drawings and designs

 

mdp
ARCHITECTS