



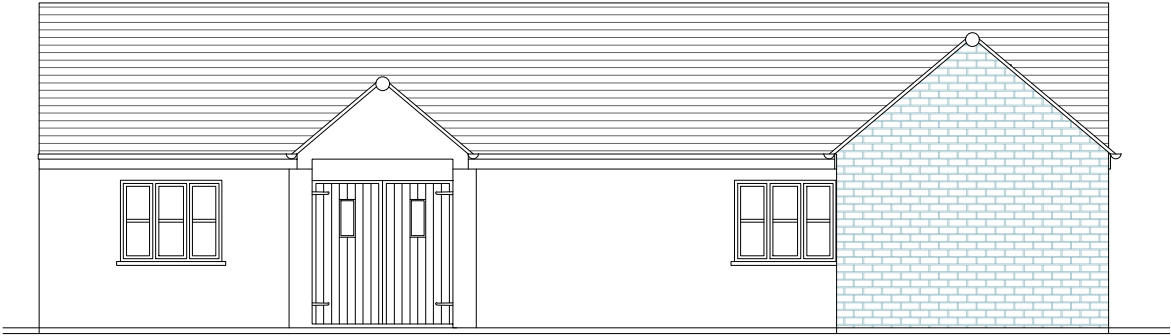


Front Elevation-South

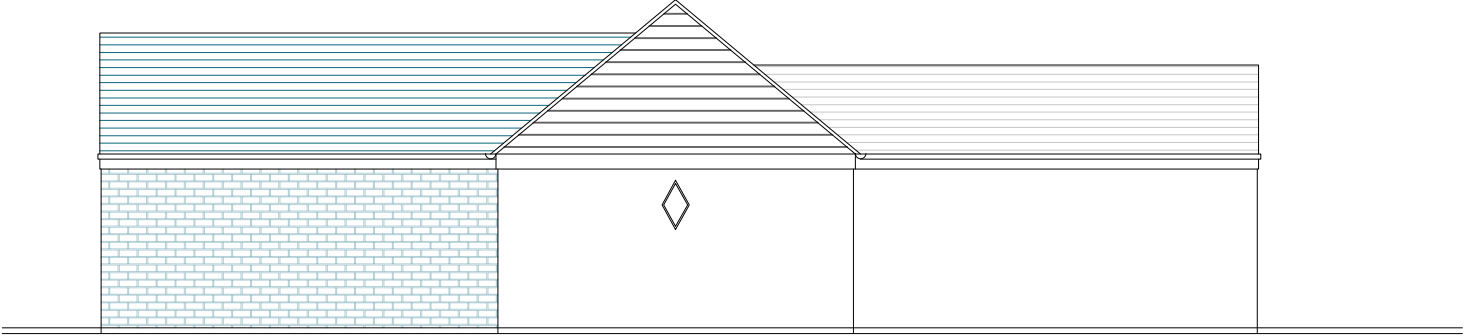


Side Elevation-East




Rear Elevation-North

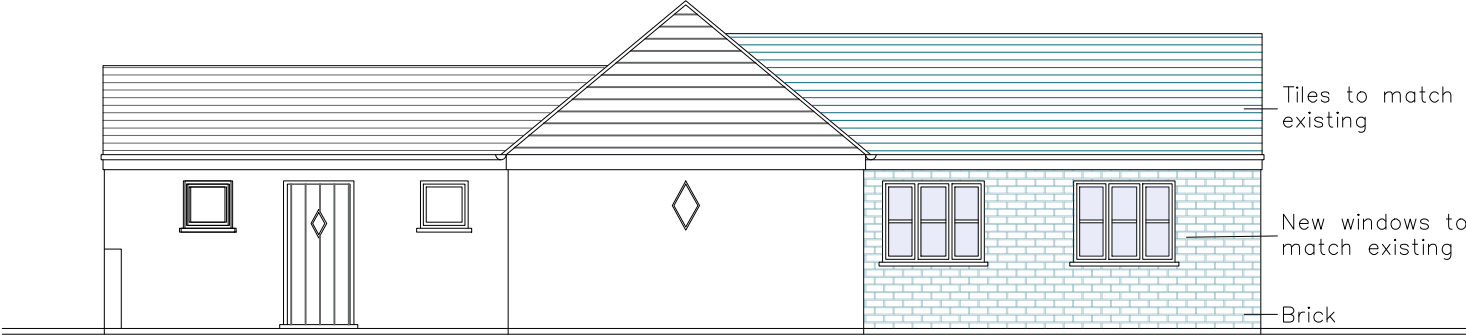

Side Elevation-West

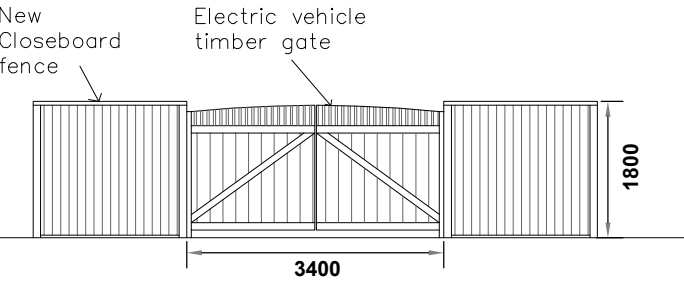


Proposed electric vehicle gate

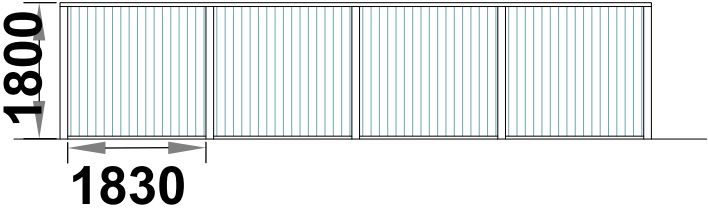

Proposed fence Match to Existing

Any dimensions shown should be checked on site and discrepancies reported to the Architect prior to construction. Designs are not coordinated with engineer projects. Do not scale for construction purposes.

 

Existing Proposed

Drawing Name

Proposed Elevations

Project Address

Eiling Lodge, Drivers End Lane,
Codicote, Hitchin SG4 8TP

Drawing No.

EilingLodgeDriversEndLane_
ProposedElevations_V9

Scale

1/100 at A3

Designer

BB

Date

06.05.2026

Drawing No.

09

Revision

V9



Planning By Design Ltd
www.planning-by-design.co.uk
hello@planning-by-design.co.uk