



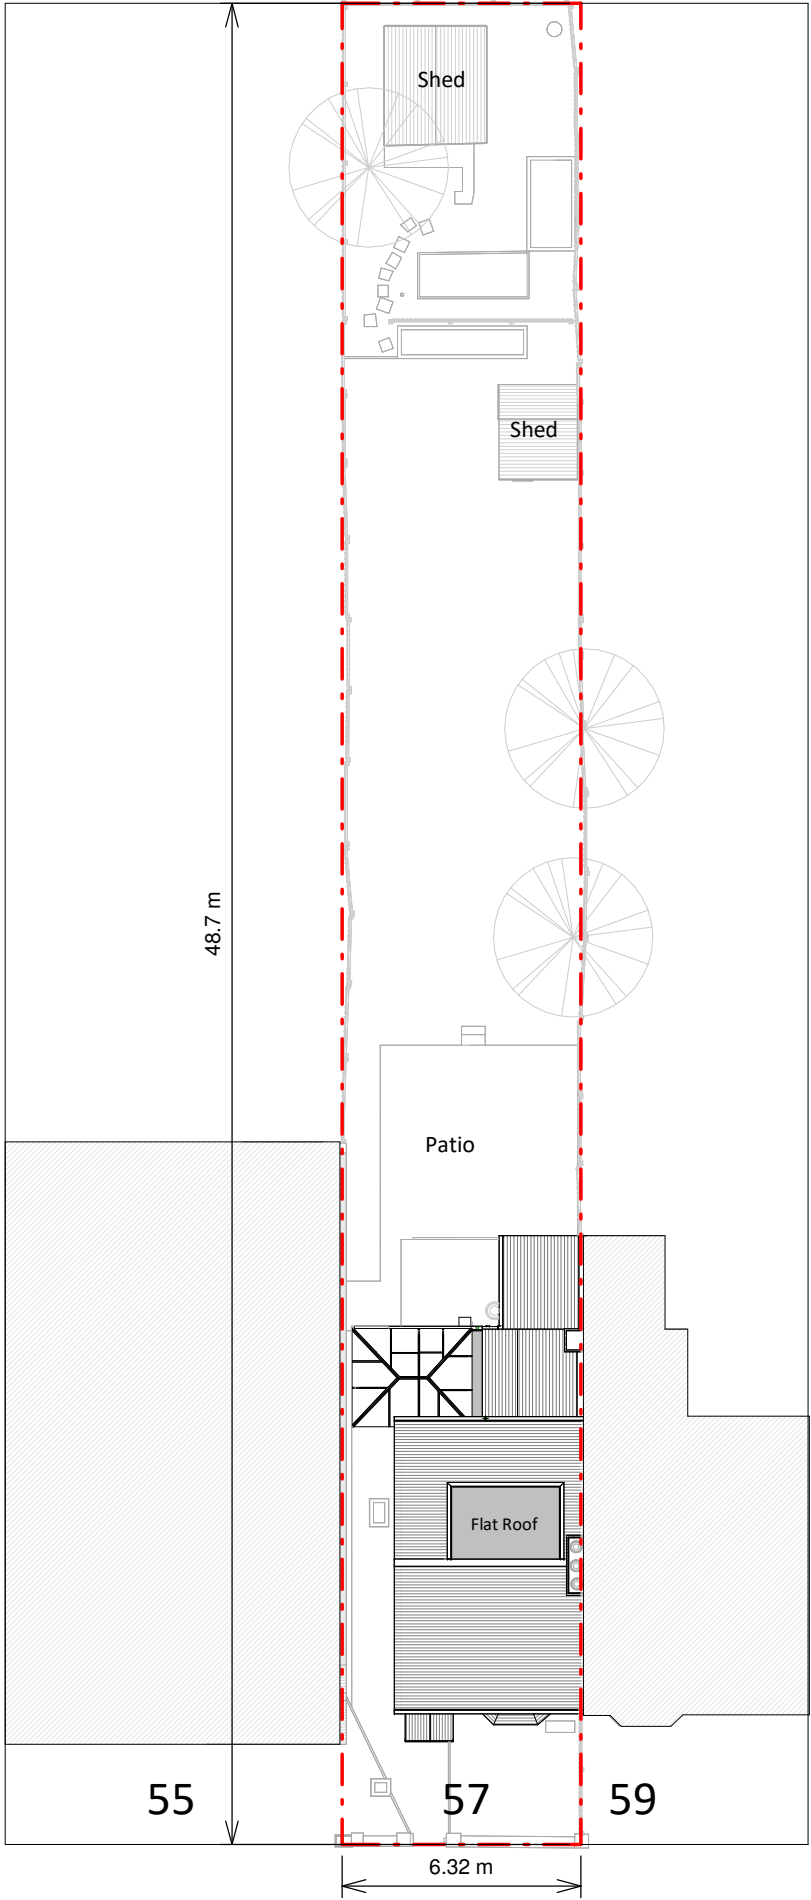

Existing Block Plan

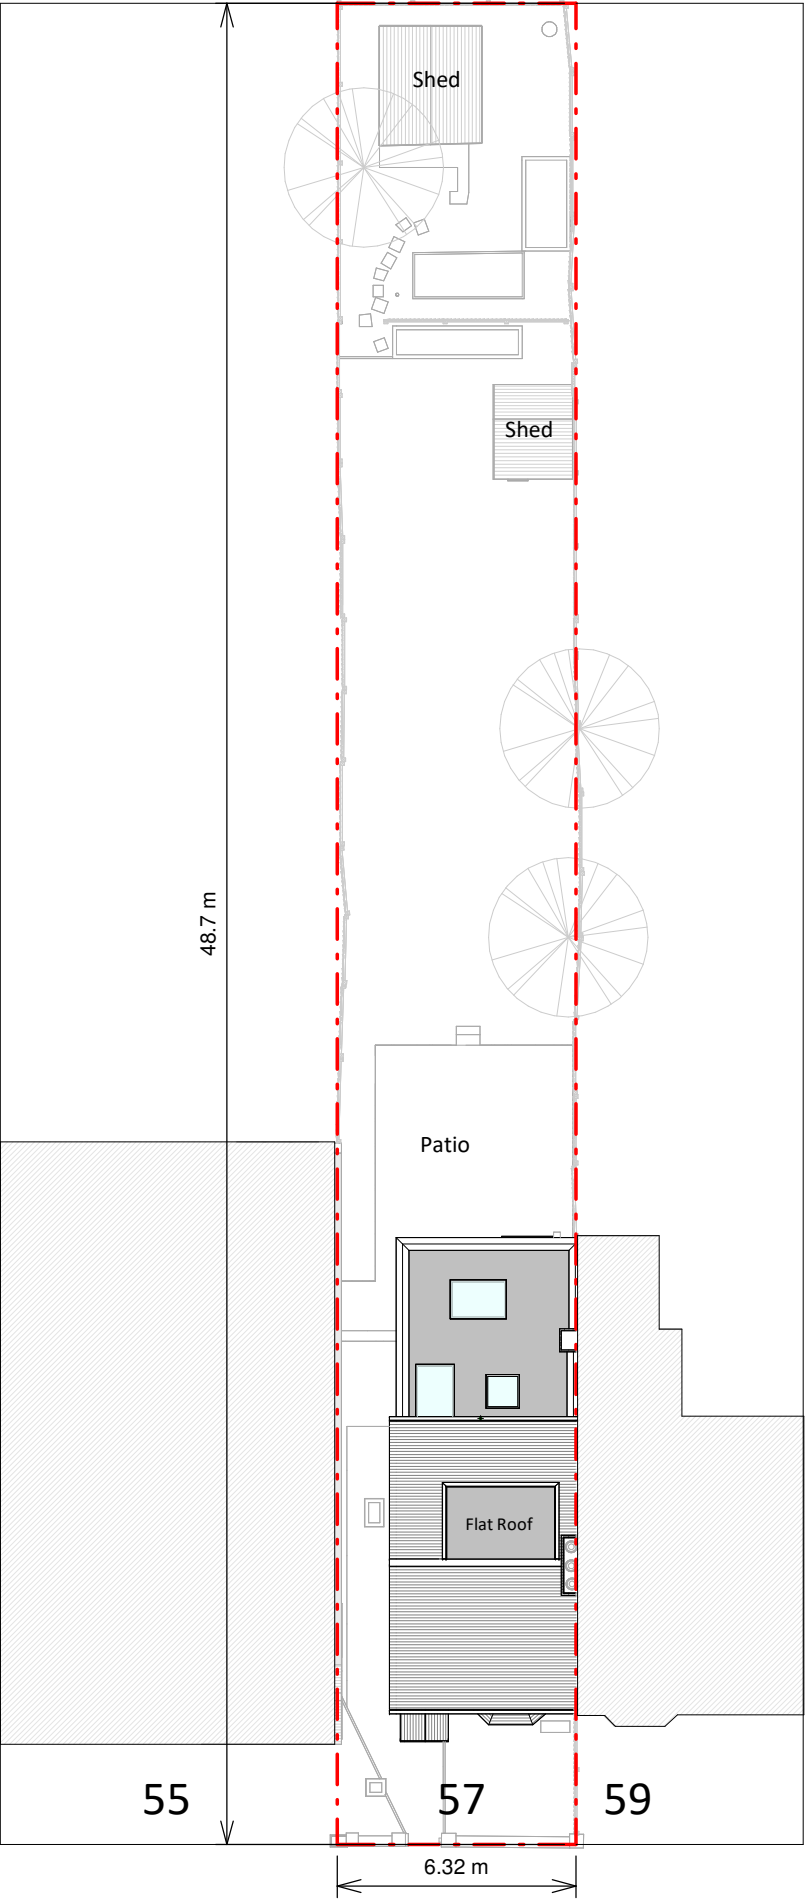

Proposed Block Plan



Copyright in the design and this drawing is the property of RESI. Reproduction in whole or in part is forbidden without written sanction of RESI. This drawing must be read in conjunction with all other relevant documentation and drawings.

RESI accepts no liability for any expense, loss or damage of whatever nature and however arising from any variation which has not been referred to them and their approval obtained.

Print out to actual scale. Do not scale, except unless for Planning purposes. All dimensions to be cross-checked on-site prior to manufacture and construction. Any discrepancies to be reported to RESI immediately.

NOTES

- KEY
- Neighbouring context
 - Boundary line



Revision		
Rev	Notes	Date
A	Planning Issue	30/07/2026



Job Title

Proposed Ground floor rear extension, floor plan redesign and all associated works at 57 Pondcroft Road, SG3 6DE

Drawing Status

Planning Drawings

Client

Joe Balson

Drawing Title

Block Plans

Scale	1 : 200 @ A3	Drawn	AM
Date	July 2026	Checked	AM
Drawing No.	B280901-3000	REV	A