



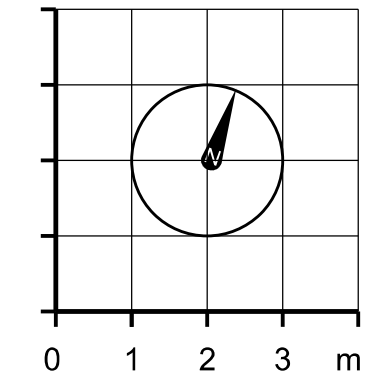

Schedule of Areas		
Flat 1 duplex	2 x bed 4P ground/basement	88.6m2
Flat 2 duplex	3x bed 5P ground/basement	139m2
Flat 3	1 x bed 2P ground	50.1m2
Flat 4	1 x bed 2P first	51 m2
Flat 5	1 x bed first	41.2m2
Flat 6 duplex	2 x bed 4P first/second	98.5m2
Flat 7 duplex	2 x bed 3P first/second	77.2m2
Flat 8 penthouse	2 x bed 2P second	89.m2
Total Proposed Building		683.m2

Schedule of Areas Existing	
Existing Building	508m2
Existing Site	989m2

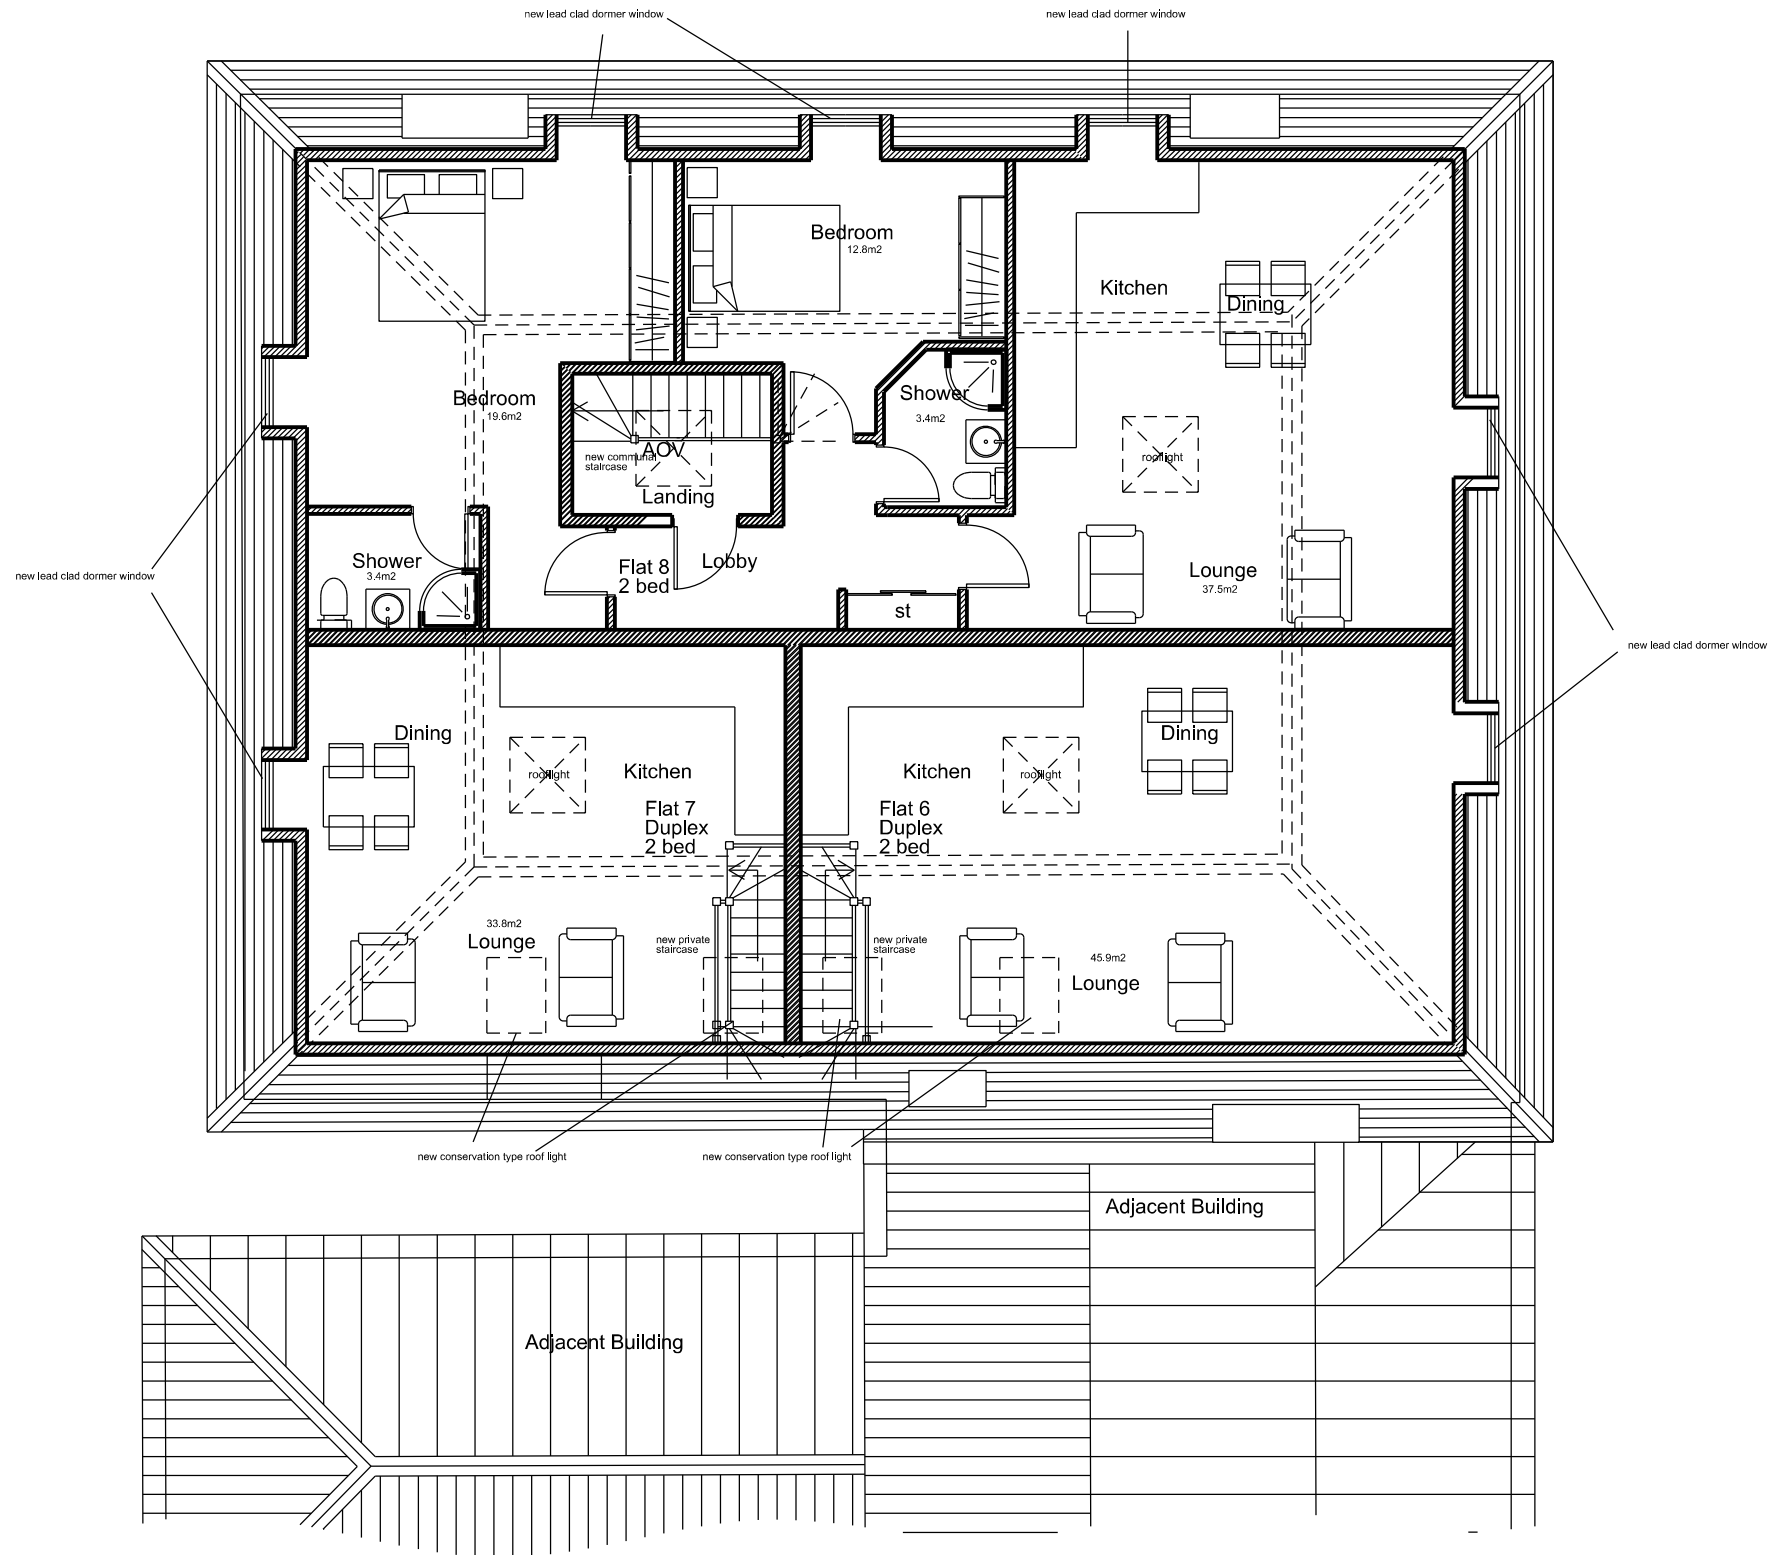

Revision

Project Title
46 Kneesworth Street
Royston
SG8 5AQ

Drawing Title

Proposed Second Floor Plan

Client
Ressa Ltd

Scale
1:100@A3

Date
Sept 2025

Drg. No.
0656_00_004

Notes

All dimensions must be checked and NEO Architects are to be informed of any discrepancies prior to construction. This drawing and any of the details therein remain the copyright of NEO Architects.

NEO Architects
105a Park Road
New Barnet
EN4 9QR

Phone +44 (0) 20 33040480
Mobile 07802 237666

michael@neoarchitects.co.uk