


Revisions		
No.	Date	Issue Notes
E	15/10/25	Roof overlay noted

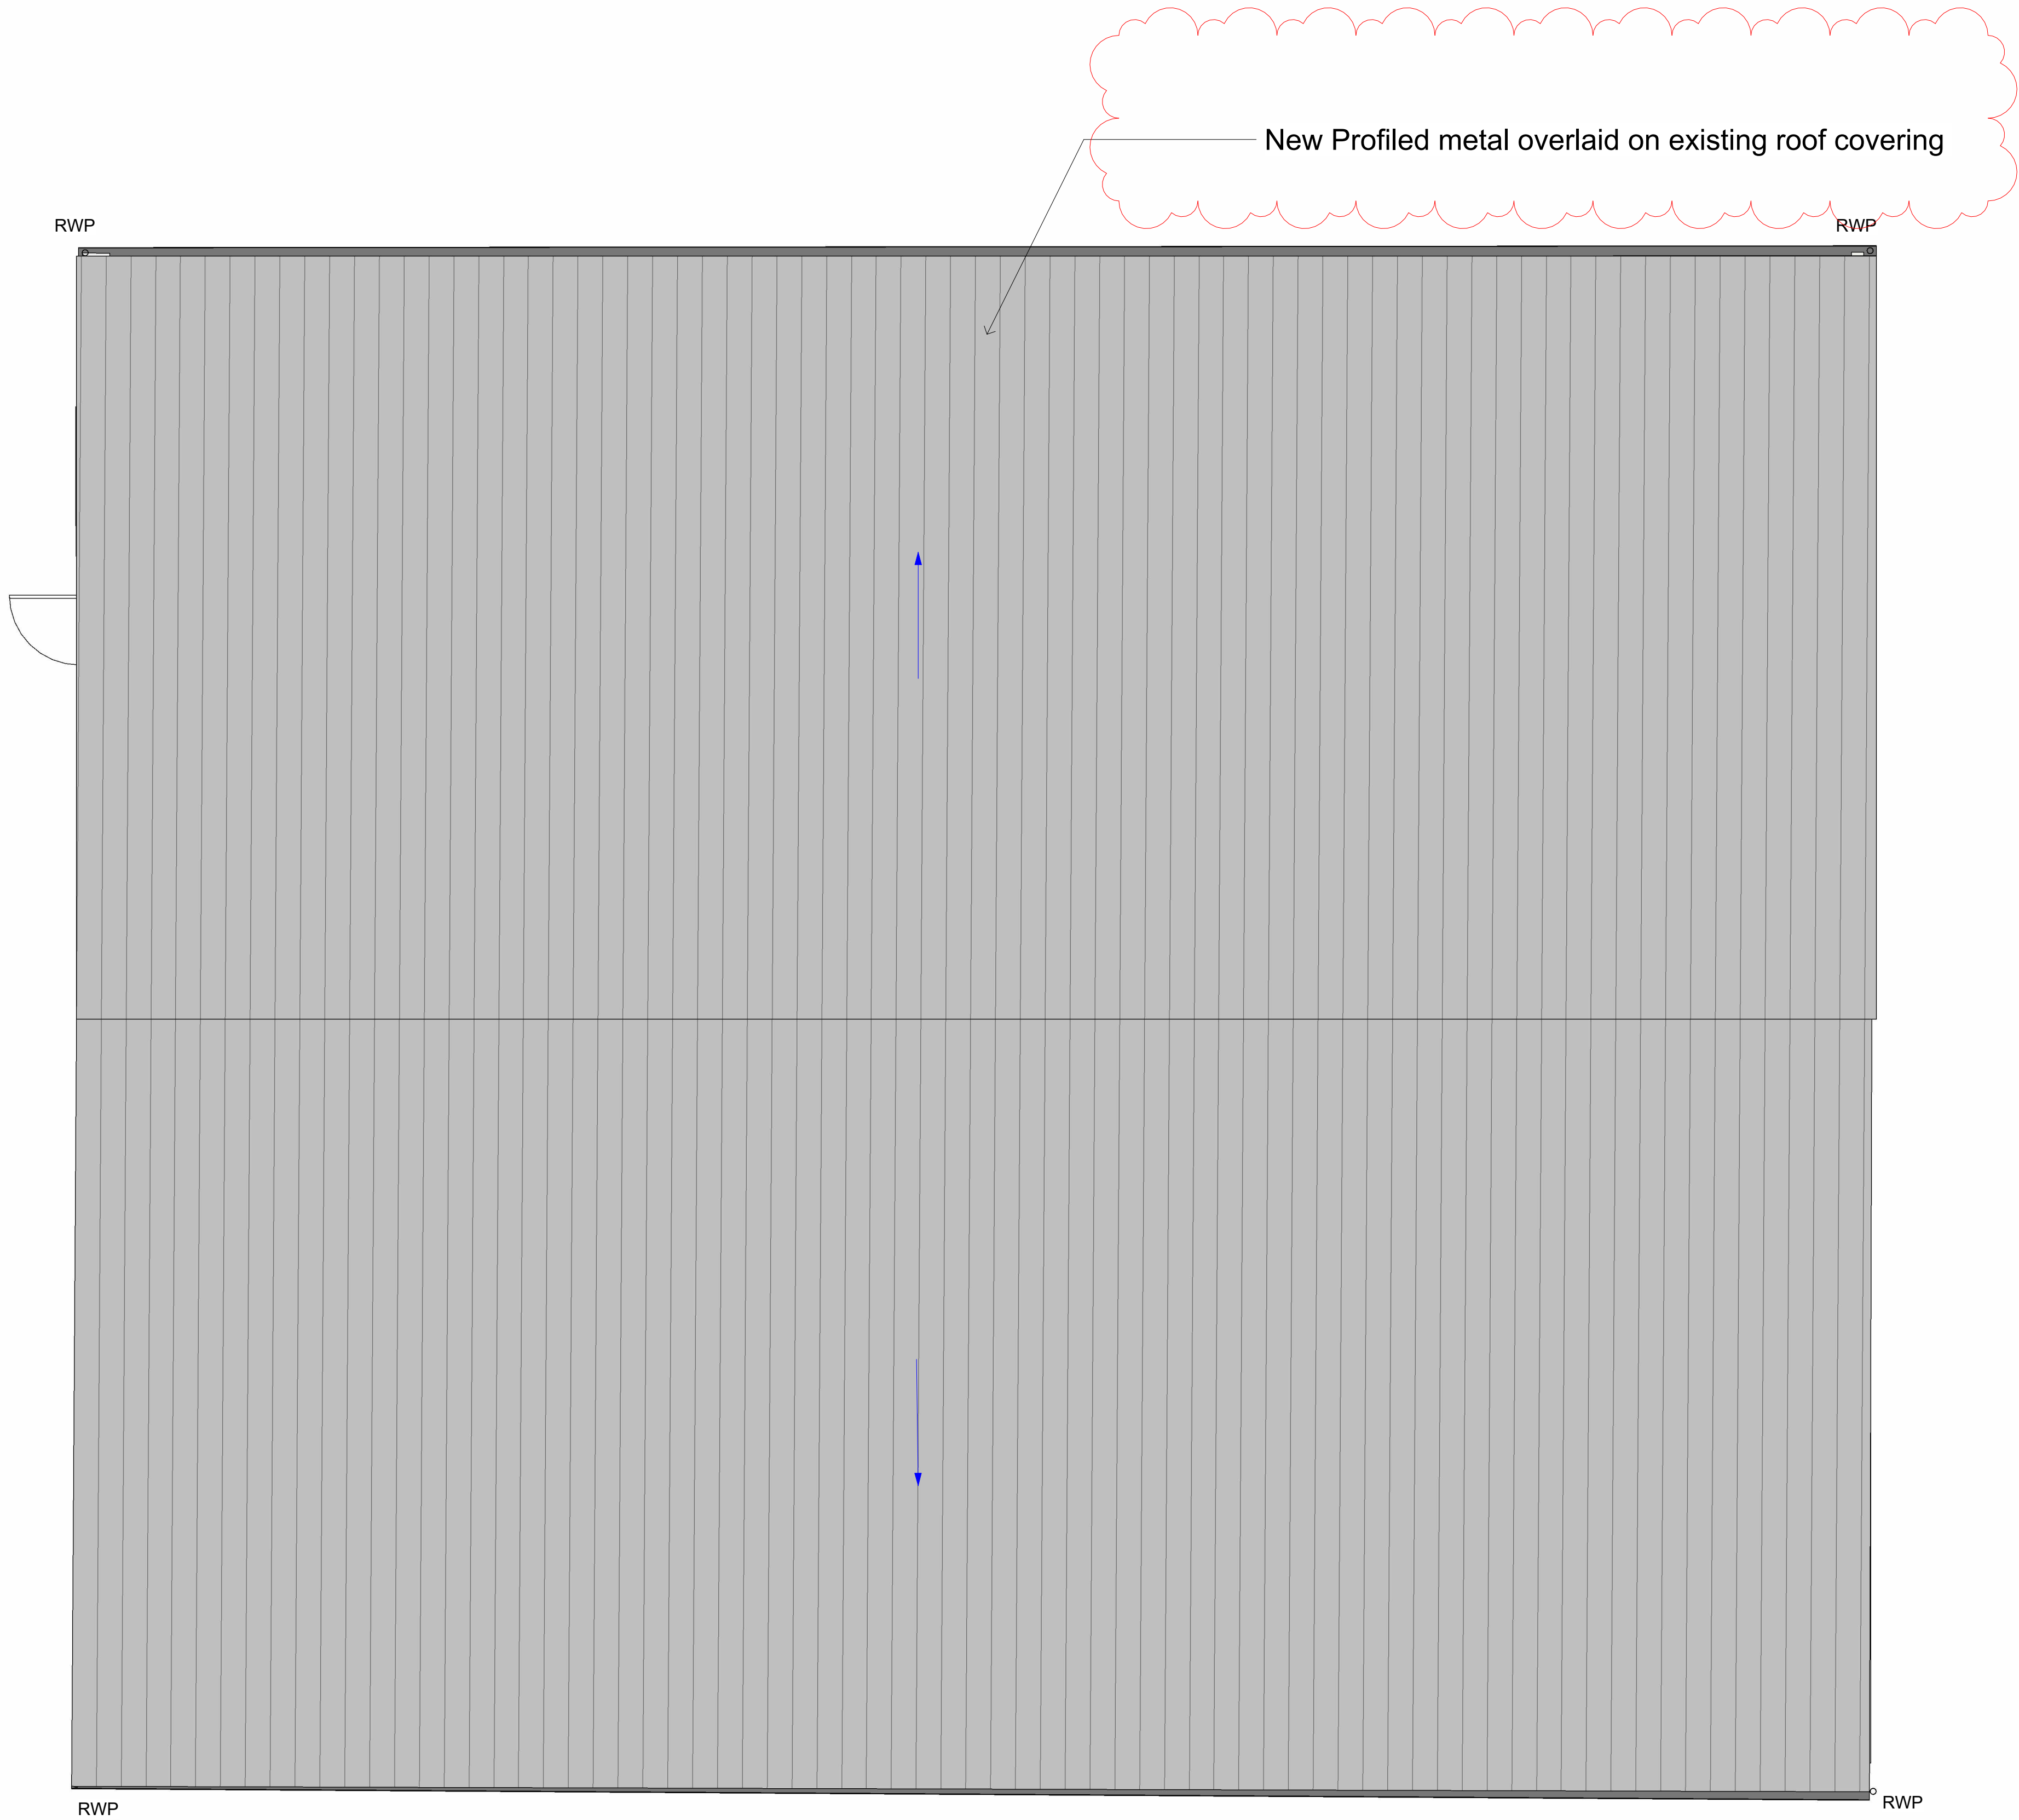

1 Proposed Workshop Roof Plan
1 : 50 @A1 1:100@A3



Do not scale from drawings except where submitted for planning permission. For all other purposes, use figured dimensions only.

Dimensions must be checked on site before work commences. Any discrepancies should be reported to MEDA International.

The accuracy of this drawing may be reliant upon survey information provided by third parties. No liability will be accepted by MEDA International for errors in or arising from such third party survey information.

Meda
*Shape
Make
&Build*

+44 (0) 1235 448580
www.experiencemeda.com
info@experiencemeda.com

The Granary, Church Lane
Stevenon, Oxfordshire
OX13 6SW, United Kingdom

This drawing is the copyright of MEDA International and may not be copied or reproduced without written permission.

This drawing is the copyright of MEDA International and may not be copied or reproduced without written permission.		
Client Brickhill Construction		
Project Title Volvo Letchworth Norton Way N, Letchworth Garden City, SG6 4AD		
Drawing Title Proposed Workshop Roof Plan		
Project ID 001	Scale 1:50 @A1 1:100 @A3	
Drawn By AF	Reviewed By AO	Date 22/09/2025
Drawing No. P2120	Revision E	
of PLANNING		