

SHEET NO.

1729-G2-P002

EXISTING FLOOR PLANS

DATECURRENT REVISION

PROJECT NAME

15 The Finches

PROJECT NUMBER1729
PROJECT STATUSFOR PLANNING
PROJECT ADDRESS15 The Finches, Hitchin, SG4 9PB

NOTES

ALL DIMENSIONS AND MEASUREMENTS PRESENTED ARE APPROXIMATE AND SHOULD BE VERIFIED ON-SITE PRIOR TO CONSTRUCTION.

VARIATIONS MAY EXIST DUE TO SITE CONDITIONS, ADJUSTMENTS, OR OTHER UNFORESEEN FACTORS.

CONTRACTORS SHOULD PROMPTLY REPORT ANY DISCREPANCIES, DEFECTS, OR ISSUES ENCOUNTERED DURING CONSTRUCTION TO G2 ARCHITECTURE LIMITED. IF YOU HAVE ANY QUESTIONS, PLEASE DO NOT HESITATE TO CONTACT US ON 07449 626262.


THE CONTRACTOR IS RESPONSIBLE FOR INTERPRETING AND EXECUTING THE DRAWINGS ACCURATELY AND ACCORDING TO BEST PRACTICES.

THESE DRAWINGS ARE PROTECTED BY COPYRIGHT AND ARE PROVIDED FOR THE SOLE PURPOSE OF THE CURRENT PROJECT. THEY ARE NOT TO BE COPIED, TRACED, OR USED FOR ANY FUTURE WORK WITHOUT PRIOR WRITTEN CONSENT FROM G2 ARCHITECTURE LIMITED.

© G2 ARCHITECTURE LIMITED 2025. ALL RIGHTS RESERVED.

DRAWN BYCHECKED BY
TSGD

SCALEPAPER SIZE
1 : 50A2

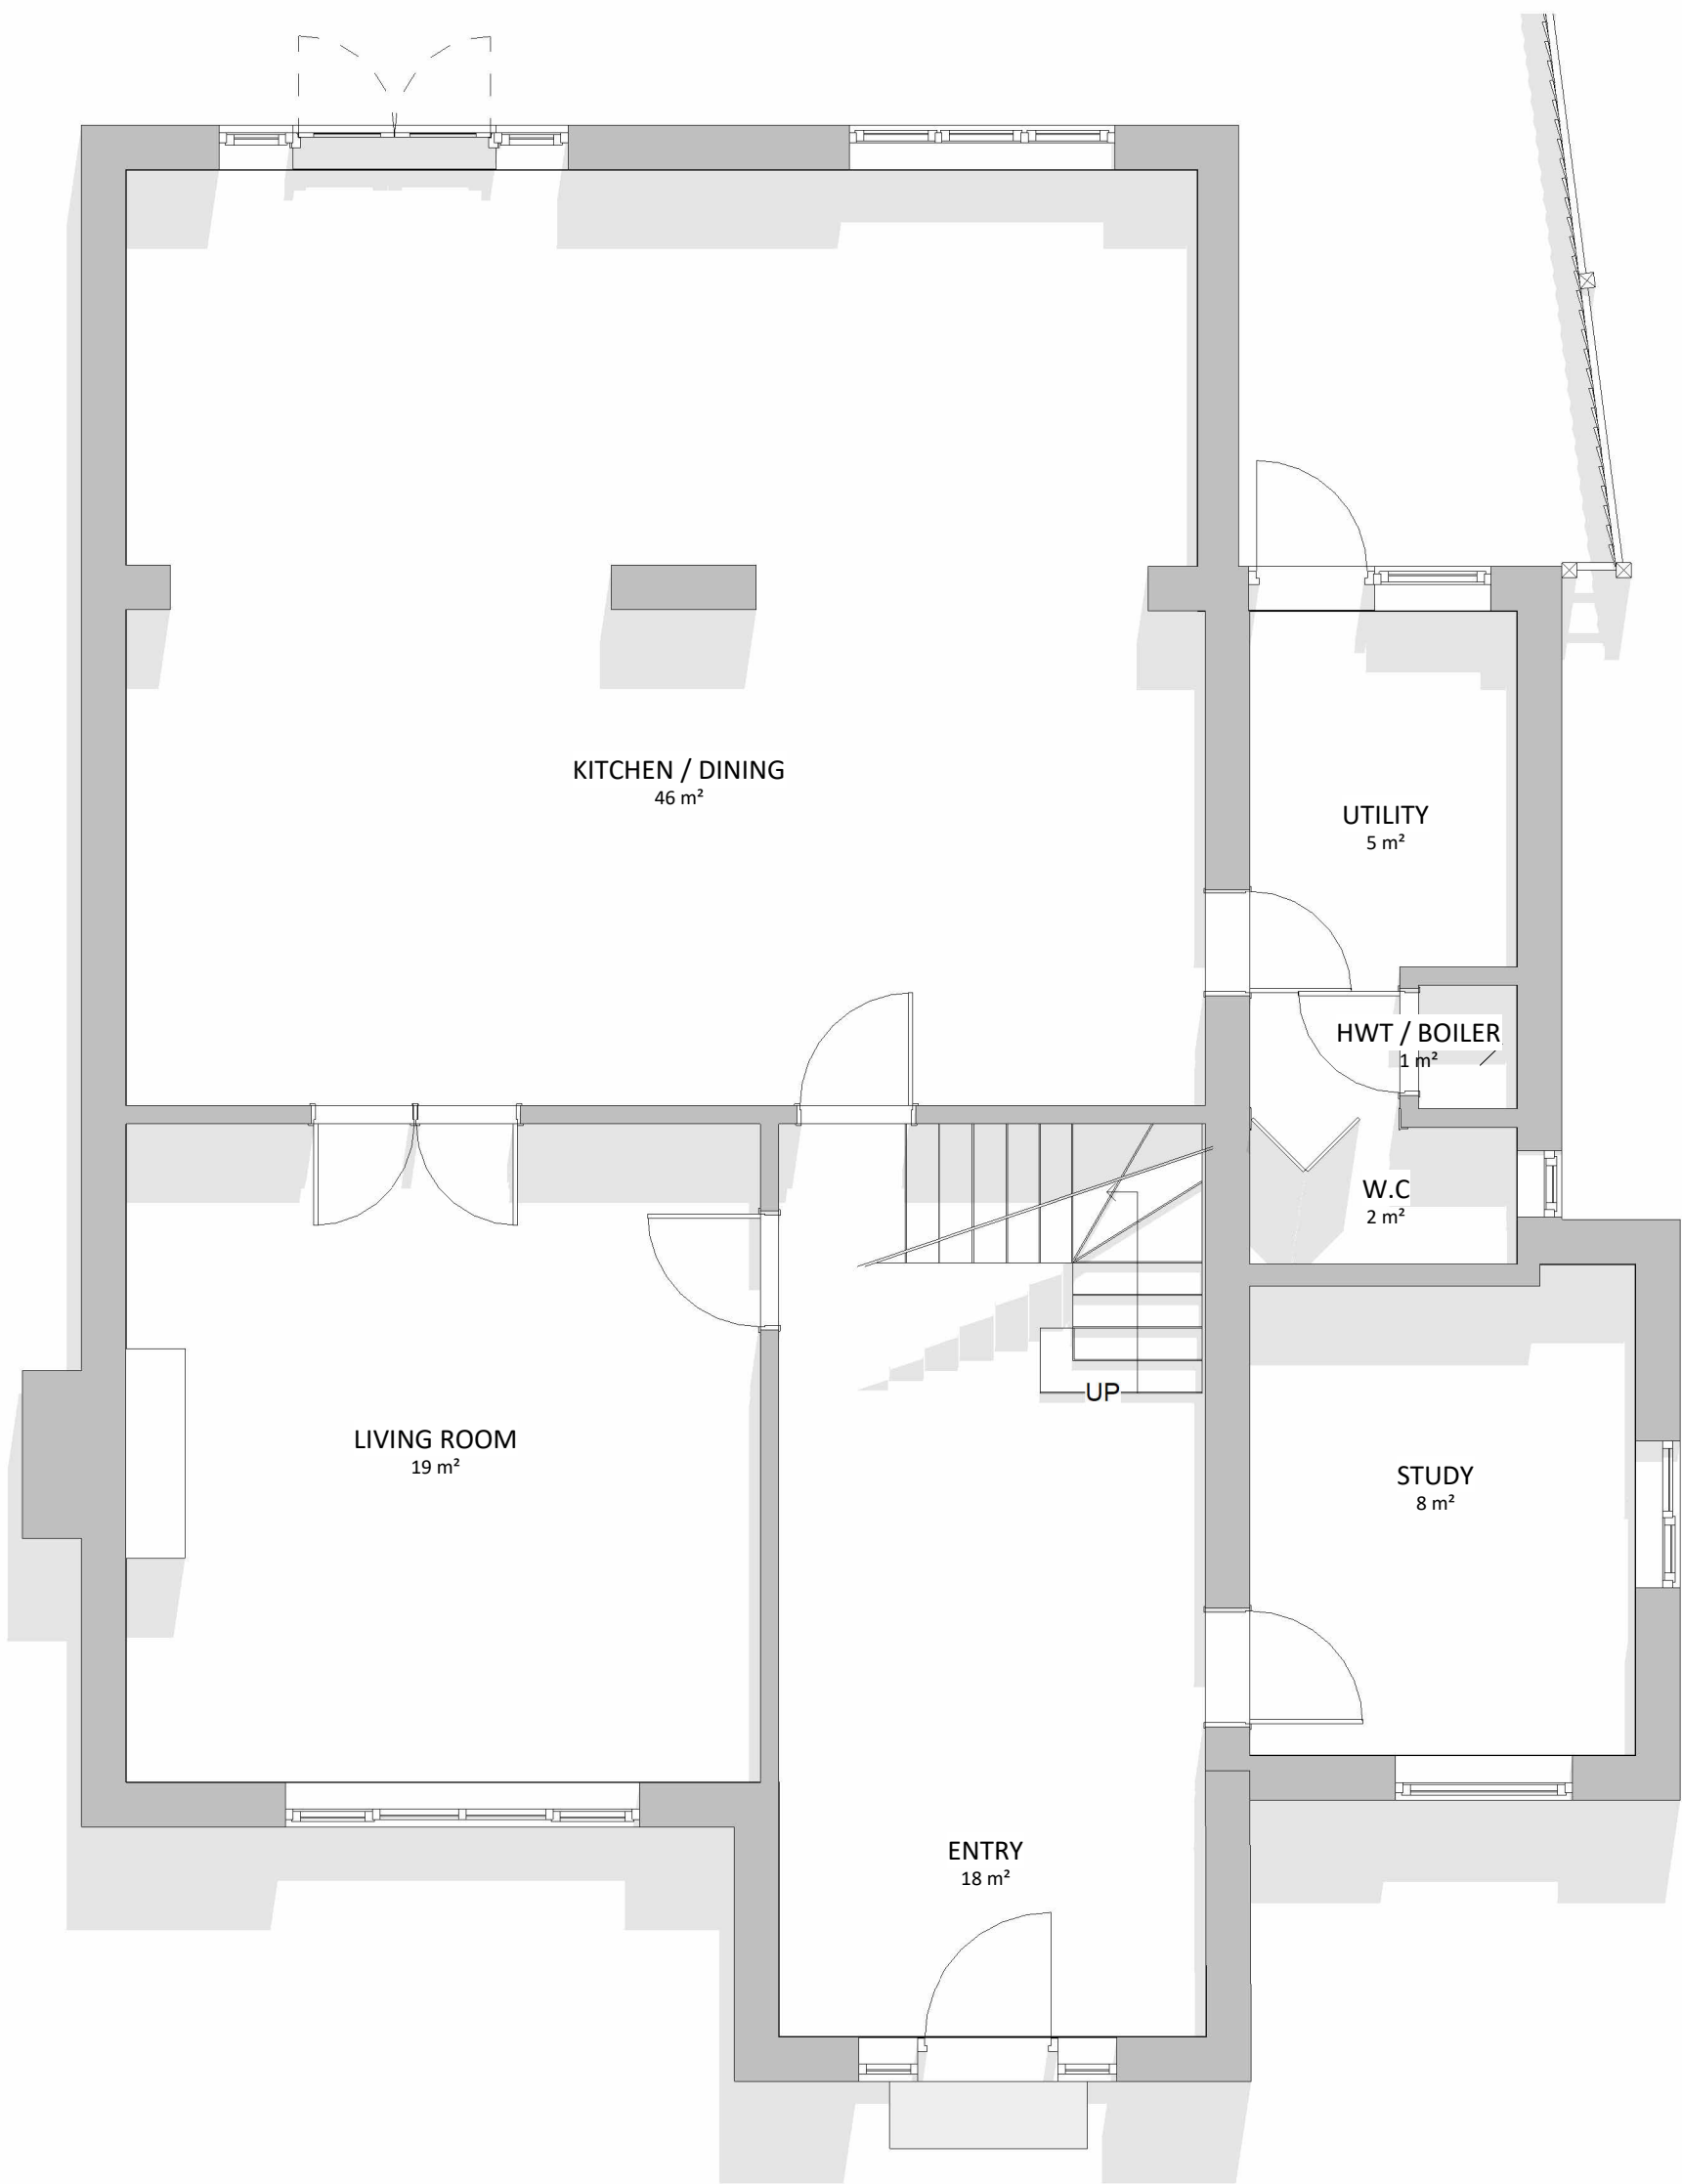

GROUND FLOOR PLAN



FIRST FLOOR PLAN



1:50