

SHEET NO.

1729-G2-P009

PROPOSED REAR AND
SIDE ELEVATIONS

DATECURRENT REVISION

PROJECT NAME

15 The Finches

PROJECT NUMBER1729
PROJECT STATUSFOR PLANNING
PROJECT ADDRESS15 The Finches, Hitchin,
SG4 9PB

NOTES

ALL DIMENSIONS AND MEASUREMENTS PRESENTED
ARE APPROXIMATE AND SHOULD BE VERIFIED ON-
SITE PRIOR TO CONSTRUCTION.

VARIATIONS MAY EXIST DUE TO SITE CONDITIONS,
ADJUSTMENTS, OR OTHER UNFORESEEN FACTORS.

CONTRACTORS SHOULD PROMPTLY REPORT ANY
DISCREPANCIES, DEFECTS, OR ISSUES ENCOUNTERED
DURING CONSTRUCTION TO G2 ARCHITECTURE
LIMITED. IF YOU HAVE ANY QUESTIONS, PLEASE DO
NOT HESITATE TO CONTACT US ON 07449 626262.

THE CONTRACTOR IS RESPONSIBLE FOR
INTERPRETING AND EXECUTING THE DRAWINGS
ACCURATELY AND ACCORDING TO BEST PRACTICES.

THESE DRAWINGS ARE PROTECTED BY COPYRIGHT
AND ARE PROVIDED FOR THE SOLE PURPOSE OF THE
CURRENT PROJECT. THEY ARE NOT TO BE COPIED,
TRACED, OR USED FOR ANY FUTURE WORK WITHOUT
PRIOR WRITTEN CONSENT FROM G2 ARCHITECTURE
LIMITED.


© G2 ARCHITECTURE LIMITED 2025.
ALL RIGHTS RESERVED.

DRAWN BYCHECKED BY
TSGD

SCALEPAPER SIZE
1 : 50A2



REAR ELEVATION

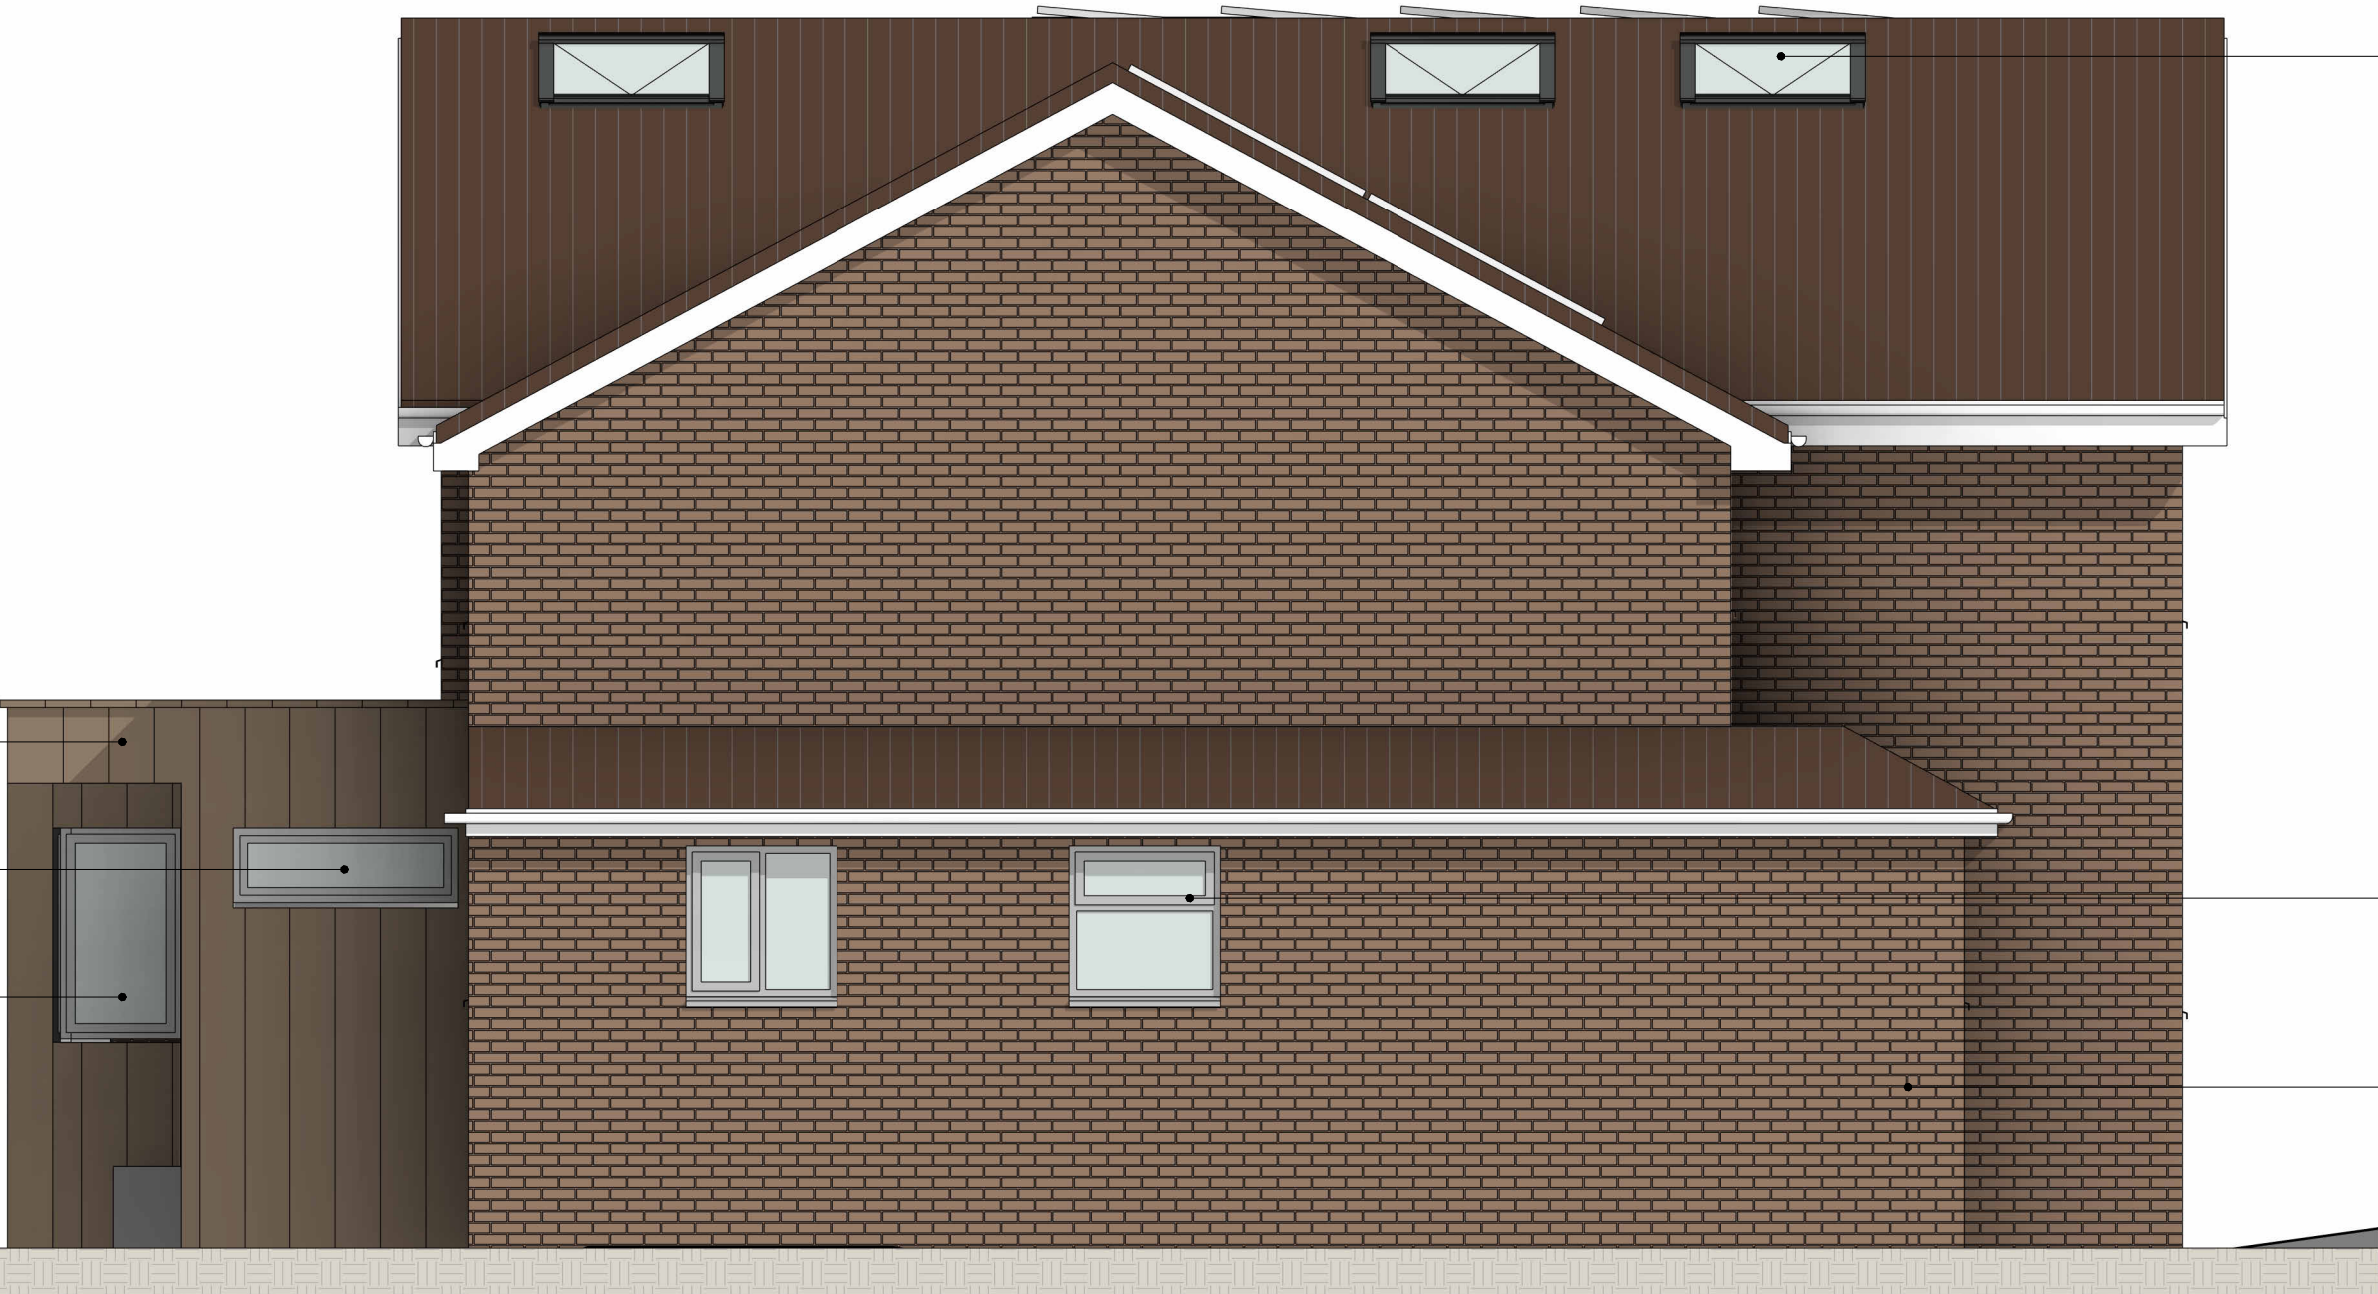

SIDE ELEVATION

VERTICAL GREY CLADDING.

ALL WINDOWS CHANGED TO LIGHT GREY.

EXISTING WINDOW ENLARGED - LIGHT GREY.

PROPOSED FRENCH DOORS WITH SIDE
WINDOWS - LIGHT GREY.

PROPOSED SKYLIGHTS 1140MM x
778MM.

PROPOSED OBSCURED TOP OPENER W.C
WINDOW - LIGHT GREY.

PROPOSED SIDE EXTENSION TO MATCH
EXISTING.