


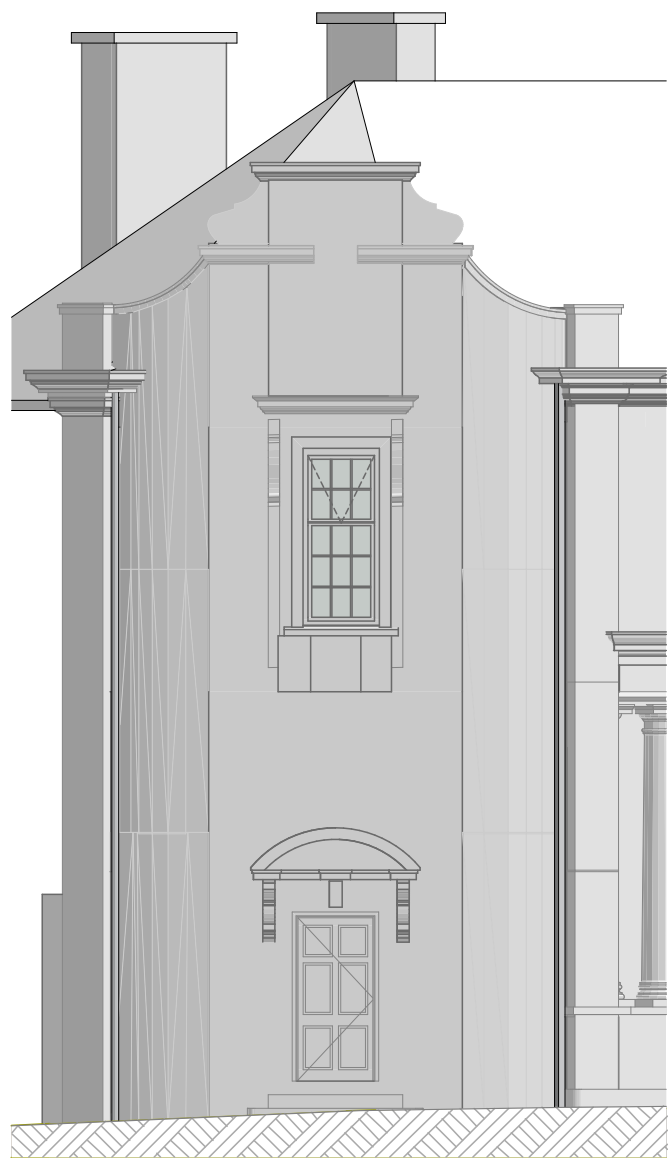


Proposed East Elevation
Scale: 1:100



Proposed West Elevation
Scale: 1:100




North Elevation
Scale: 1:100

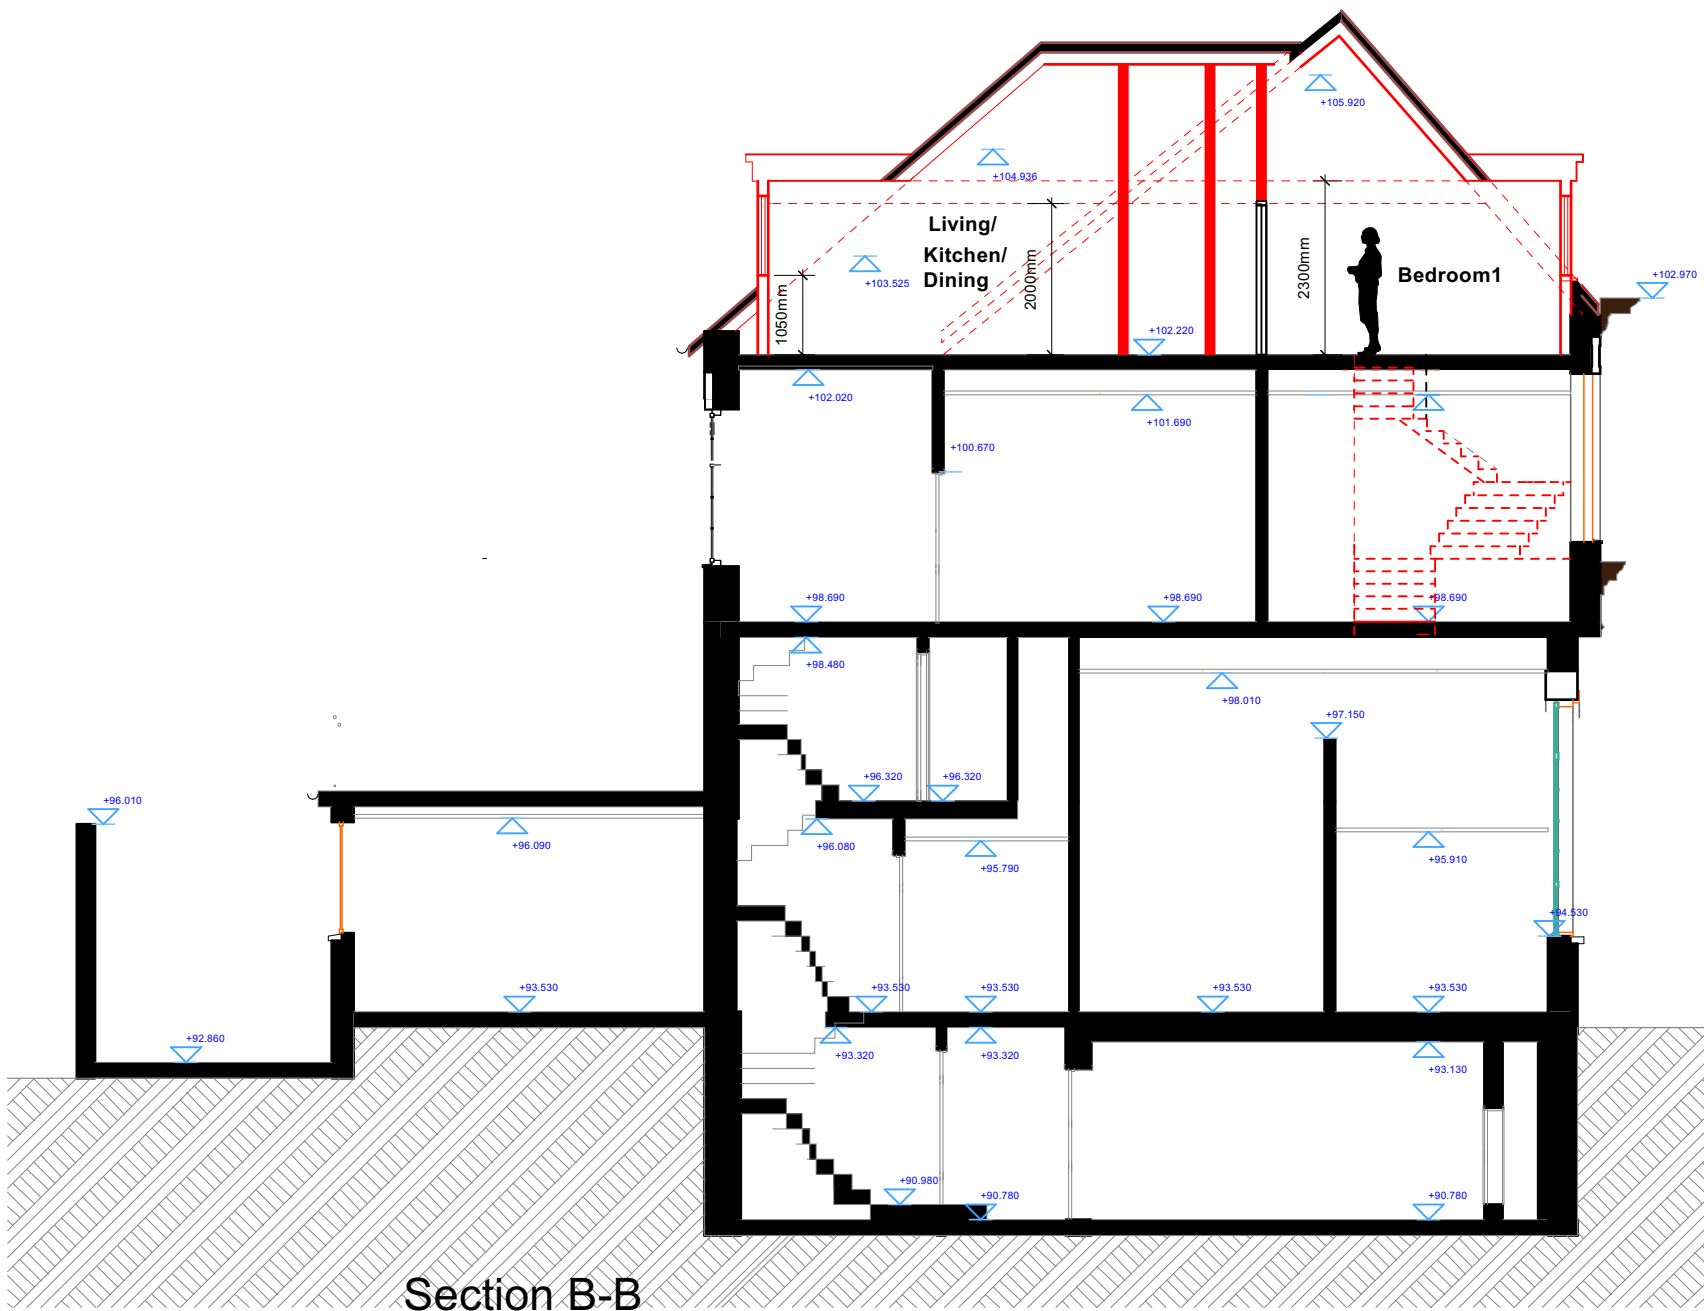

Section B-B
Scale: 1:100



South Elevation
Scale: 1:100

 

No.	Date:	Revision Notes:	Initials:	Notes:	Key: Proposed Existing Demolish	dp architects design planning architecture RIBA DP Architects The Old Brewery Tap, 3 Sturton Street, Washington, Oldham, Greater Manchester, M20 2BQ Tel: 01491 513 566 Email: mail@dparchitects.co.uk	Client VISHAL LUTHRA Project RESIDENTIAL DEVELOPMENT FORMER HSBC BANK STATION PLACE LETCWORTH SG6 3EU	Drawing					
A	16/05/2024	Amended to the most recent client comments.						PROPOSED ELEVATIONS & SECTIONS					
B	03/06/2024	Layout revised.						Scale	1:100@A1	Dwg No.	23 HSBC PE11	Revision	D
C	05/06/2024	Amended to the most recent client comments.						Drawn	EG				
D	28/06/2024	Scale bar added.						Date	11/09/2023	Status	PLANNING		