


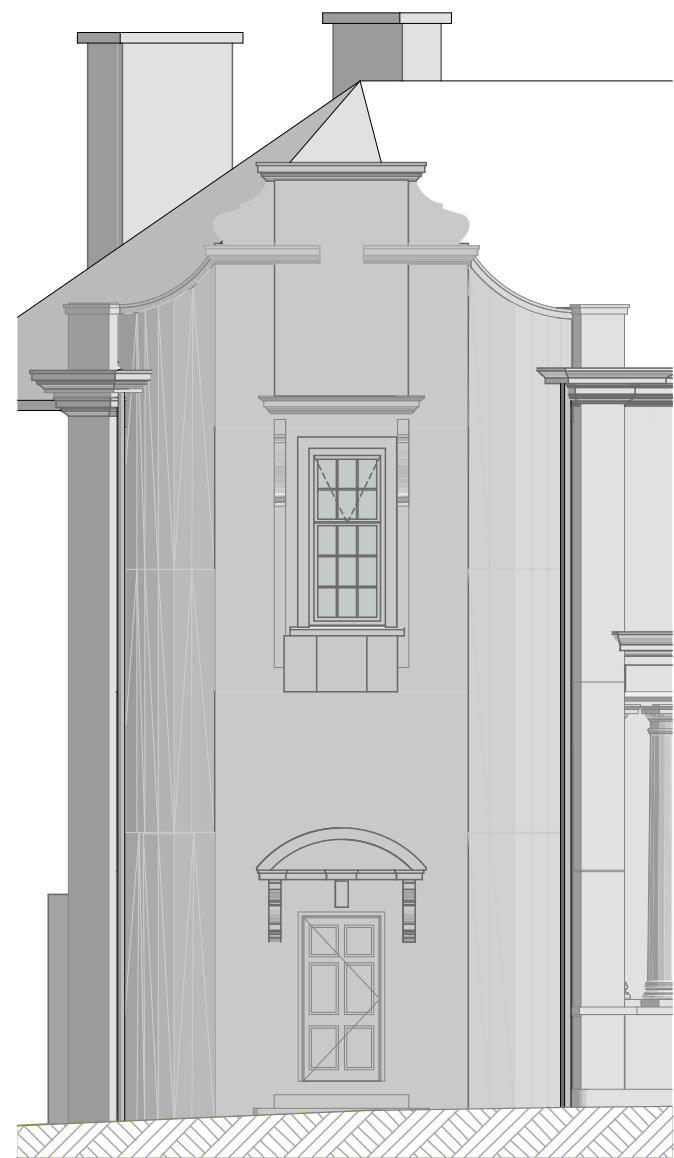


West Elevation
Scale: 1:100



East Elevation
Scale: 1:100




North Elevation
Scale: 1:100

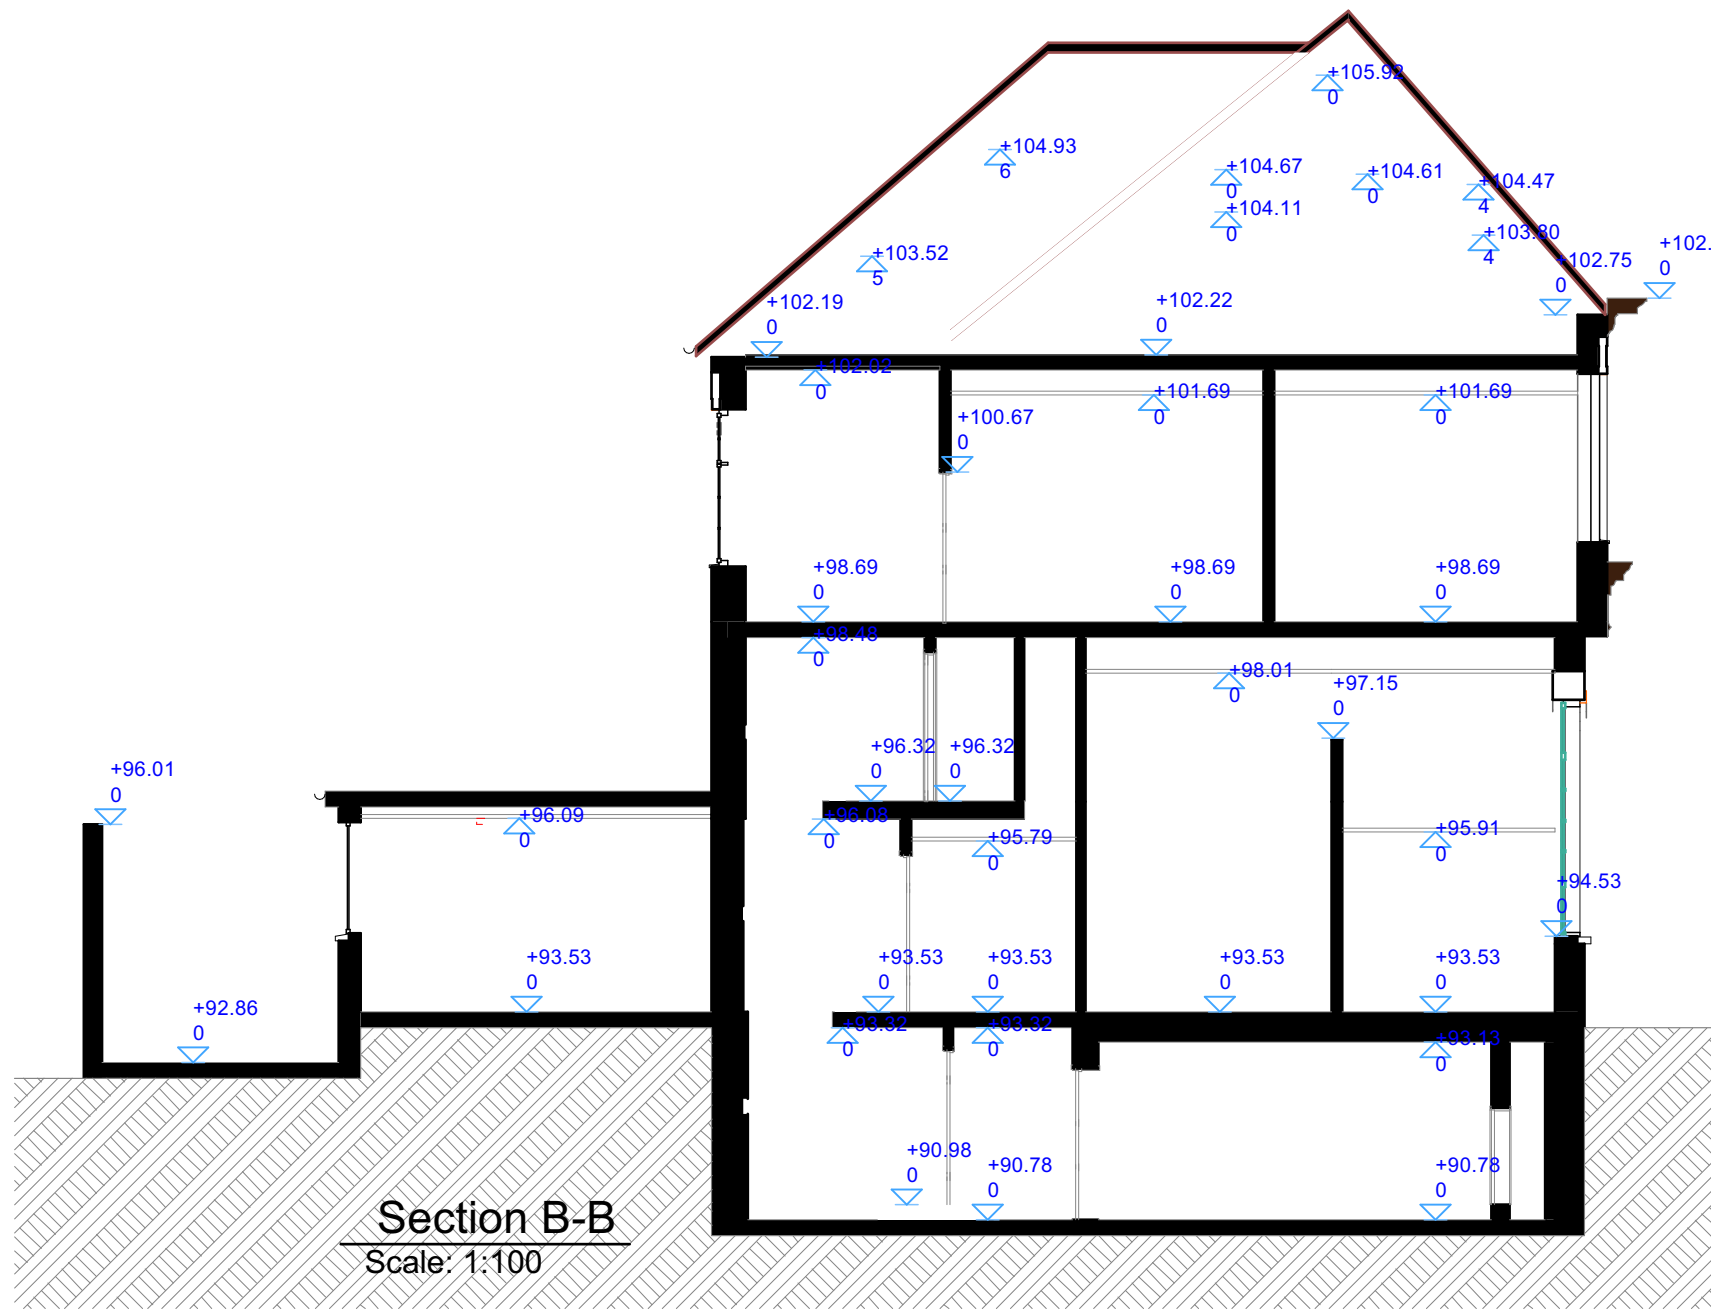

Section B-B
Scale: 1:100



South Elevation
Scale: 1:100

 

No.	Date:	Revision Notes:	Initials:	Notes:	dp architects design planning architecture RIBA CIAT DP Architects The Old Brewery Tap, 3 Station Street, Worthington, Oldham, Greater Manchester, M20 9BU Tel: 0161 613 596 Email: info@dparch.co.uk	Client	VISHAL LUTHRA	Drawing		EXISTING ELEVATION & SECTION		
A	16/05/2024	Amended to the most recent client comments.				Project	RESIDENTIAL DEVELOPMENT					
B	28/06/2024	Scale bar added.					FORMER HSBC BANK STATION PLACE LETCWORTH SG6 3EU					
						Scale	1:100@A1	Dwg No.	23 HSBC EX11		Revision	B
						Drawn	EG	Date	11/09/2023		Status	PLANNING