


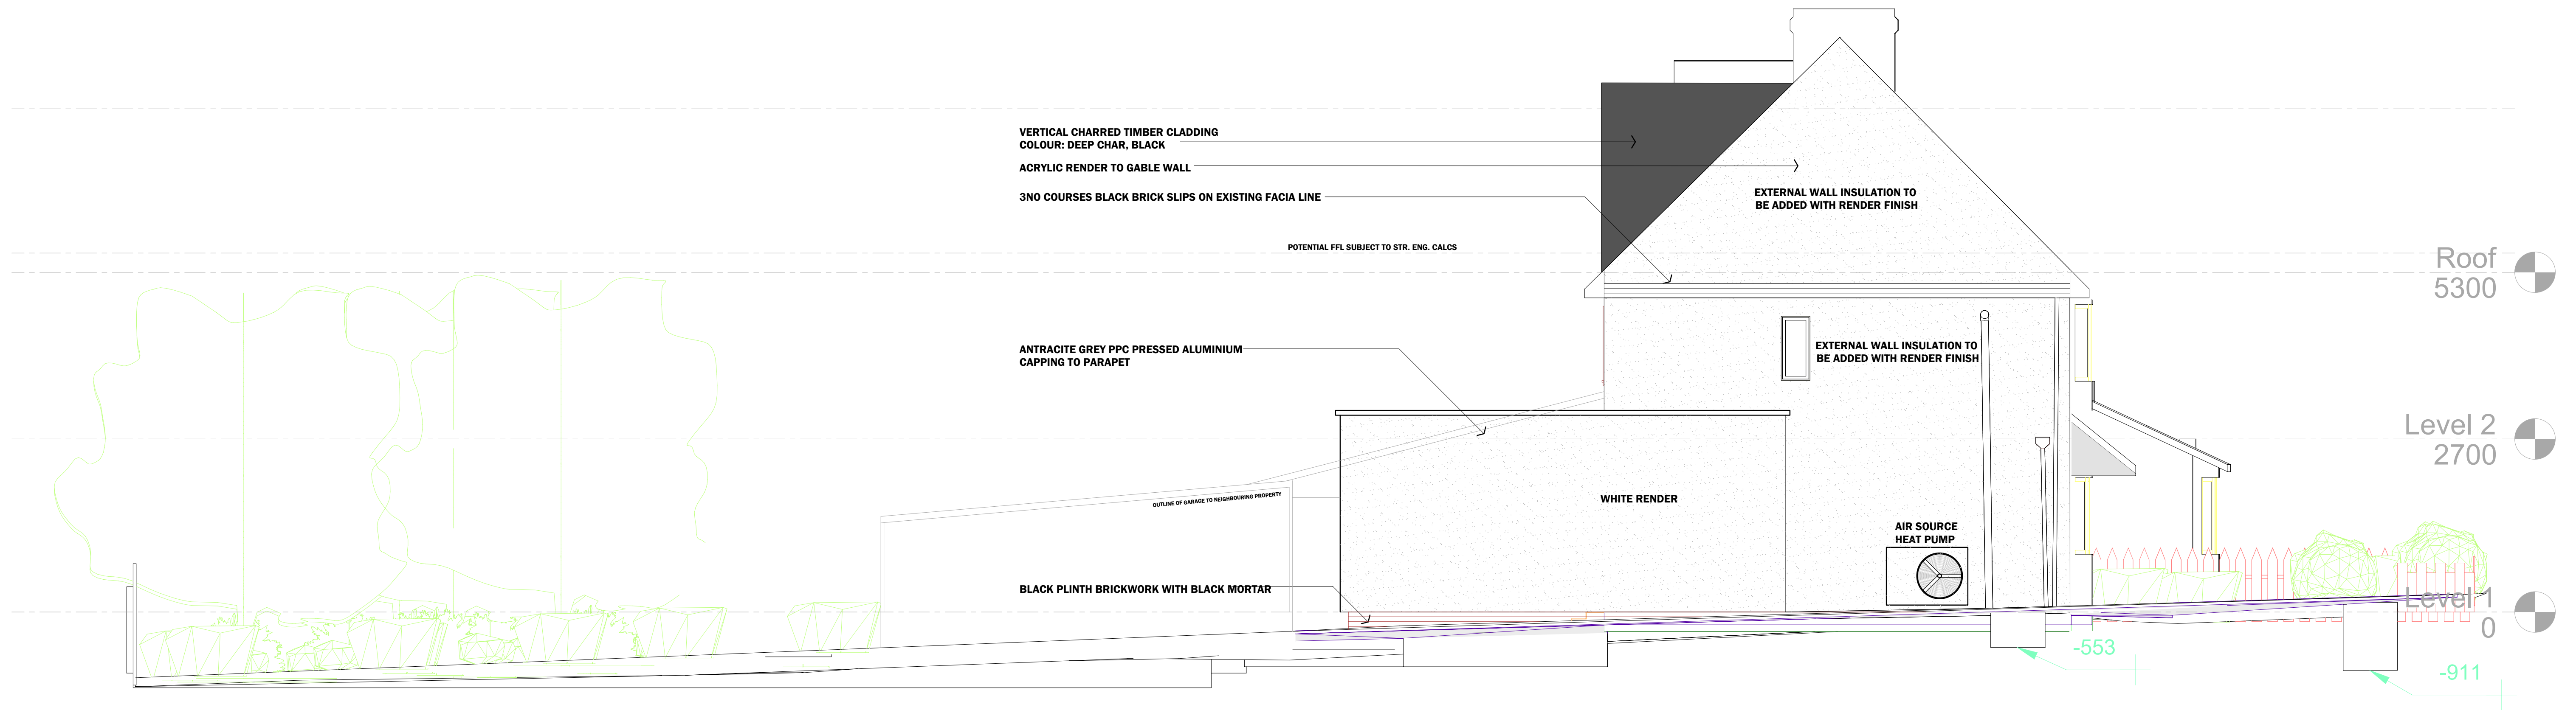

LEFT FLANK ELEVATION



FRONT ELEVATION

PLANNING ISSUE
NOT FOR CONSTRUCTION

Project title:

**68 CHILTERN ROAD,
BALDOCK,
HERTS
SG7 6LS**

Drawing title:

PROPOSED ELEVATIONS 1 OF 2

Date:
SEPT 2023

Scale:
1:50 @ A1

Drawing No:
PL. 002B

