




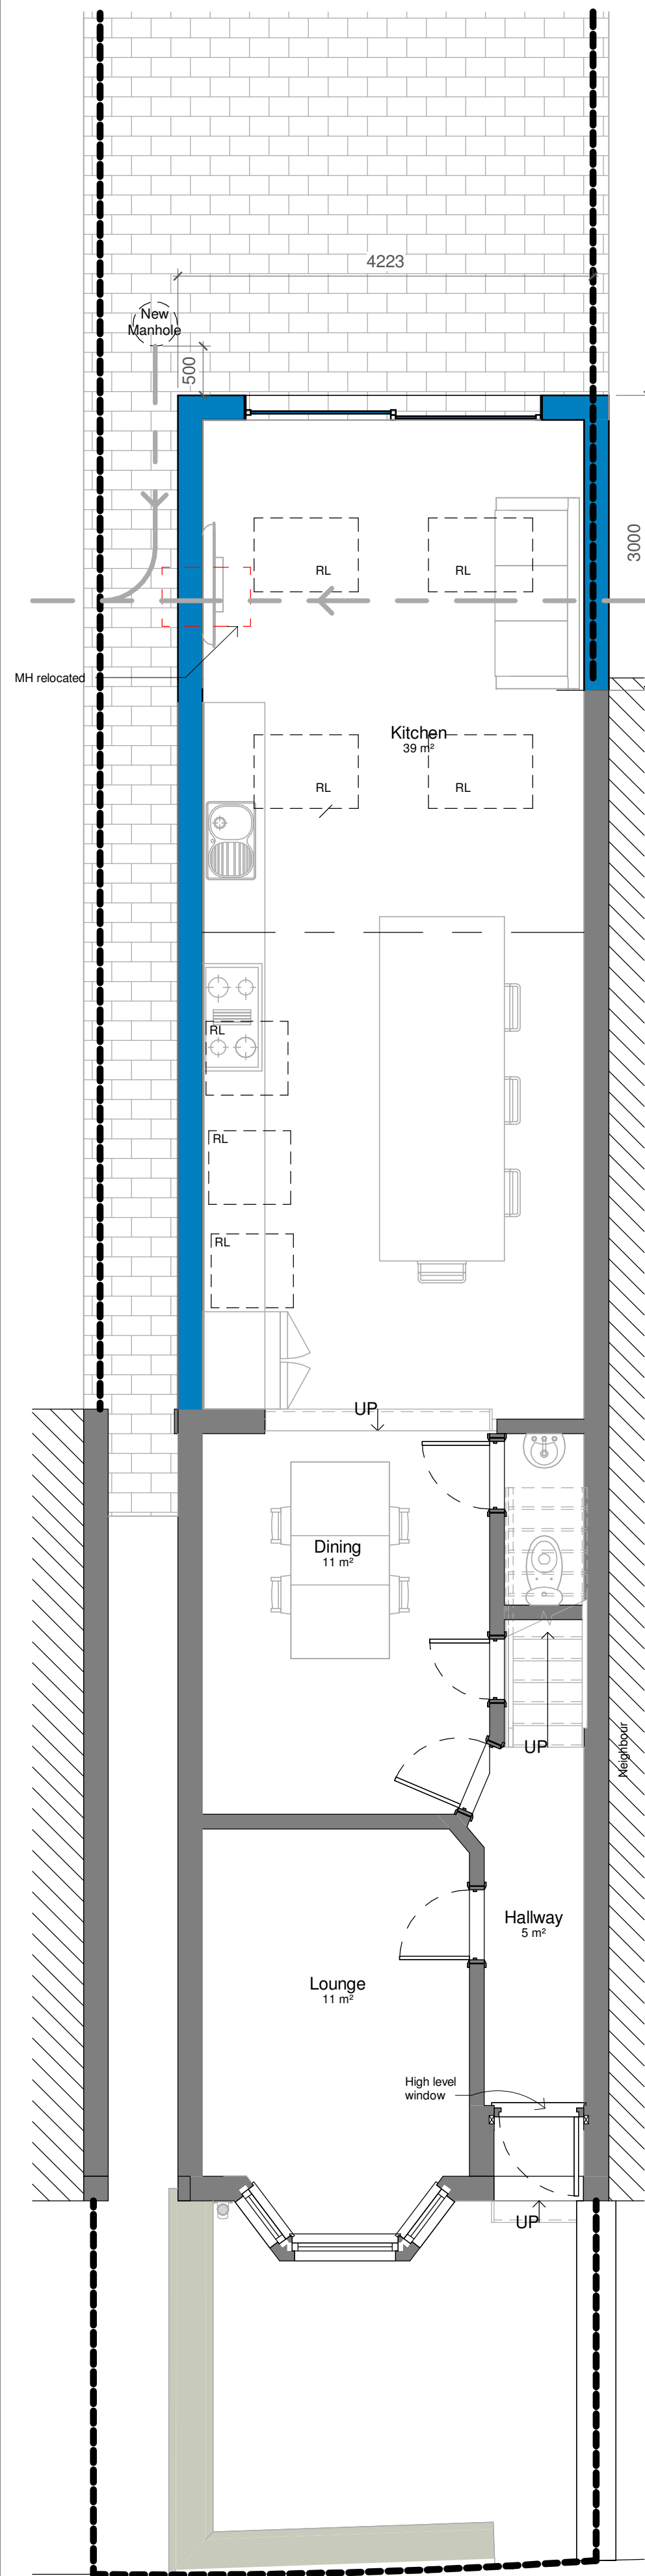


2 Ground Floor - As Proposed
1 : 50

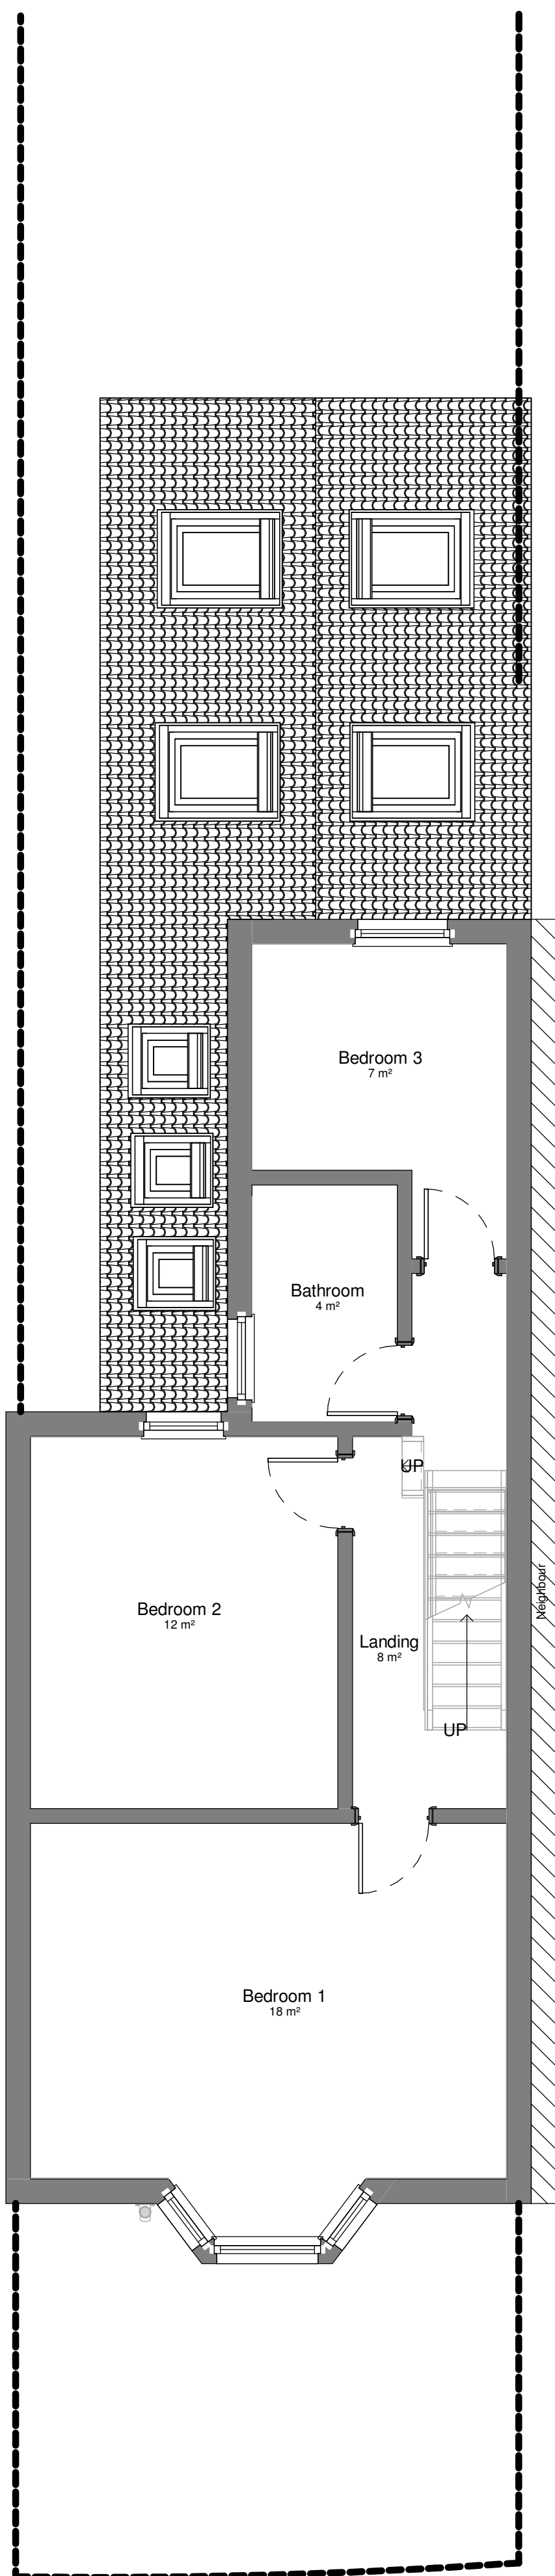


3 First Floor - As Proposed
1 : 50

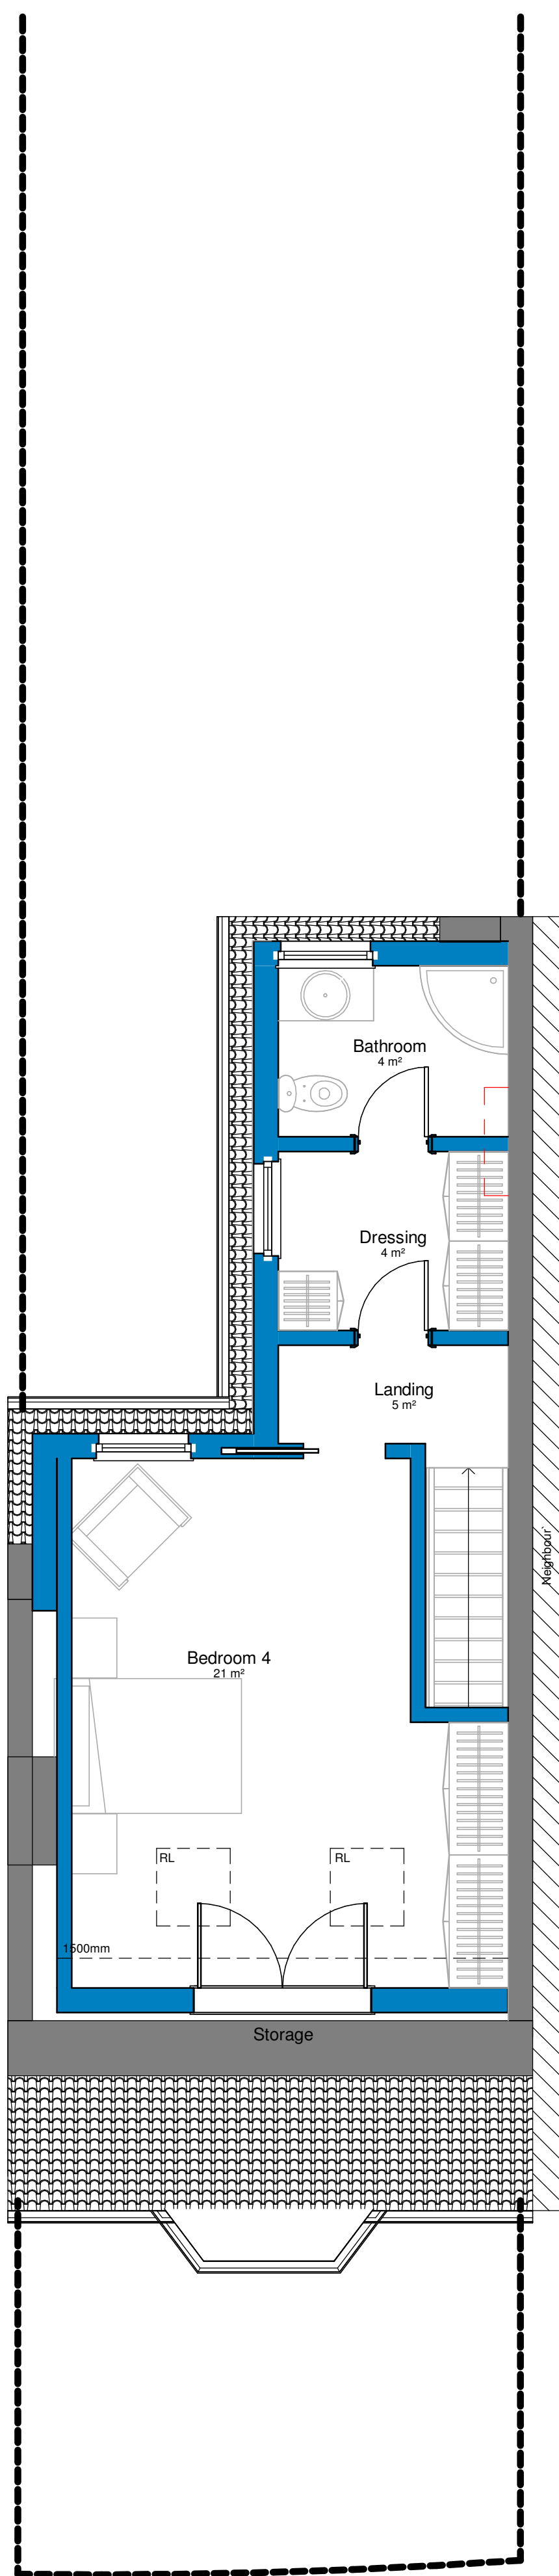

8 Second Floor - As Proposed
1 : 50

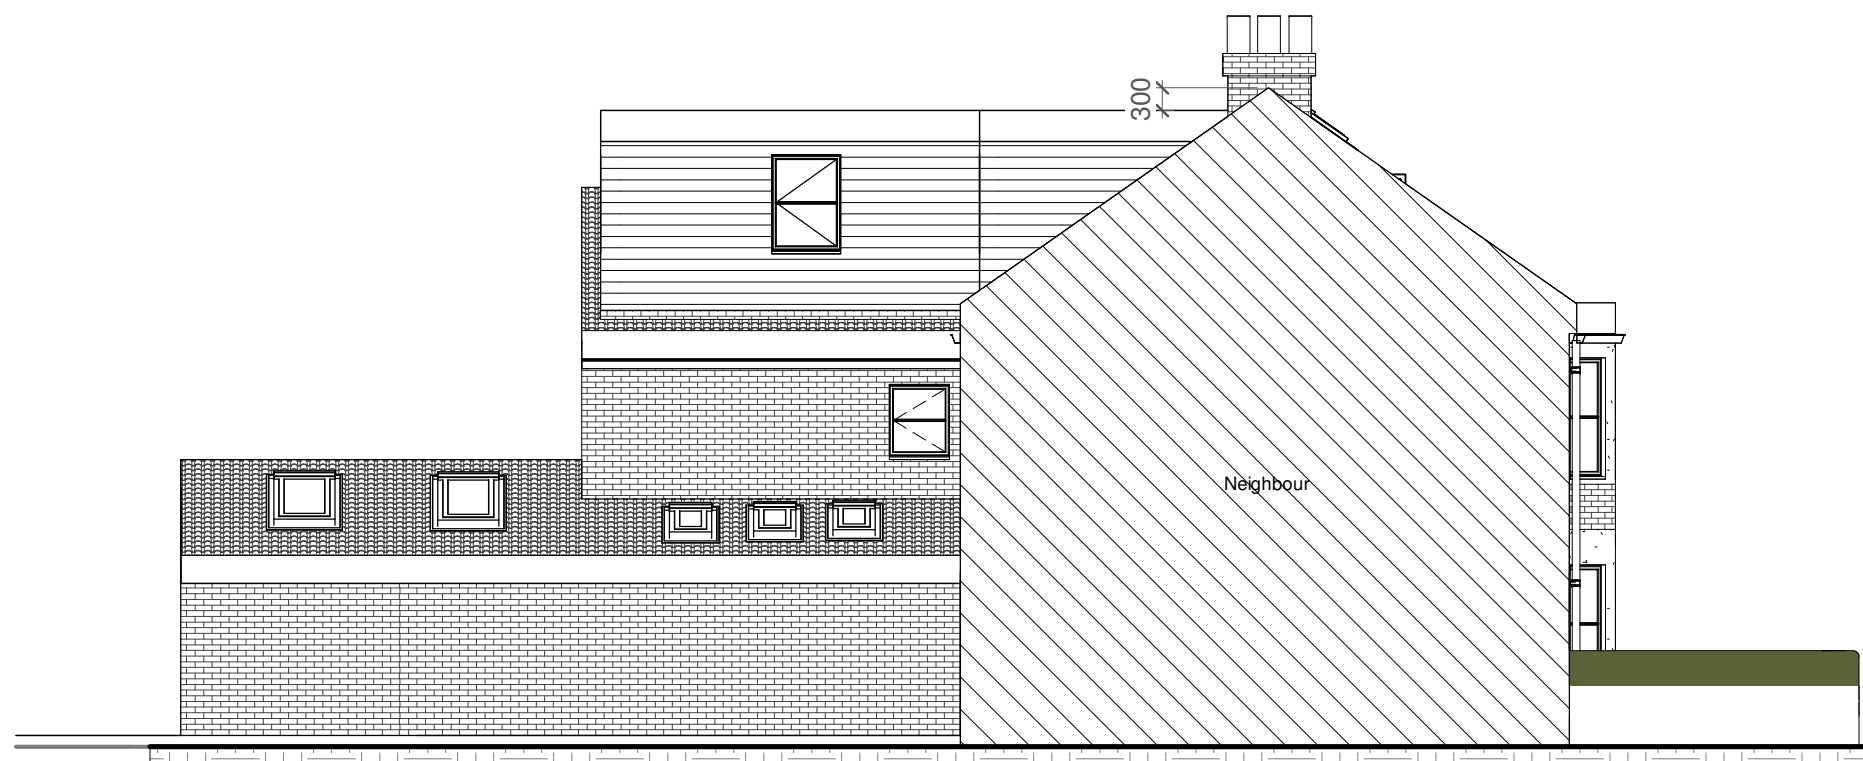


7 Side Elevation (W) - As Proposed
1 : 100

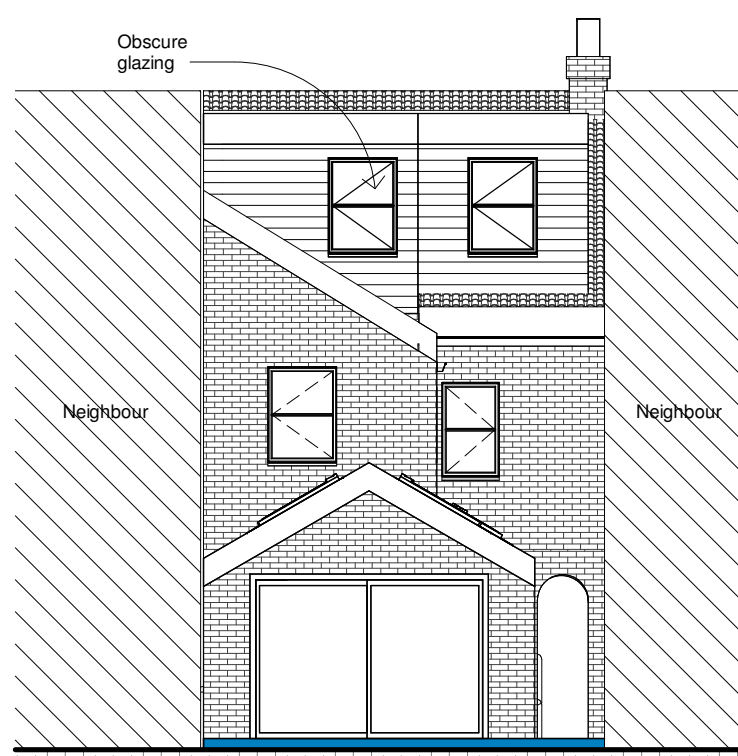

5 Rear Elevation - As Proposed
1 : 100



4 Front Elevation - As Proposed
1 : 100

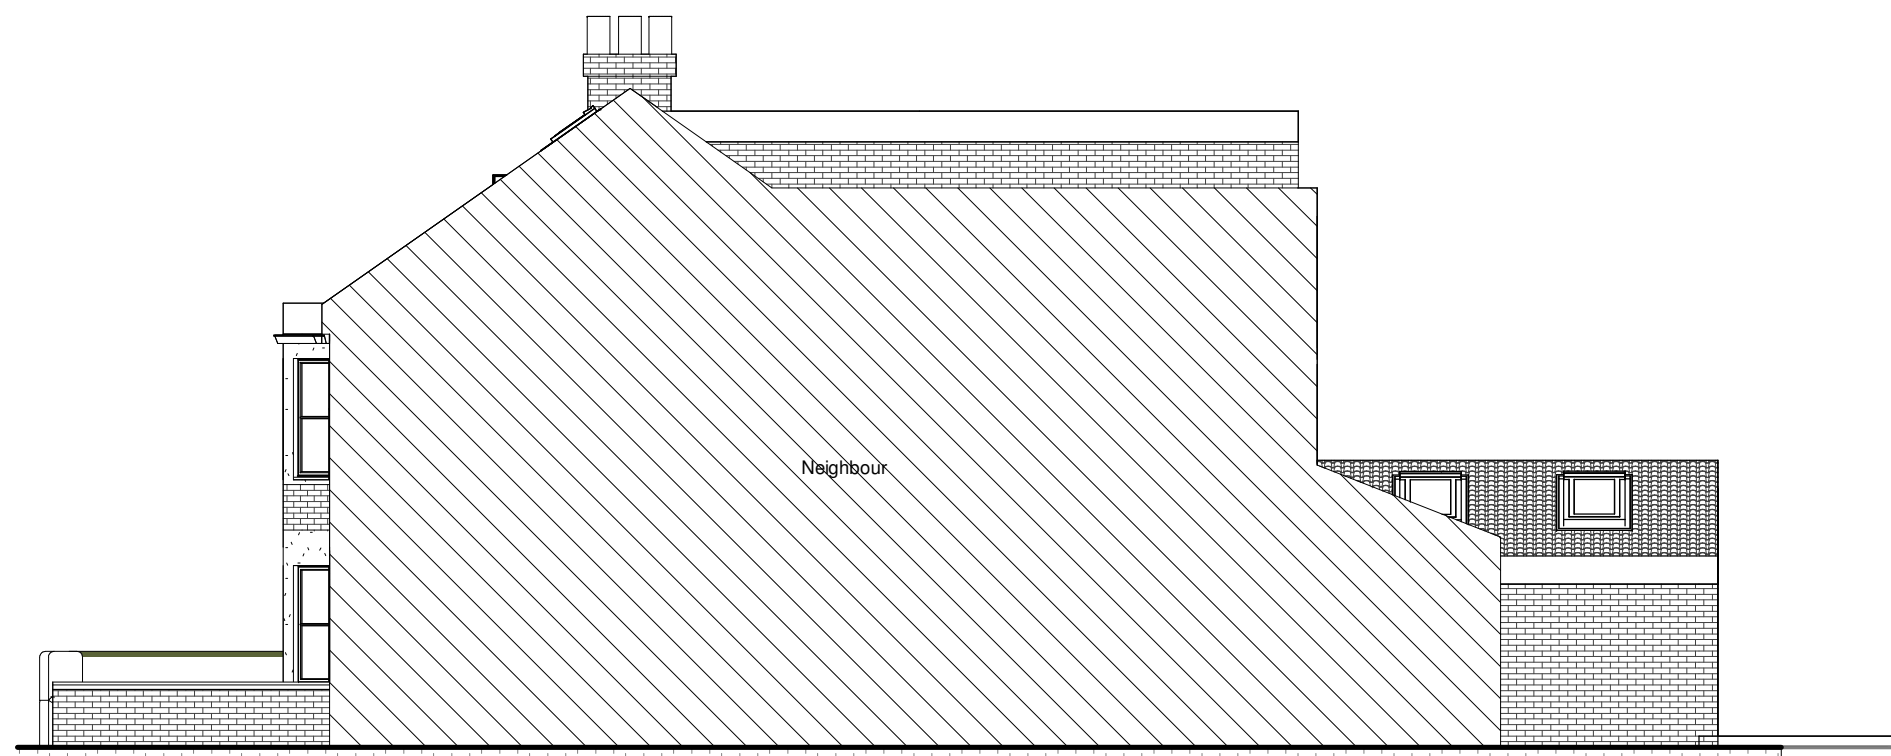

6 Side Elevation (E) - As Proposed
1 : 100

Materials

Walls

Brick painted white to match existing
Horizontal black weatherboarding

Roof


Slate tiles to match existing
Single ply membrane, warm timber on
dormer flat roof

Windows

White UPVC, flush casements to
match existing

Doors

White UPVC framed, flush
casements to match existing

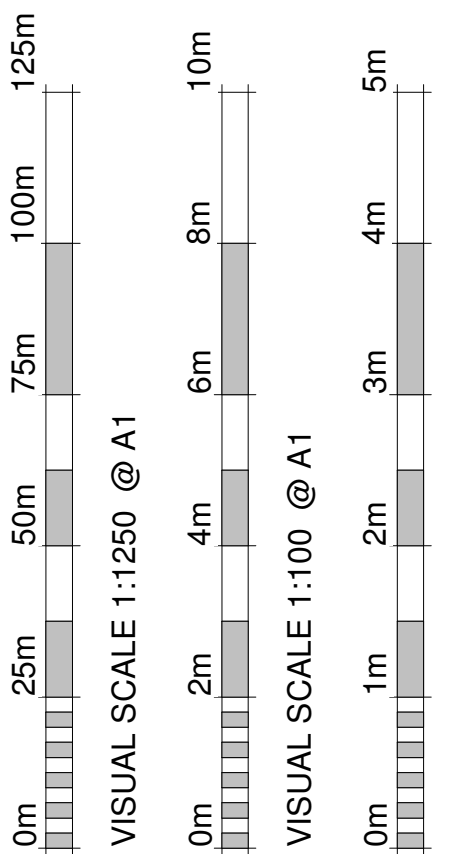

Revision Number	Revision Description	Revision Date	Issued by
Revision			

Planning

Status:

Dimensions, areas and levels where given are only approximate and subject to site survey.
All dimensions are to be checked on site. Figured dimensions only are to be taken from this drawing.
This drawing is to be read in conjunction with all relevant consultants and/or specialists drawings/documents and any discrepancies or variations are to be notified to the Architect before the affected work commences. This drawing is copyright and remains the property of the Architects.

CROE
ARCHITECTS
REGISTERED QUALIFIED ARCHITECTS / HERTFORDSHIRE

telephone:01462 453931
email:info@croearchitects.co.uk
web: www.croearchitects.co.uk

Project:
138 Bearton Road,
Hitchin,
Hertfordshire,
SG5 1UB

Client:
Mr & Mrs Holland

Drawing name:
As Proposed

Scale: As indicatedA1	Drawing number	Revision
Date: 01 - 26	26013 - 010	
Drawn by: CC		