



MATERIALS

Walls
Existing Face Brick & White Horizontal Cladding


Roof
Existing Interlocking Roof Tile & Resin Roof

Windows
Existing UPVc Windows
Proposed UPVc Window to match

Doors
Existing UPVc Doors

KEY PLAN

Site Boundary

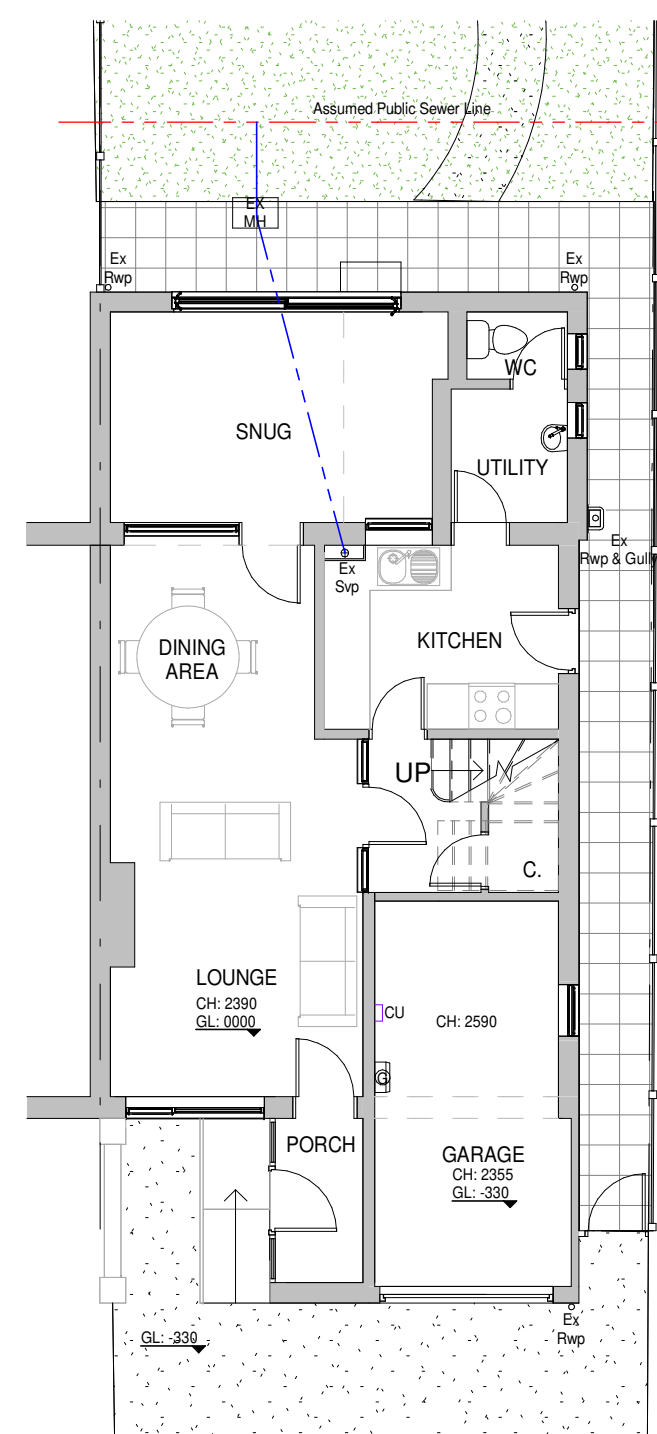


2 Existing First Floor Plan
1 : 100

3 Existing North East Elevation
1 : 100


4 Existing North West Elevation
1 : 100

5 Existing South West Elevation
1 : 100


1 Existing Ground Floor Plan
1 : 100

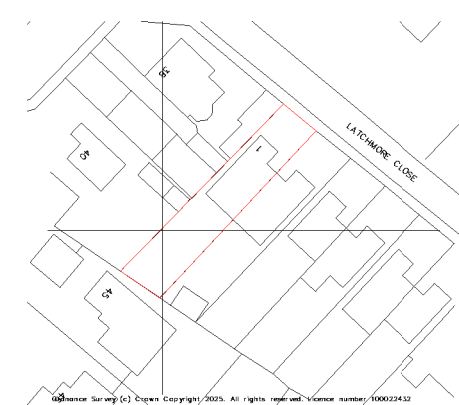


11 Location Plan
1 : 1250

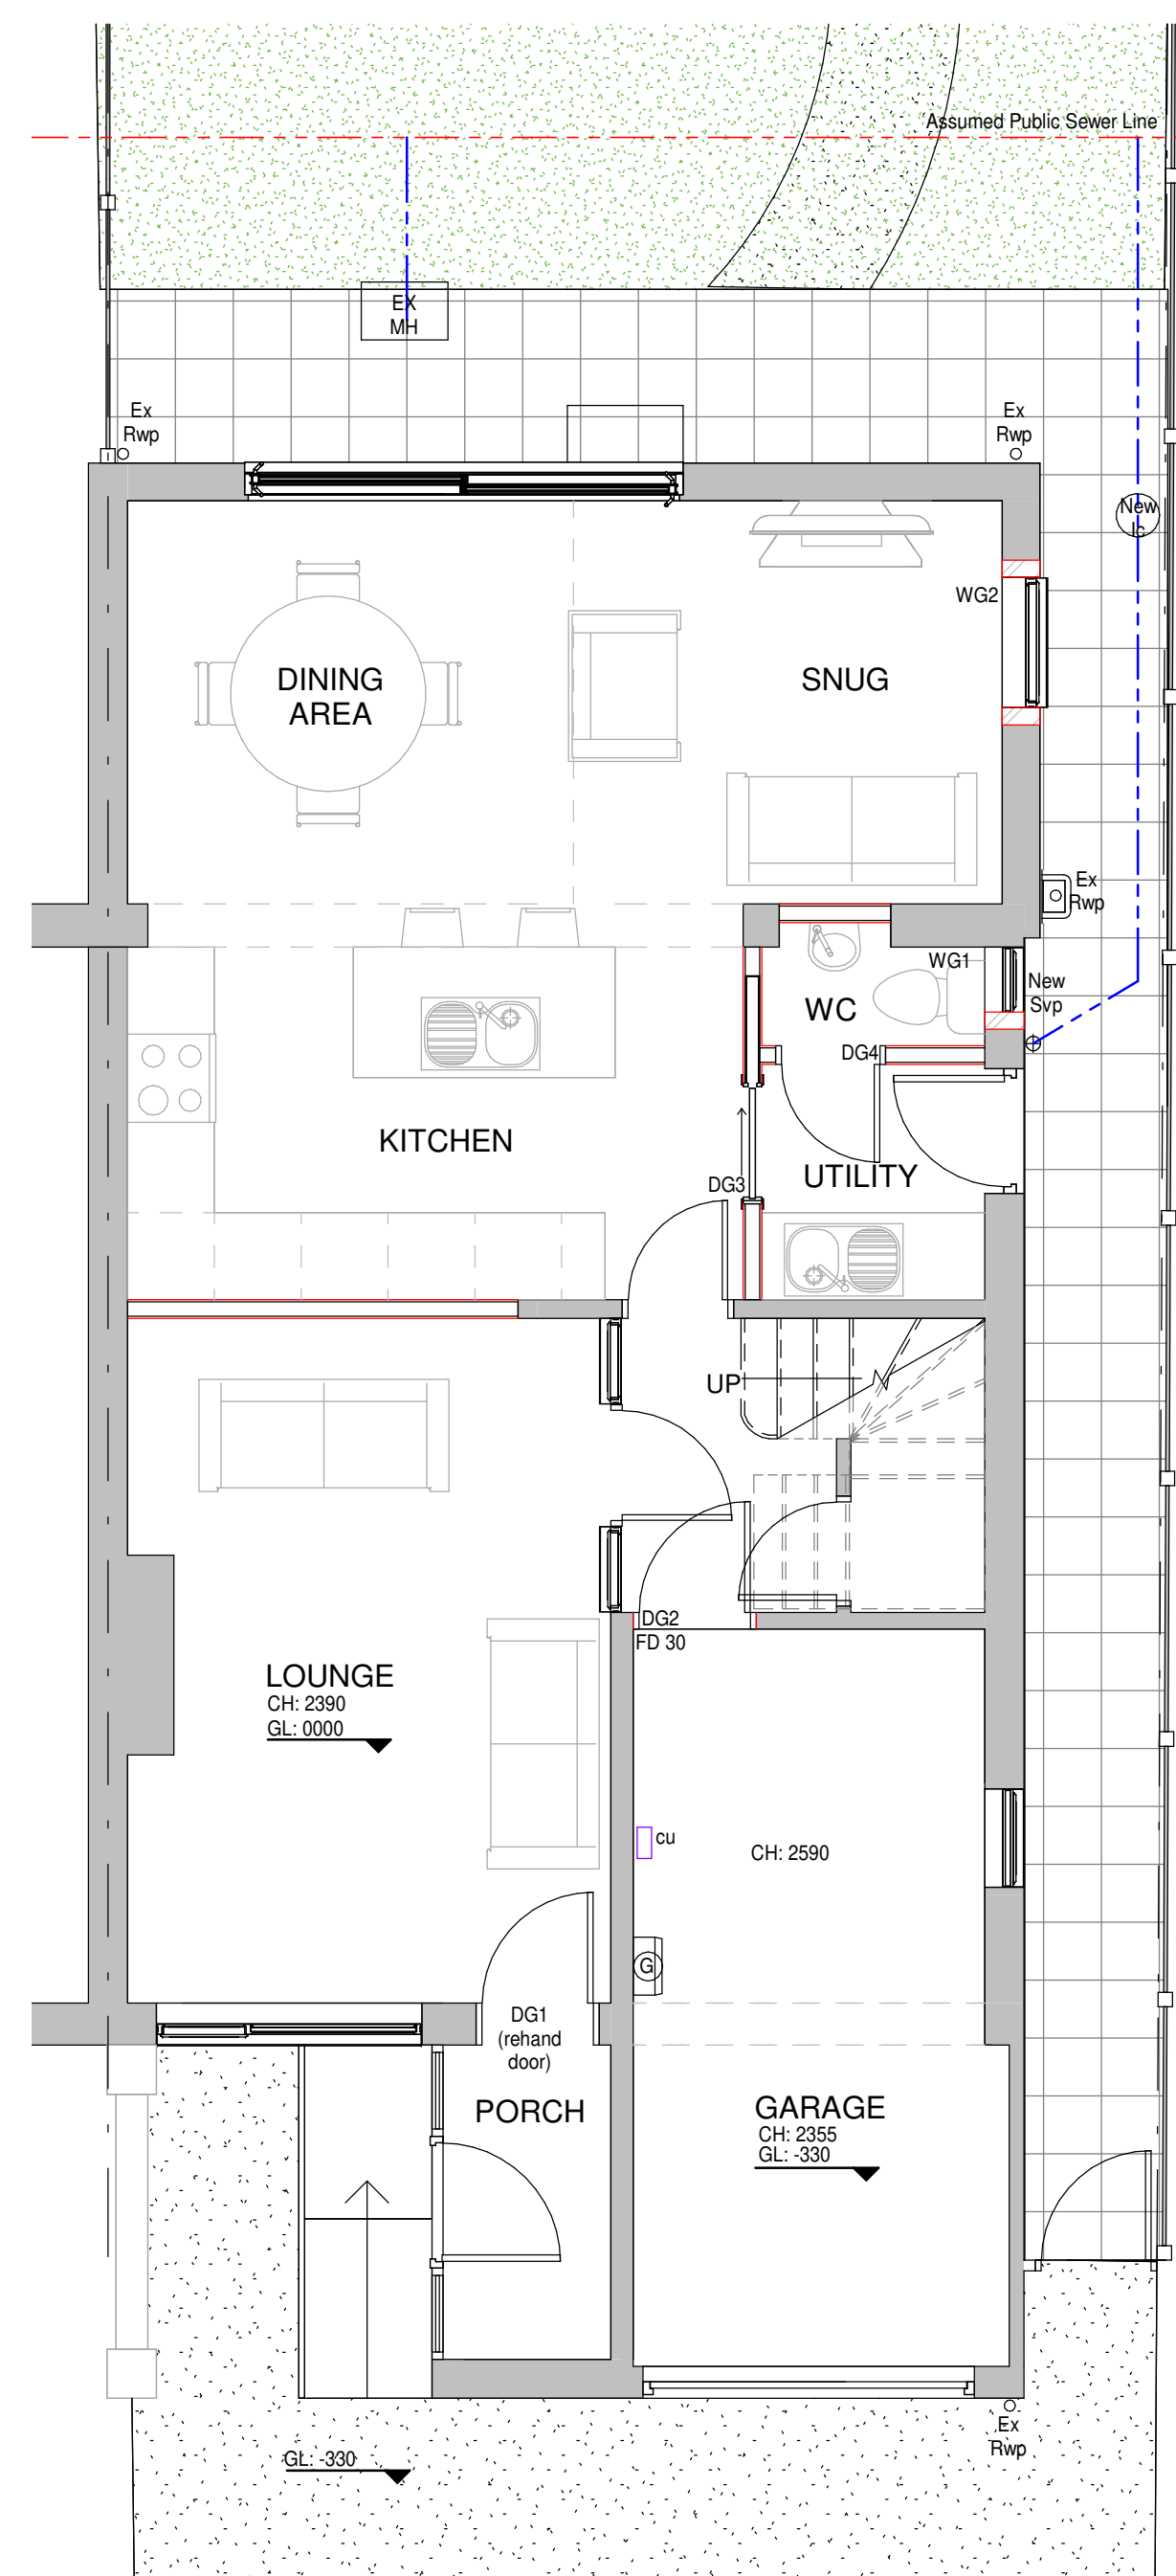


6 Proposed Ground Floor Plan
1 : 50

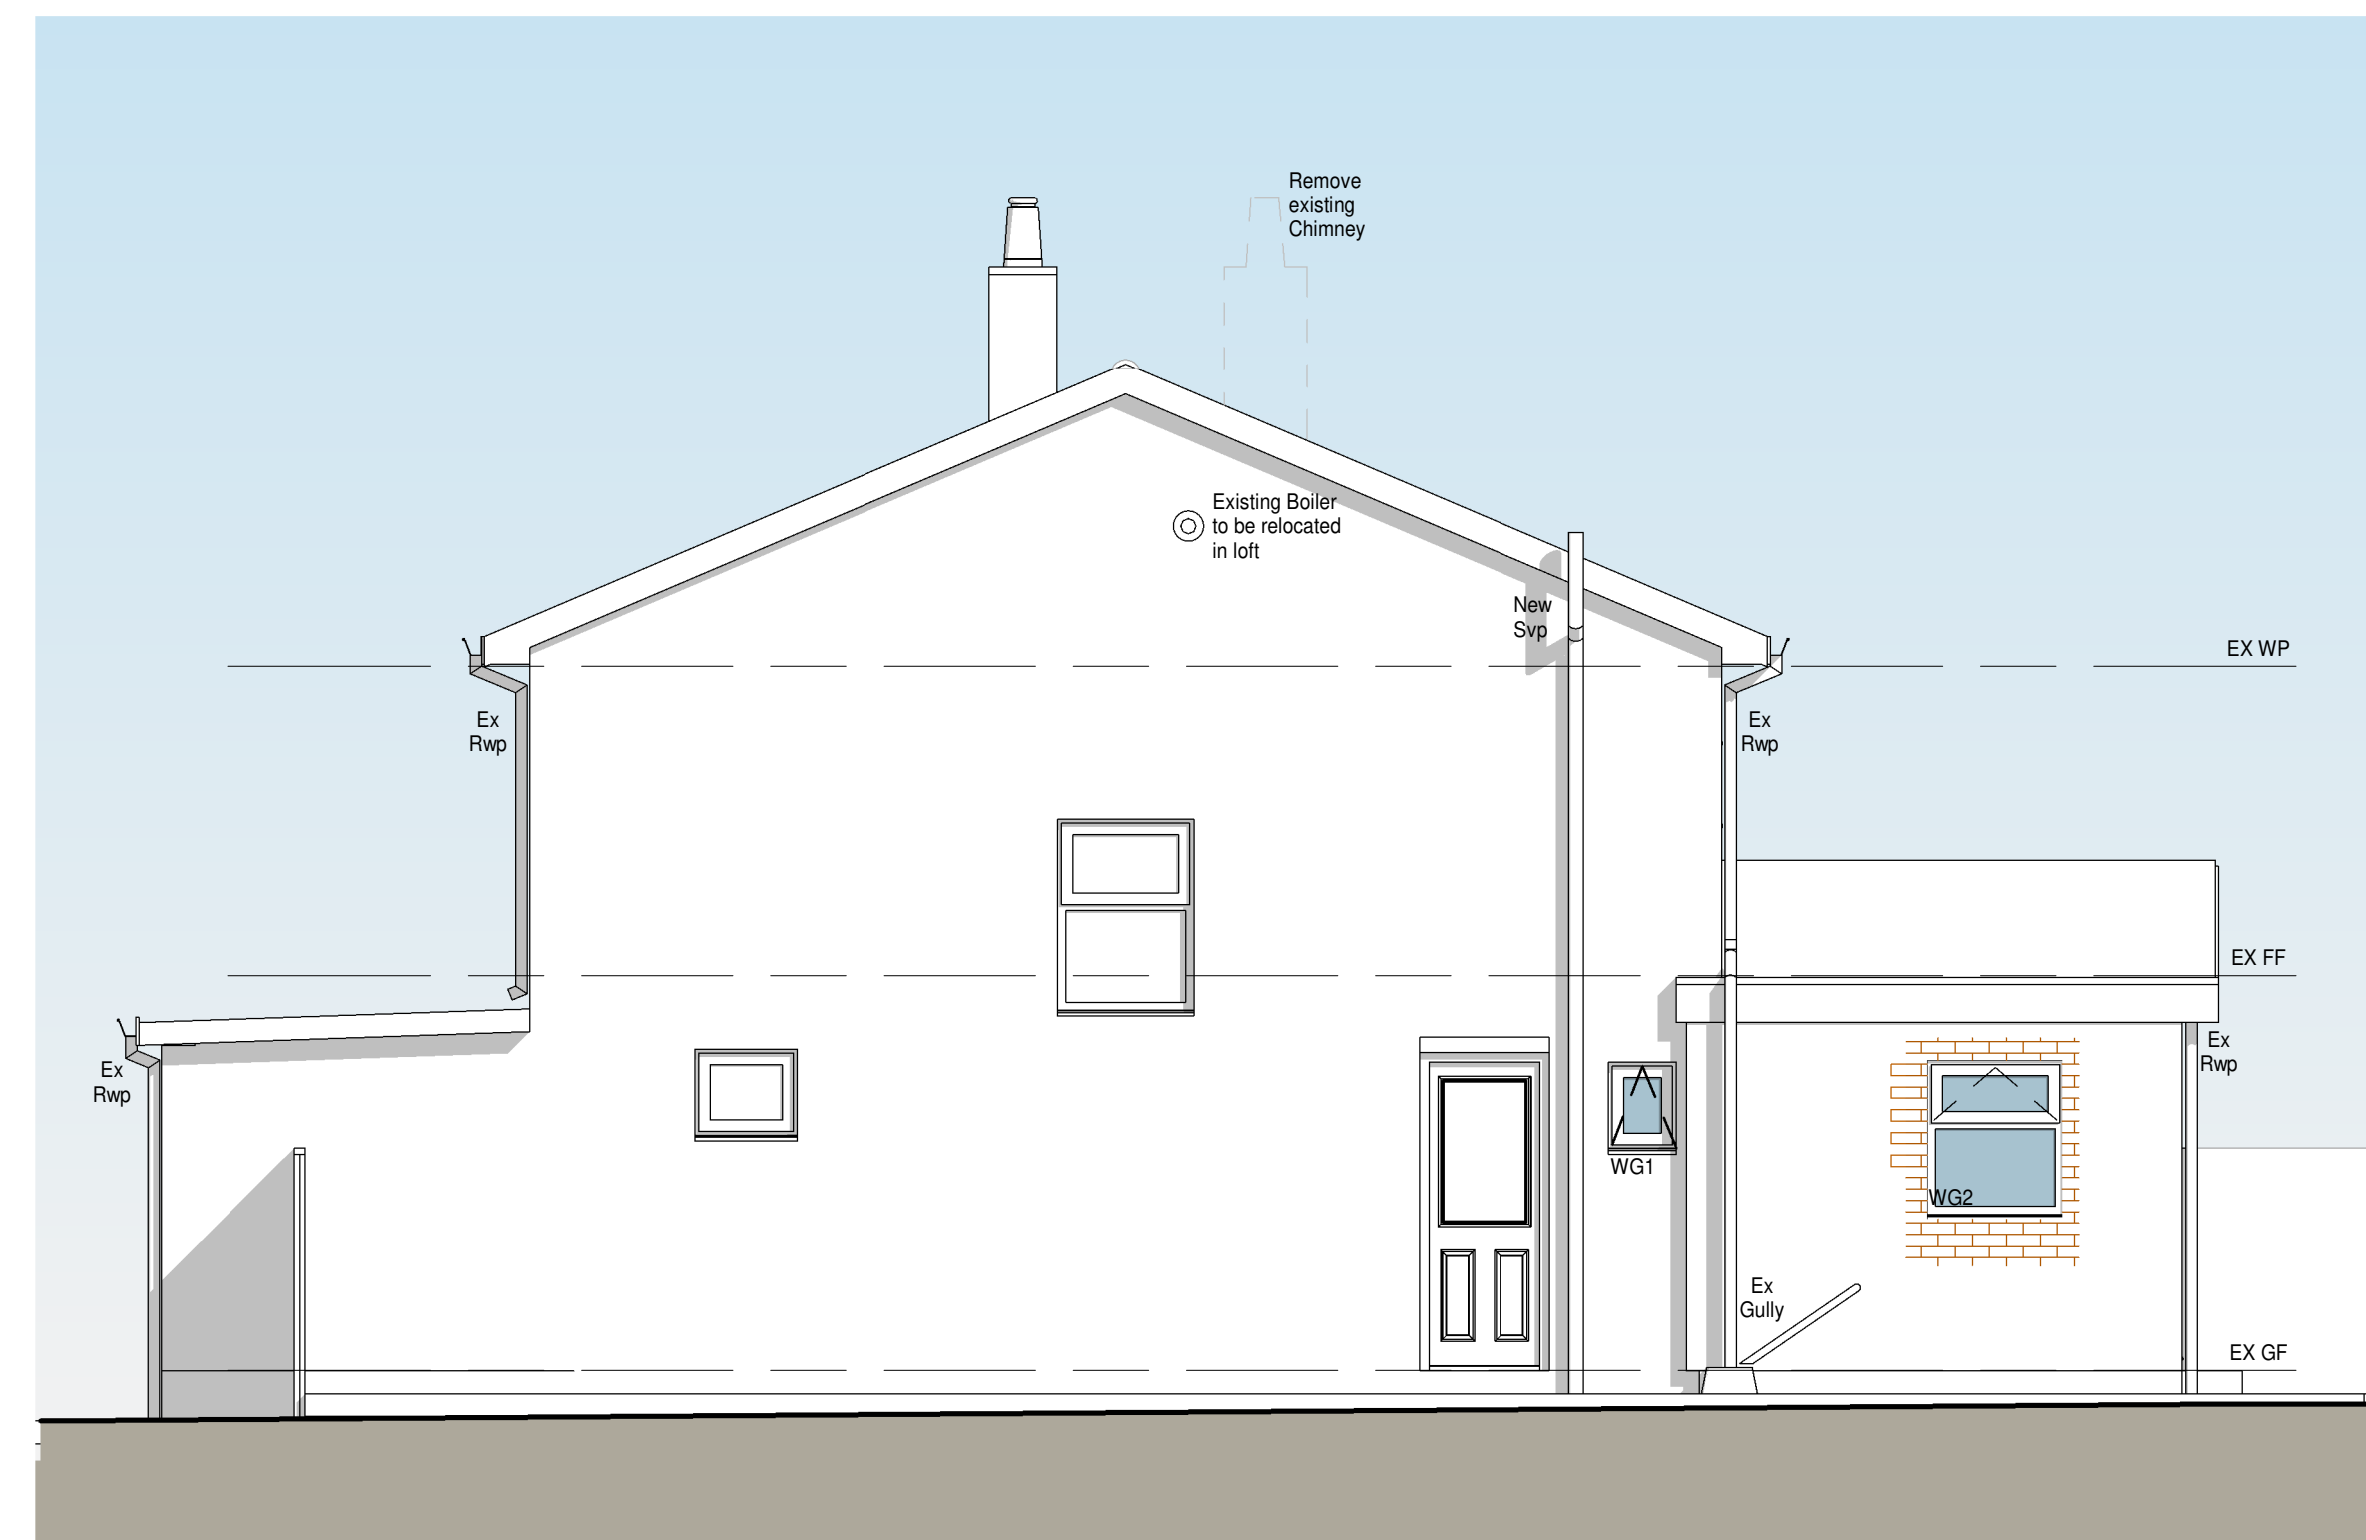

8 Proposed North West Elevation
1 : 50

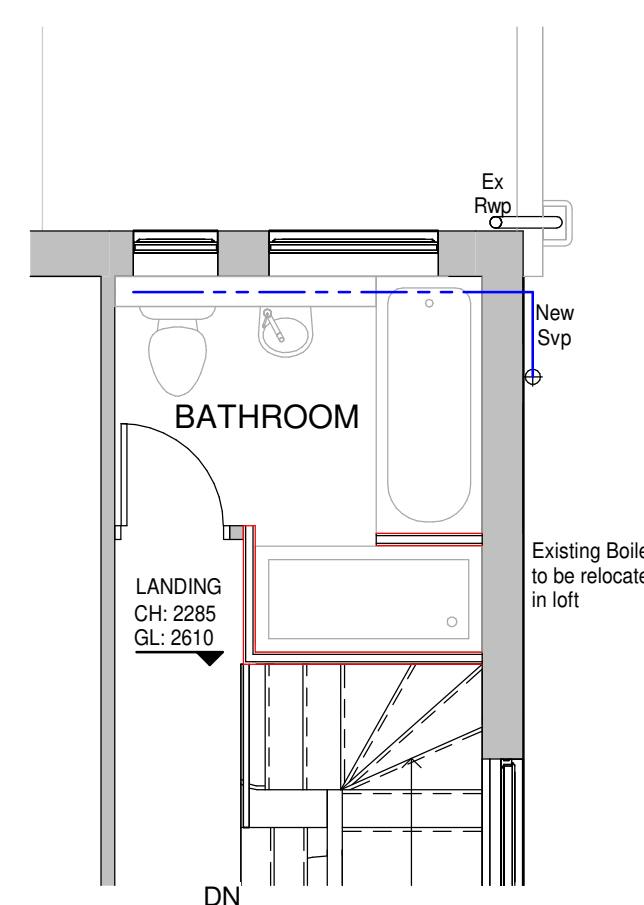

7 Proposed First Floor Plan
1 : 50

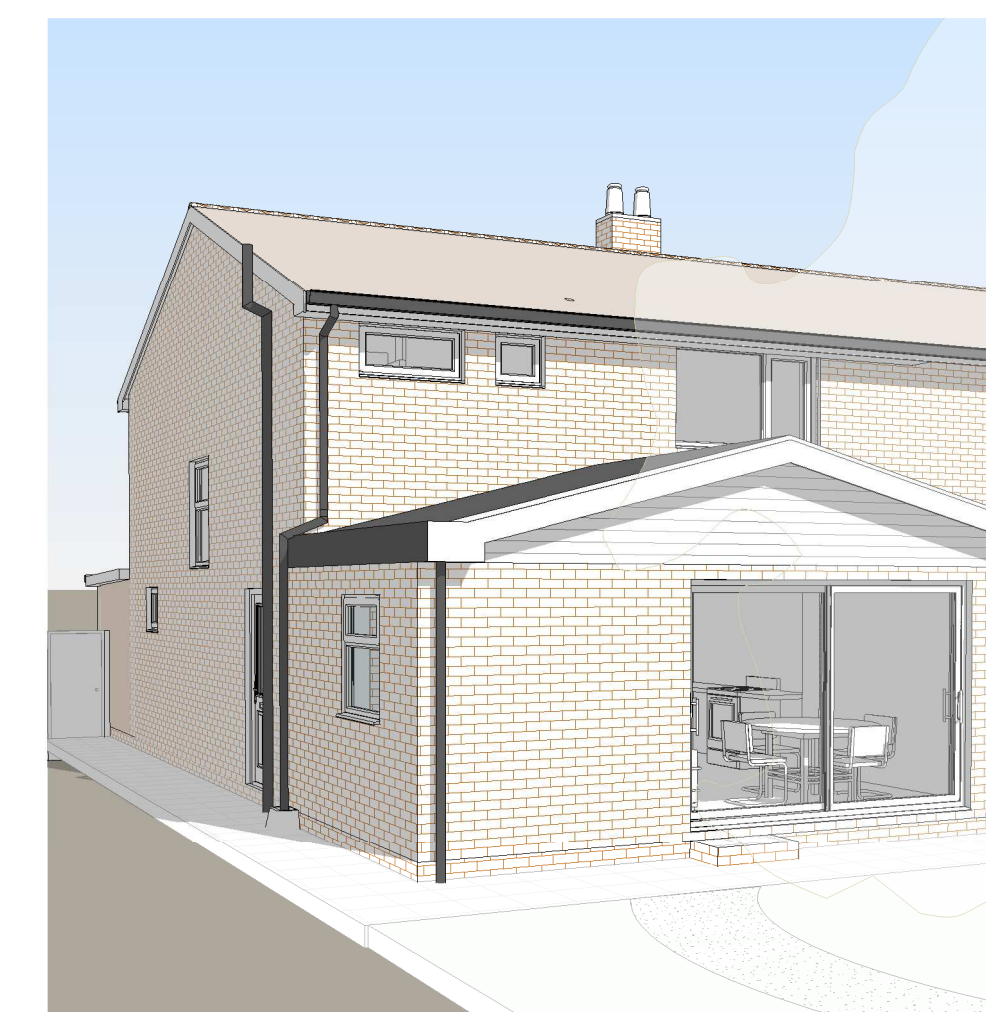

9 3D View

10 Proposed Site/Block Plan
1 : 200

A Add WC Window, 17/07/2025 GLH
Remove Pier &
Rear Chimney



HOME EXTENSION TEAM

4 Brand Street, Hitchin, Hertfordshire, SG5 1HX
Tel: (01462) 440099 E-mail: hitchin@het.co.uk

CLIENT:

Miss Fewery & Mr Lyon

PROJECT:

1 Latchmore Close
Hitchin
Hertfordshire
SG4 9DE

DRAWING TITLE:

Insertion of New Windows to Side,
Internal Alterations & Removal of
Existing Rear Chimney

Existing Plans, Proposed Plans,
Proposed Elevation, 3D View, Site
Plan/Block Plan & Location Plan

SCALE:	DATE:	DRAWN:	CHECKED:
As indicated	17/06/2025	GLH	TB/DC

DWG. NO.	REV.
HET-1842/01	A