
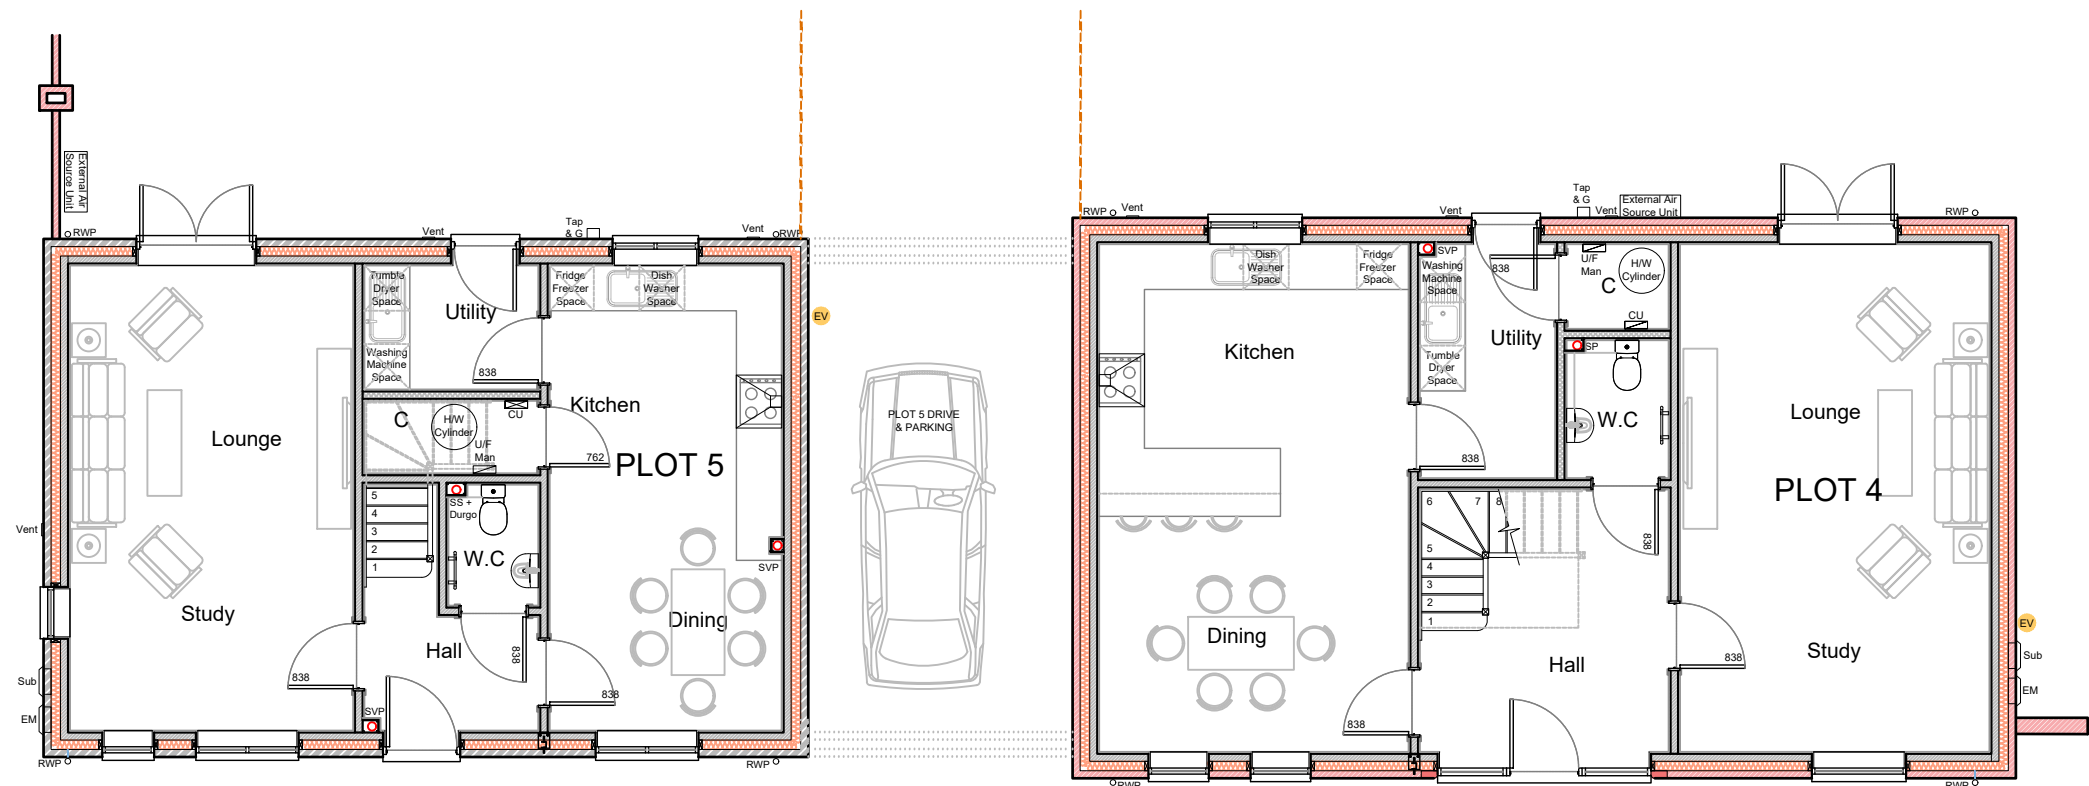


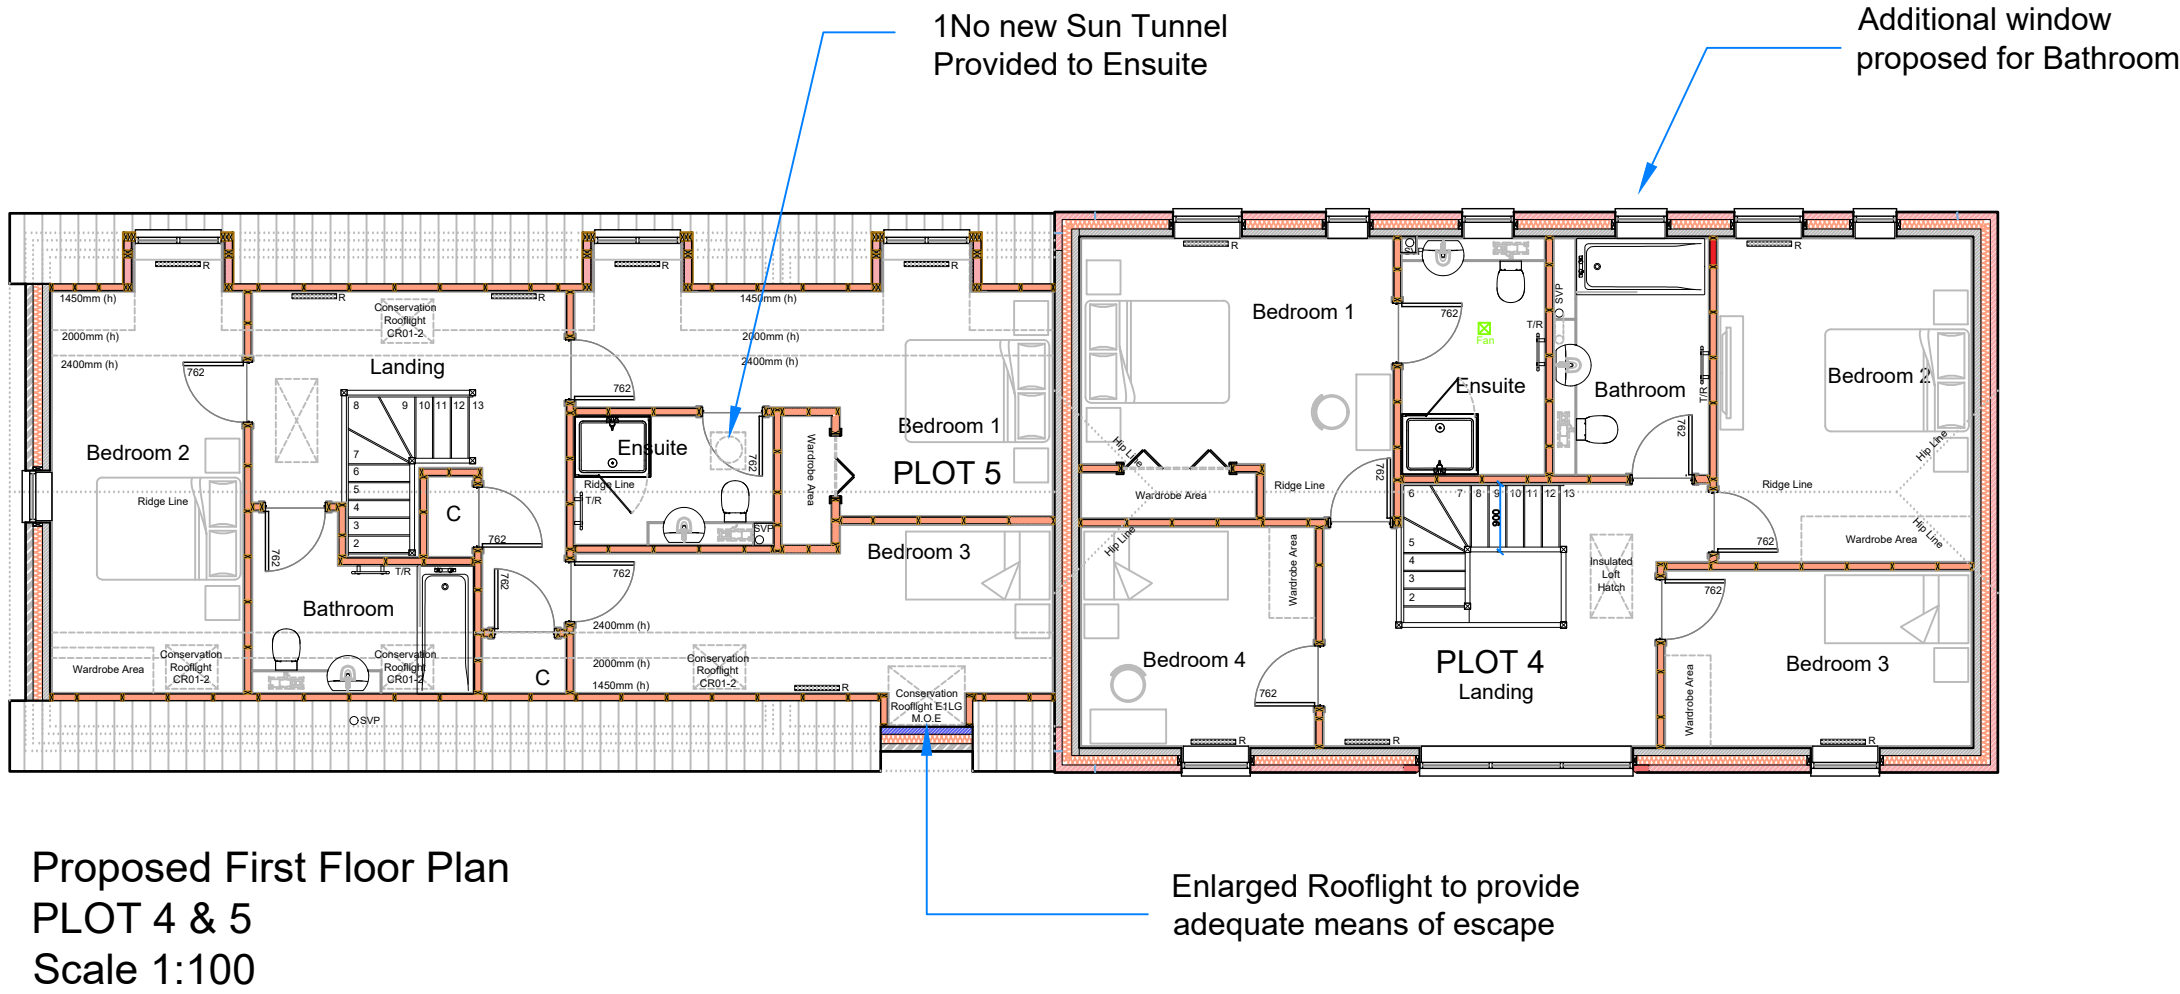

For and on behalf of

Wheatley

Sidey Design
ARCHITECTURE
10 MARKET SQUARE, HIGHAM FERRERS, NN10 8BT
TEL: 01933 317967 FAX: 01933 311161
EMAIL: enquiries@sideydesign.co.uk
WEBSITE: www.sideydesign.co.uk

Drawing Status

PLANNING

Client
Wheatley Group Developments

Title
Proposed Amendments to PLOT 4 & 5 of
Proposed Development on land at
Police Row, Therfield, Herts

Drawing
PLOT 4/ 5 Proposed Floor Plans

Date	Drawn	Checked	Scale	Drawing No.	Rev.
Jul '25	SC		As Noted	24-076-NMA3	