


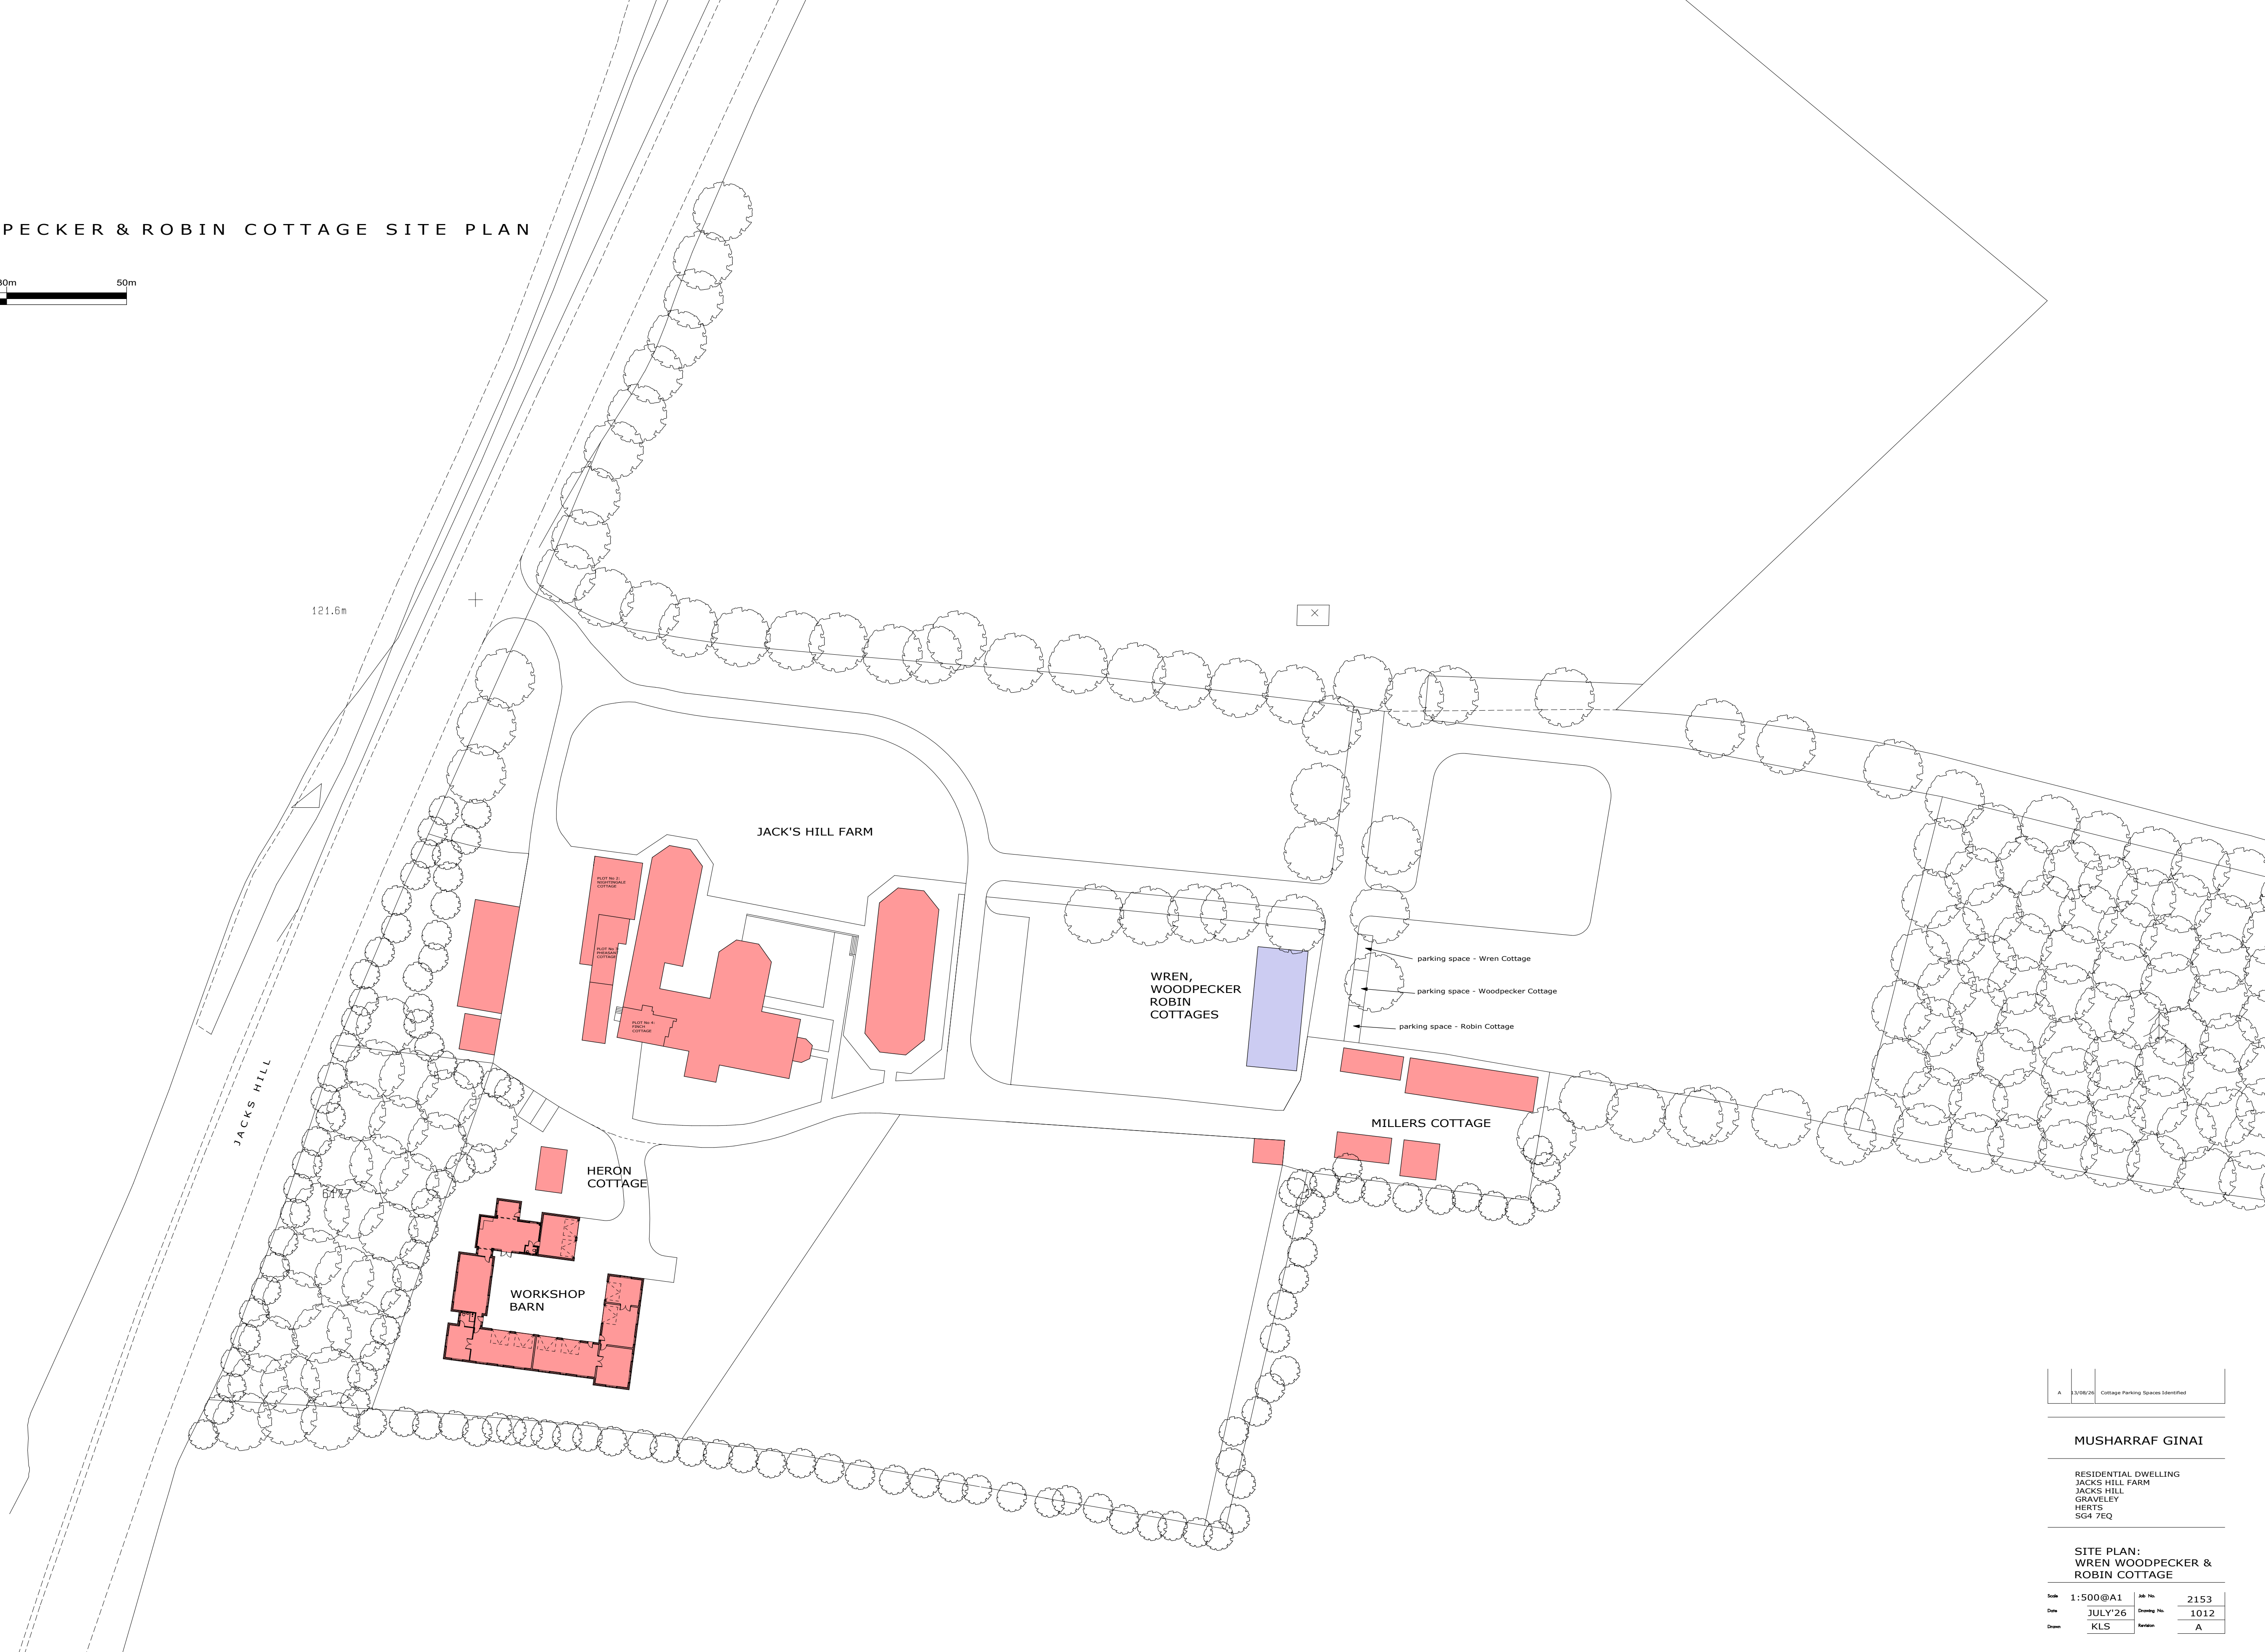

A	13/08/26	Cottage Parking Spaces Identified
---	----------	-----------------------------------

MUSHARRAF GINAI

RESIDENTIAL DWELLING
JACKS HILL FARM
JACKS HILL
GRAVELEY
HERTS
SG4 7EQ

SITE PLAN:
WREN WOODPECKER &
ROBIN COTTAGE

Scale	1:500@A1	Job No.	2153
Date	JULY'26	Drawing No.	1012
Drawn	KLS	Revision	A