


WEST ELEVATION
scale 1:100

SOUTH ELEVATION
scale 1:100

EAST ELEVATION
scale 1:100

NORTH ELEVATION
scale 1:100

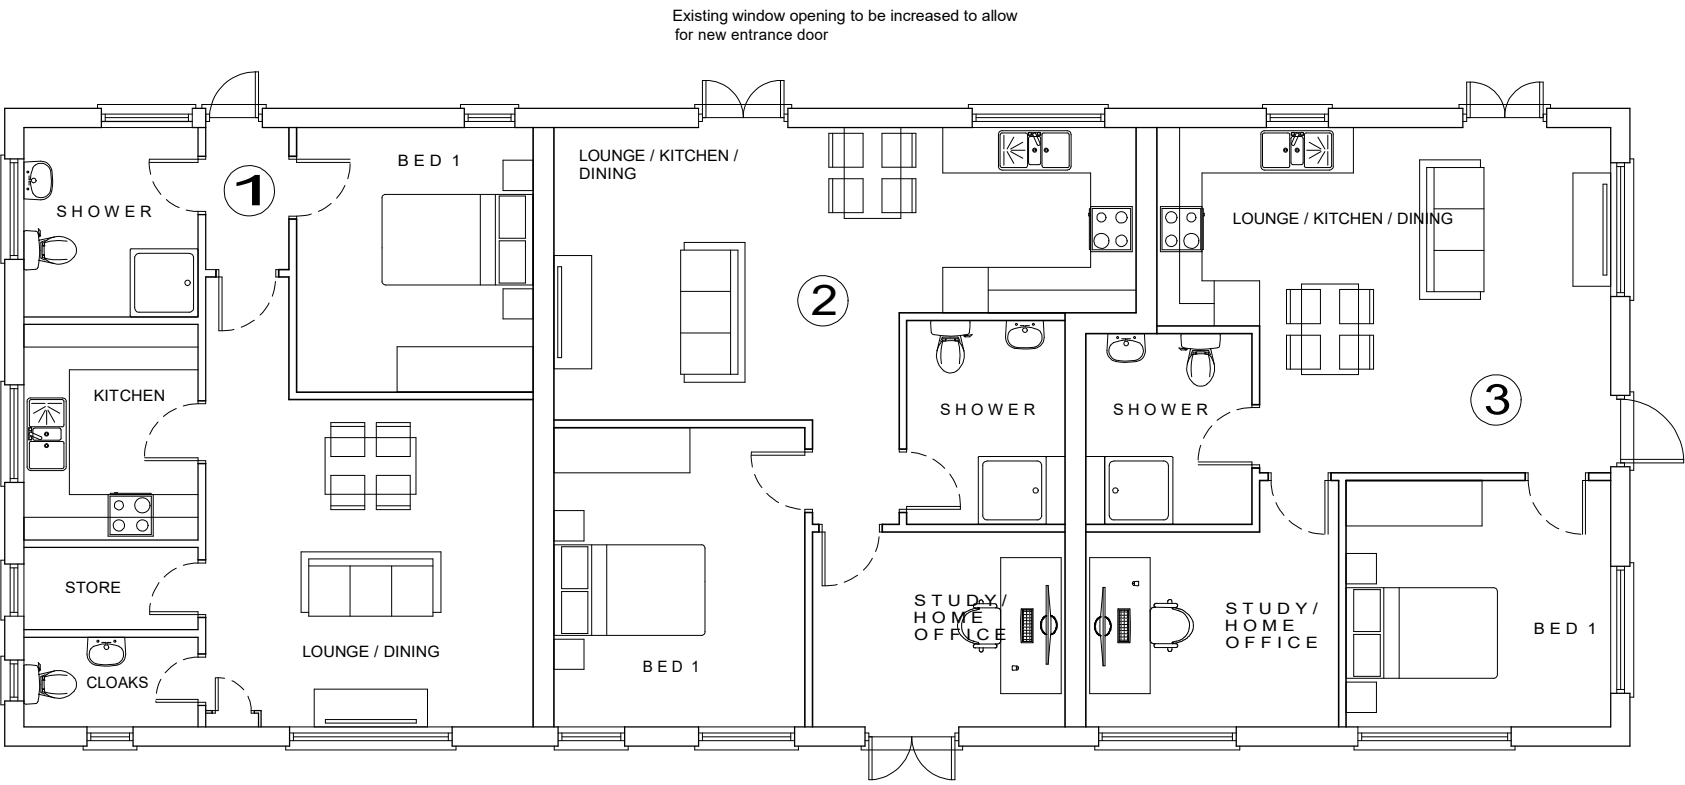


GROUND FLOOR PLAN
scale 1:100



ROOF PLAN
scale 1:100

WREN WOODPECKER & ROBIN COTTAGE CONVERSION

EXISTING PLANS & ELEVATIONS

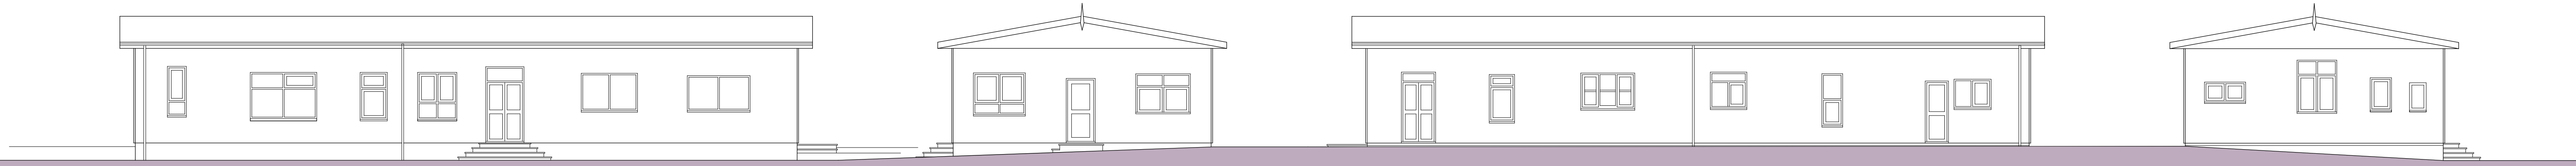


WEST ELEVATION
scale 1:100

SOUTH ELEVATION
scale 1:100

EAST ELEVATION
scale 1:100

NORTH ELEVATION
scale 1:100

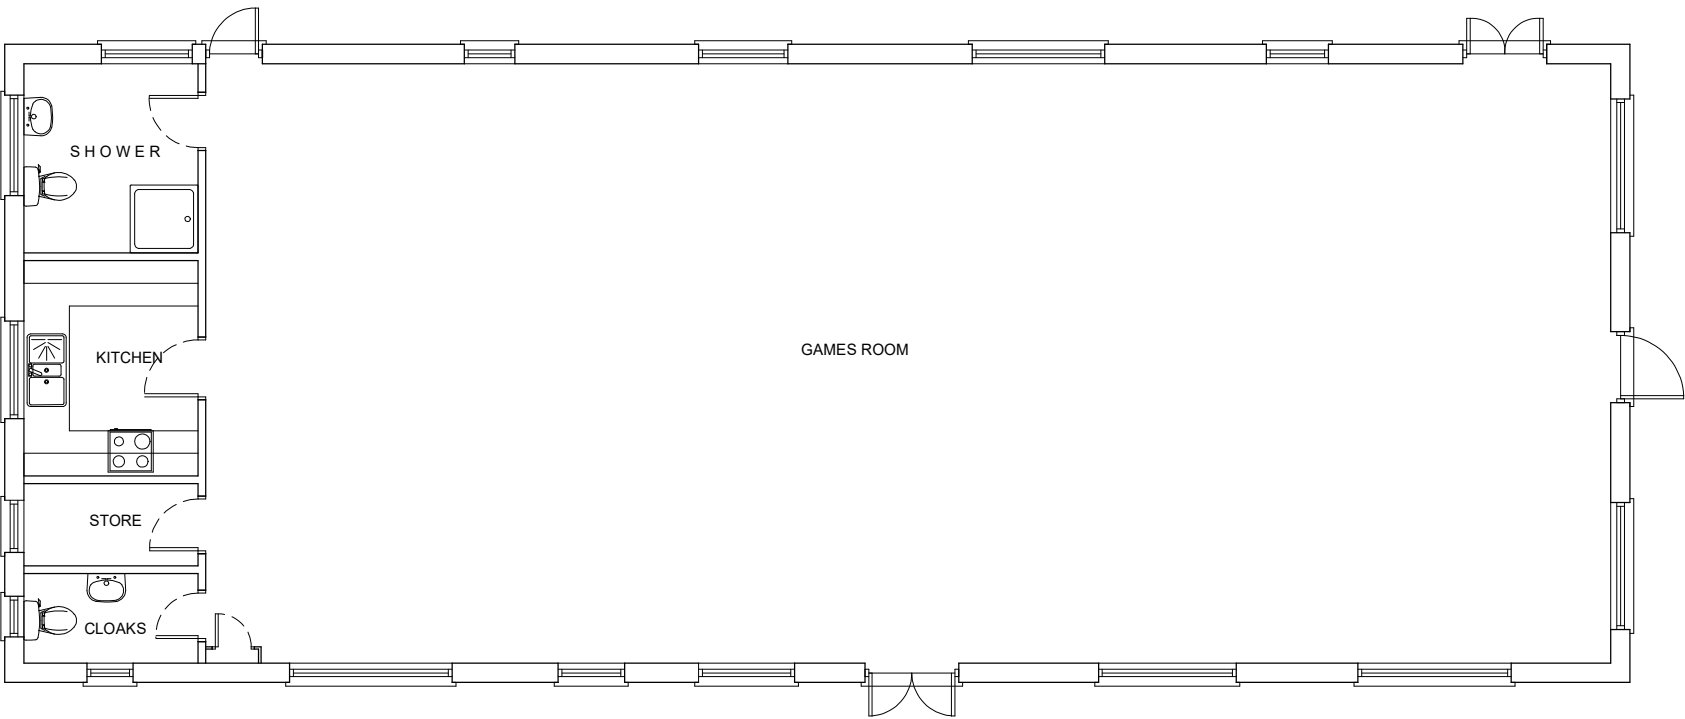

GROUND FLOOR PLAN
scale 1:100



ROOF PLAN
scale 1:100

PRE EXISTING PLANS & ELEVATIONS

B	13/06/26	PRE EXISTING & EXISTING ADDED
A	20/07/26	INTERNAL LAYOUT CONFIRMATION

MR M GINAI

RESIDENTIAL EXTENSION
MILLERS COTTAGE
JACK'S HILL FARM
GRAVELEY
HERTS

WREN WOODPECKER &
ROBIN COTTAGE;
ORIGINAL & CONVERTED
PLANS & ELEVATIONS

Scale	1:100@A1	Job No.	2153
Date	JULY'26	Drawing No.	1011
Drawn	KLS	Revision	B



Darby House, 21 St. Neots Road, Eaton Ford, St Neots, Cambs PE29 7BA
Tel: 01680 218010 • Fax: 01680 410017
Email: info@sherwoodarchitects.co.uk • Web: sherwoodarchitects.co.uk

