



CAN BE SCALED FOR PLANNING PURPOSES ONLY
All dimensions to be verified on site


All survey information provided is visible or accessible, further investigation may be required to ascertain hidden or inaccessible information. Information on adjoining properties is from O.S. plan and observation only.

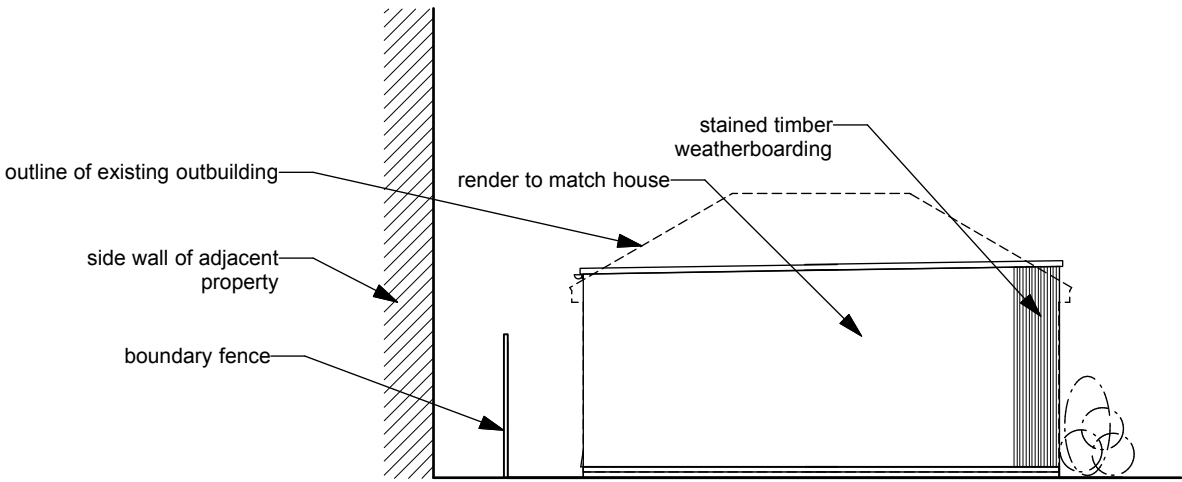


Proposed West Elevation (1:100)

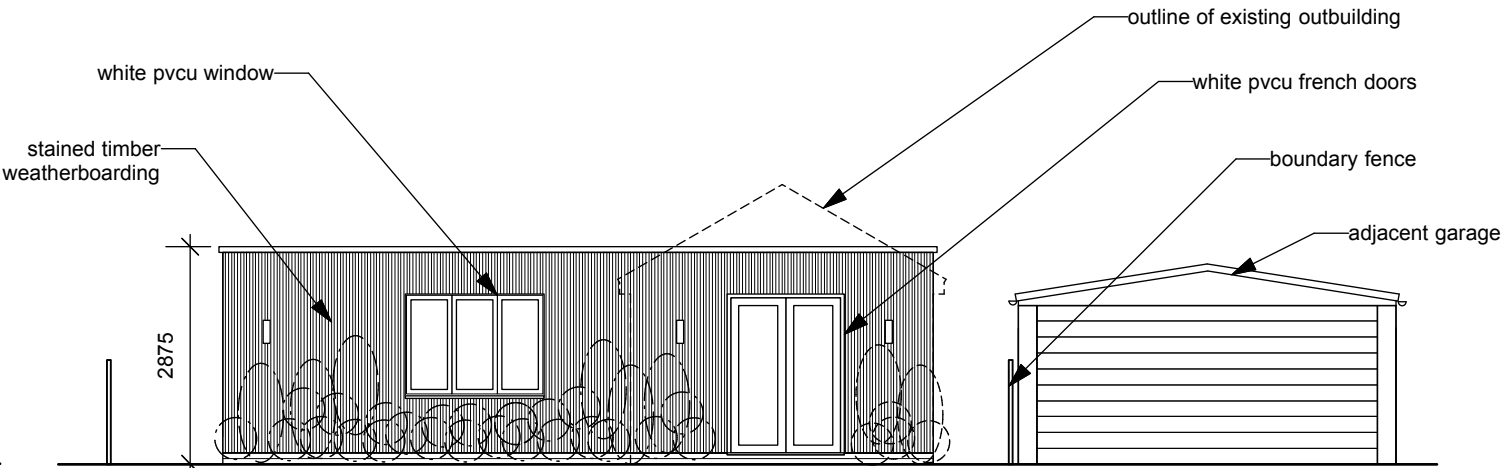


Proposed South Elevation (1:100)

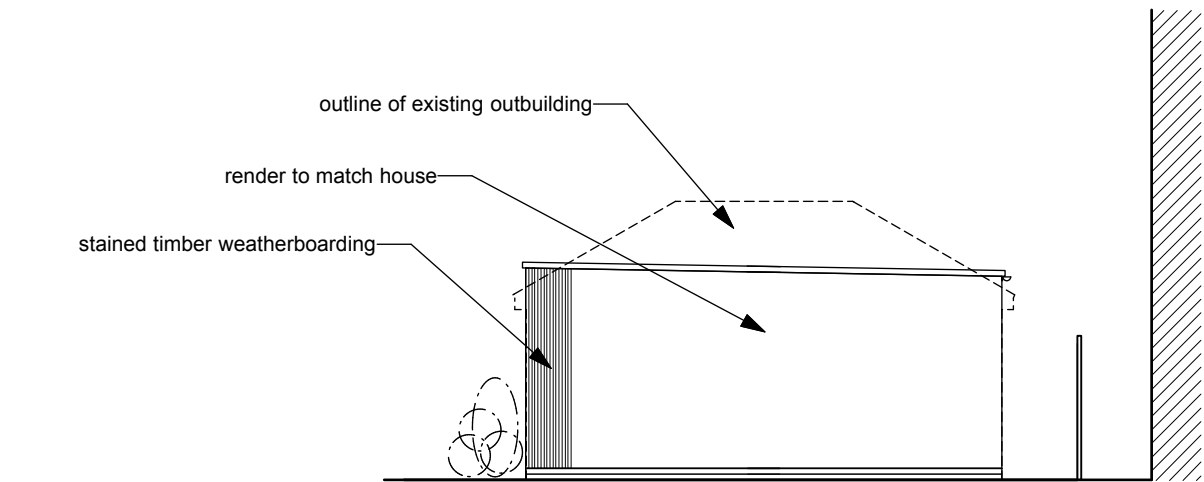

Proposed East Elevation (1:100)

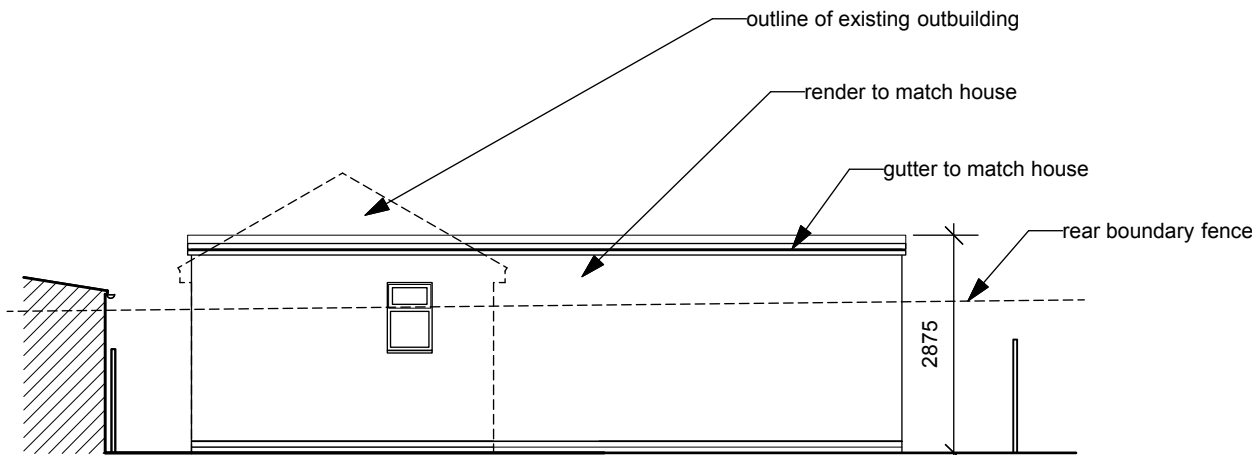

Proposed North Elevation (1:100)

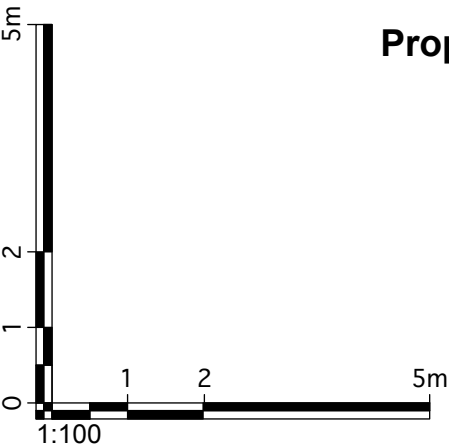

FOR PLANNING APPLICATION PURPOSES ONLY

This drawing has been produced for Mr and Mrs Turner for the project/site named below and is submitted as part of a planning/permitted development application relating to this site name only and is not intended for use by any other person or organisation or for any other purpose.

project	10 West Hill, Hitchin	title	Proposed Elevations
job no.	372	dwg. no./rev/status	PL007
scale	1:100 @ A3	date	March 2025

Nigel Cox Architects

© Nigel Cox Architects 13 Mornington Welwyn Herts AL6 0AJ 07849 886755 nigelcoxarchitects@gmail.com