


All survey information provided is visible or accessible, further investigation may be required to ascertain hidden or inaccessible information. Information on adjoining properties is from O.S. plan and observation only.

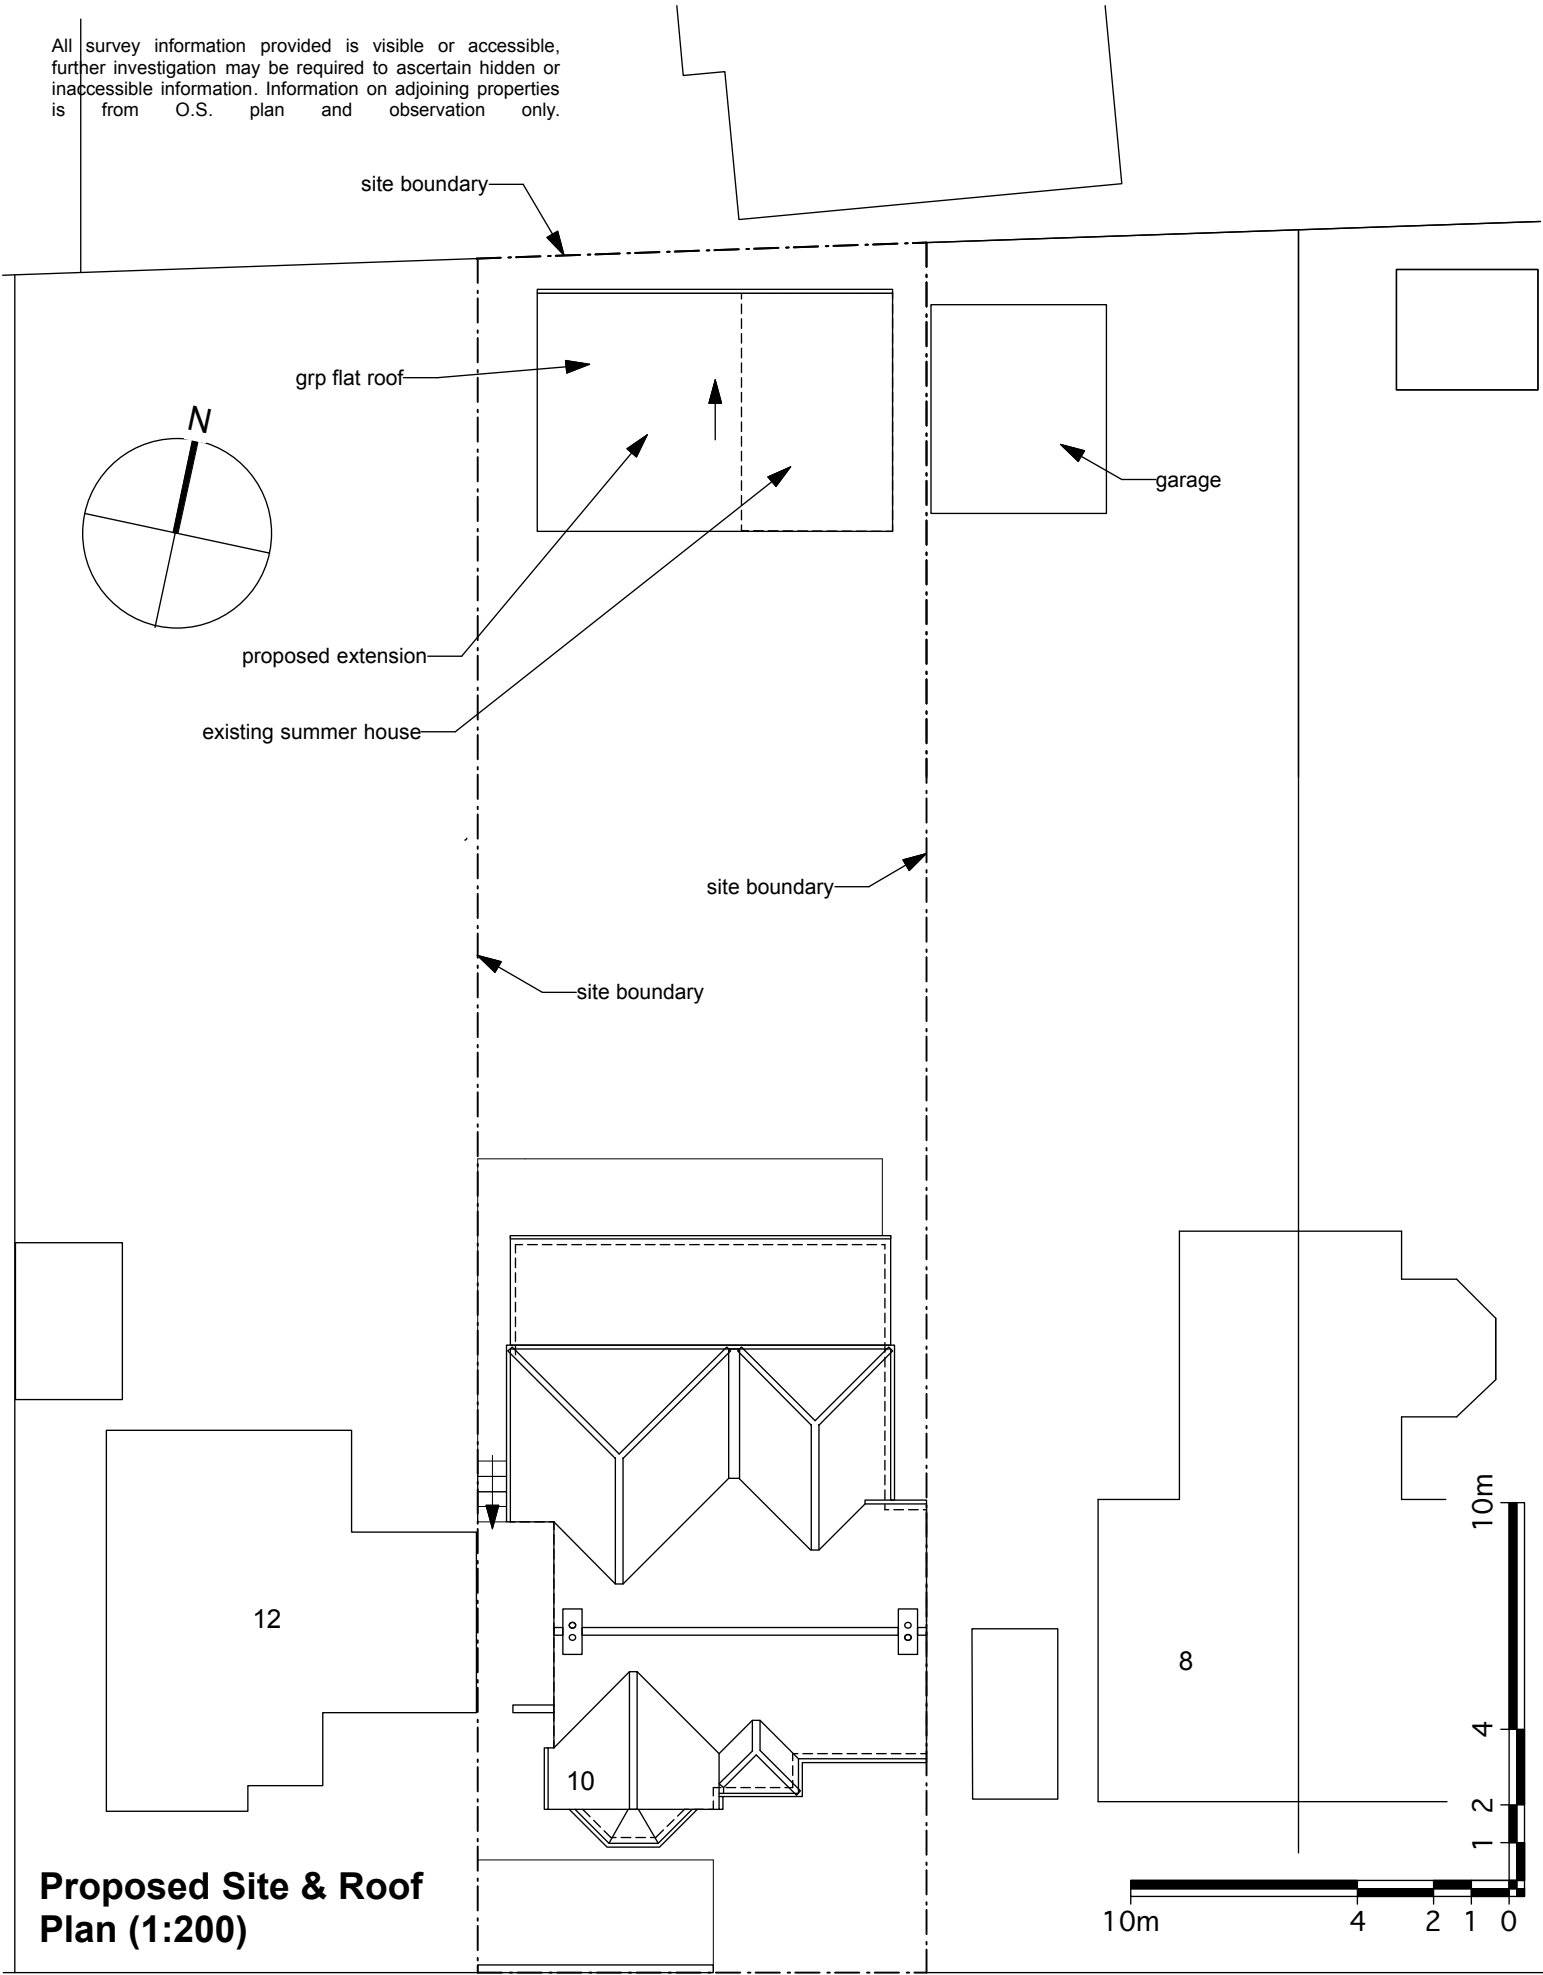

Proposed Site & Roof Plan (1:200)

WEST HILL

project / description:

10 West Hill, Hitchin	Proposed Site/Roof Plan
372 / PL003	March 2025
	1:200 @ A4

project / dwg no.

date:

scale:

© Nigel Cox Architects 13 Morningson Welwyn Herts AL6 0AJ 07849 886755 nigelcoxarchitects@gmail.com

Nigel Cox Architects