


All survey information provided is visible or accessible, further investigation may be required to ascertain hidden or inaccessible information. Information on adjoining properties is from O.S. plan and observation only.

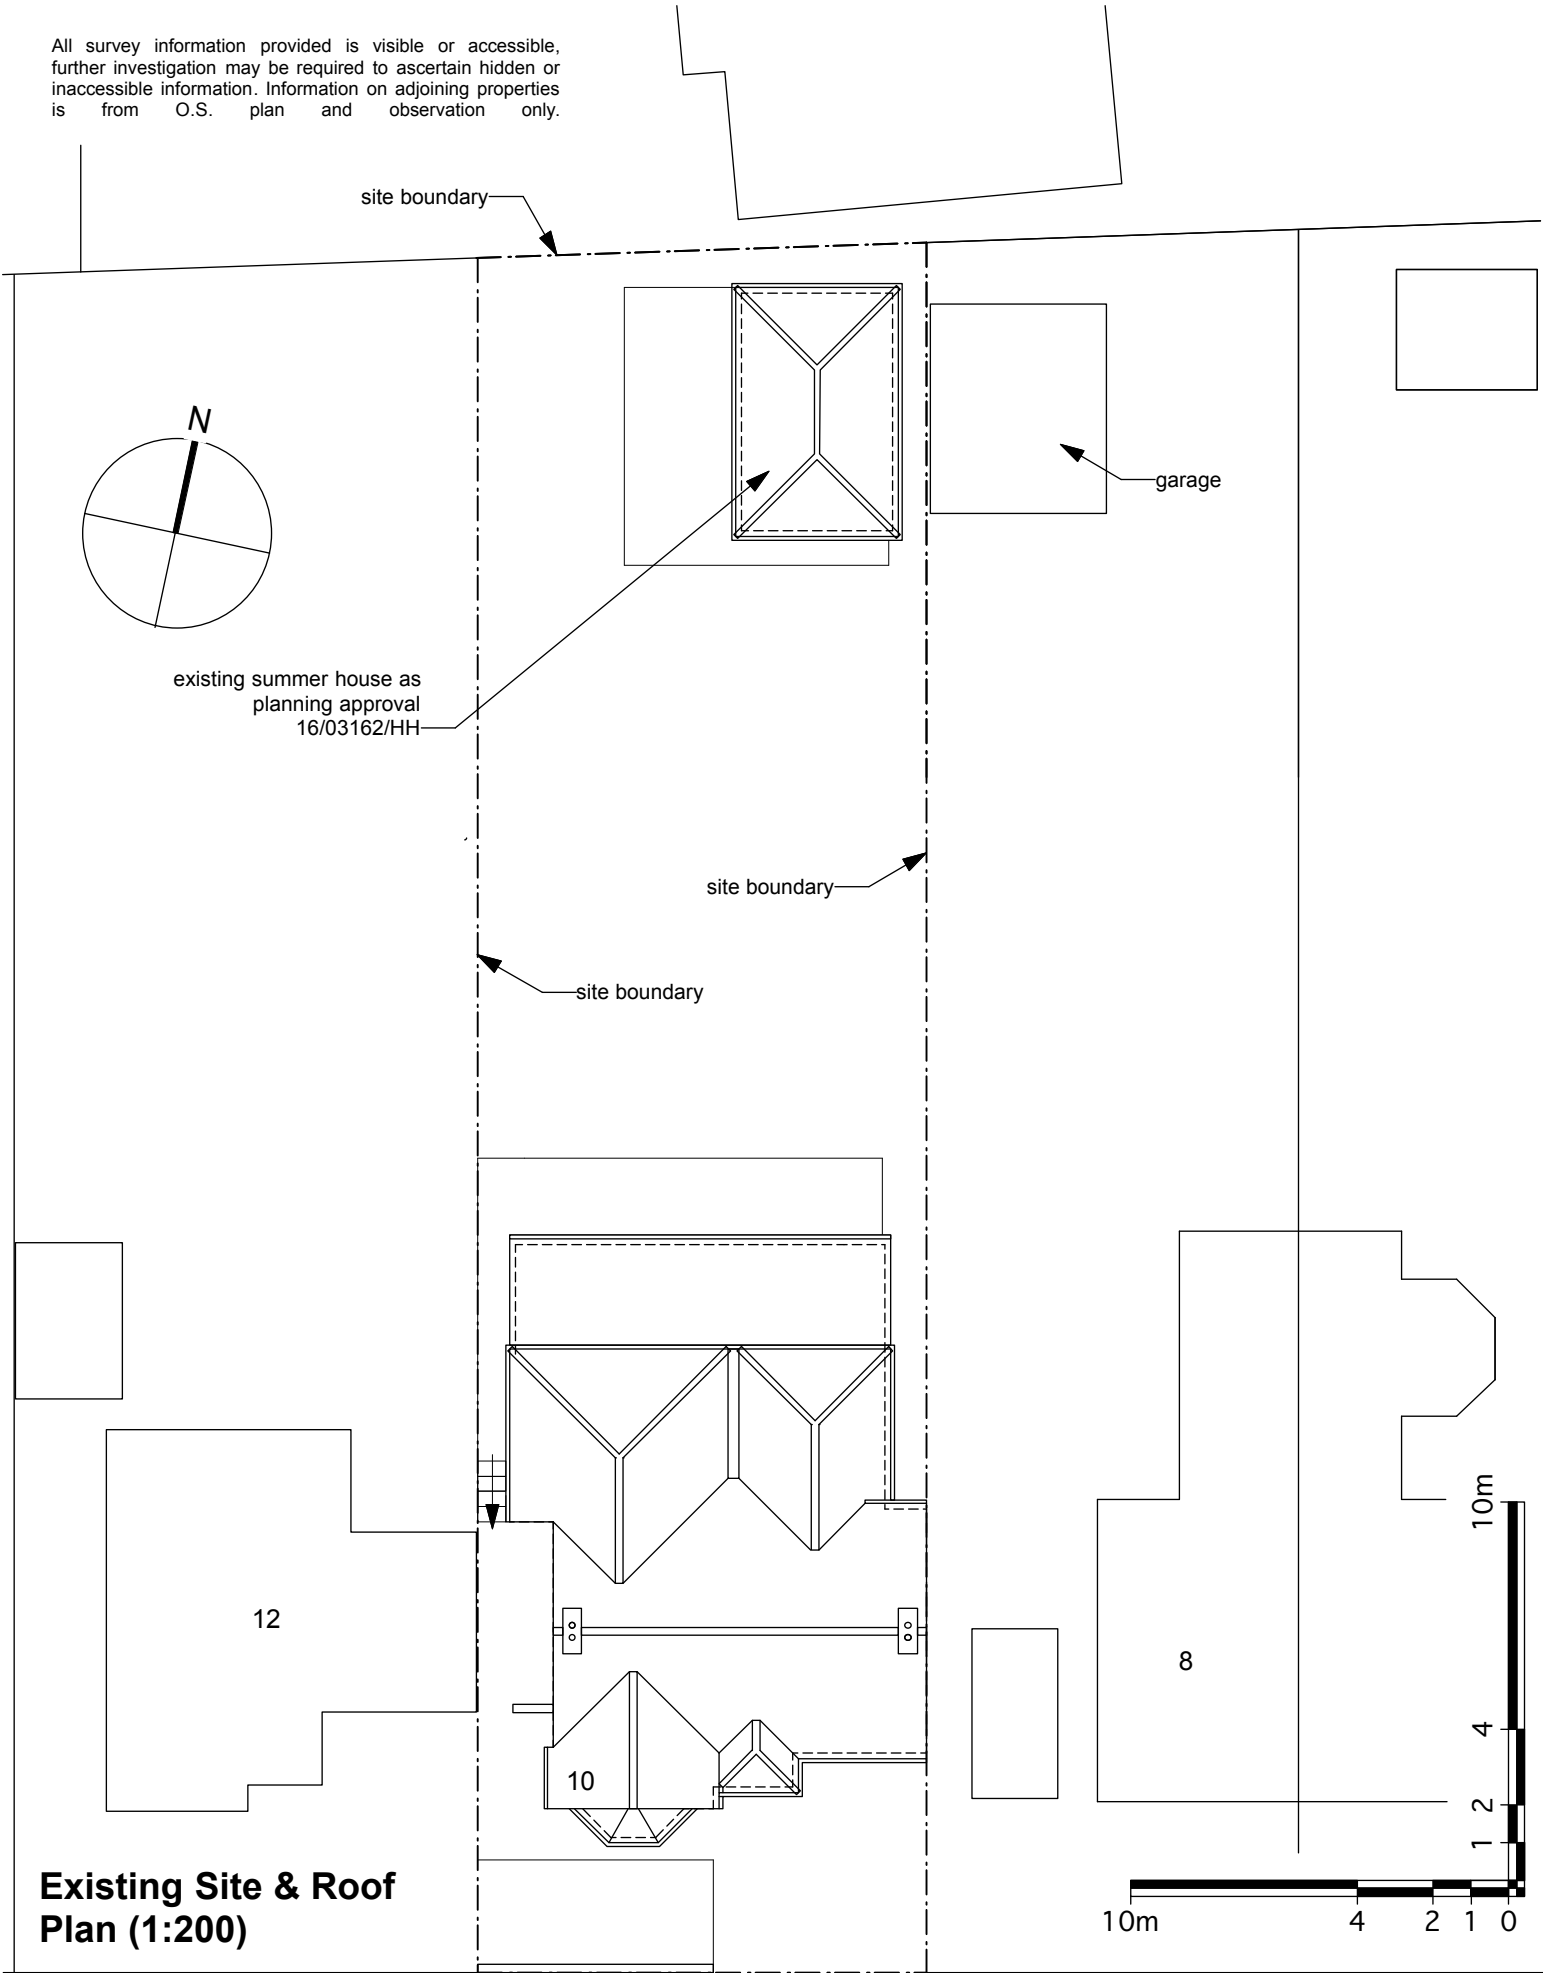

project / description:

10 West Hill, Hitchin	Existing Site/Roof Plan
372 / PL002	March 2025
1:200 @ A4	

project / dwg no.

date:

scale:

© Nigel Cox Architects 13 Morningson Welwyn Herts AL6 0AJ 07849 886755 nigelcoxarchitects@gmail.com

Nigel Cox Architects