


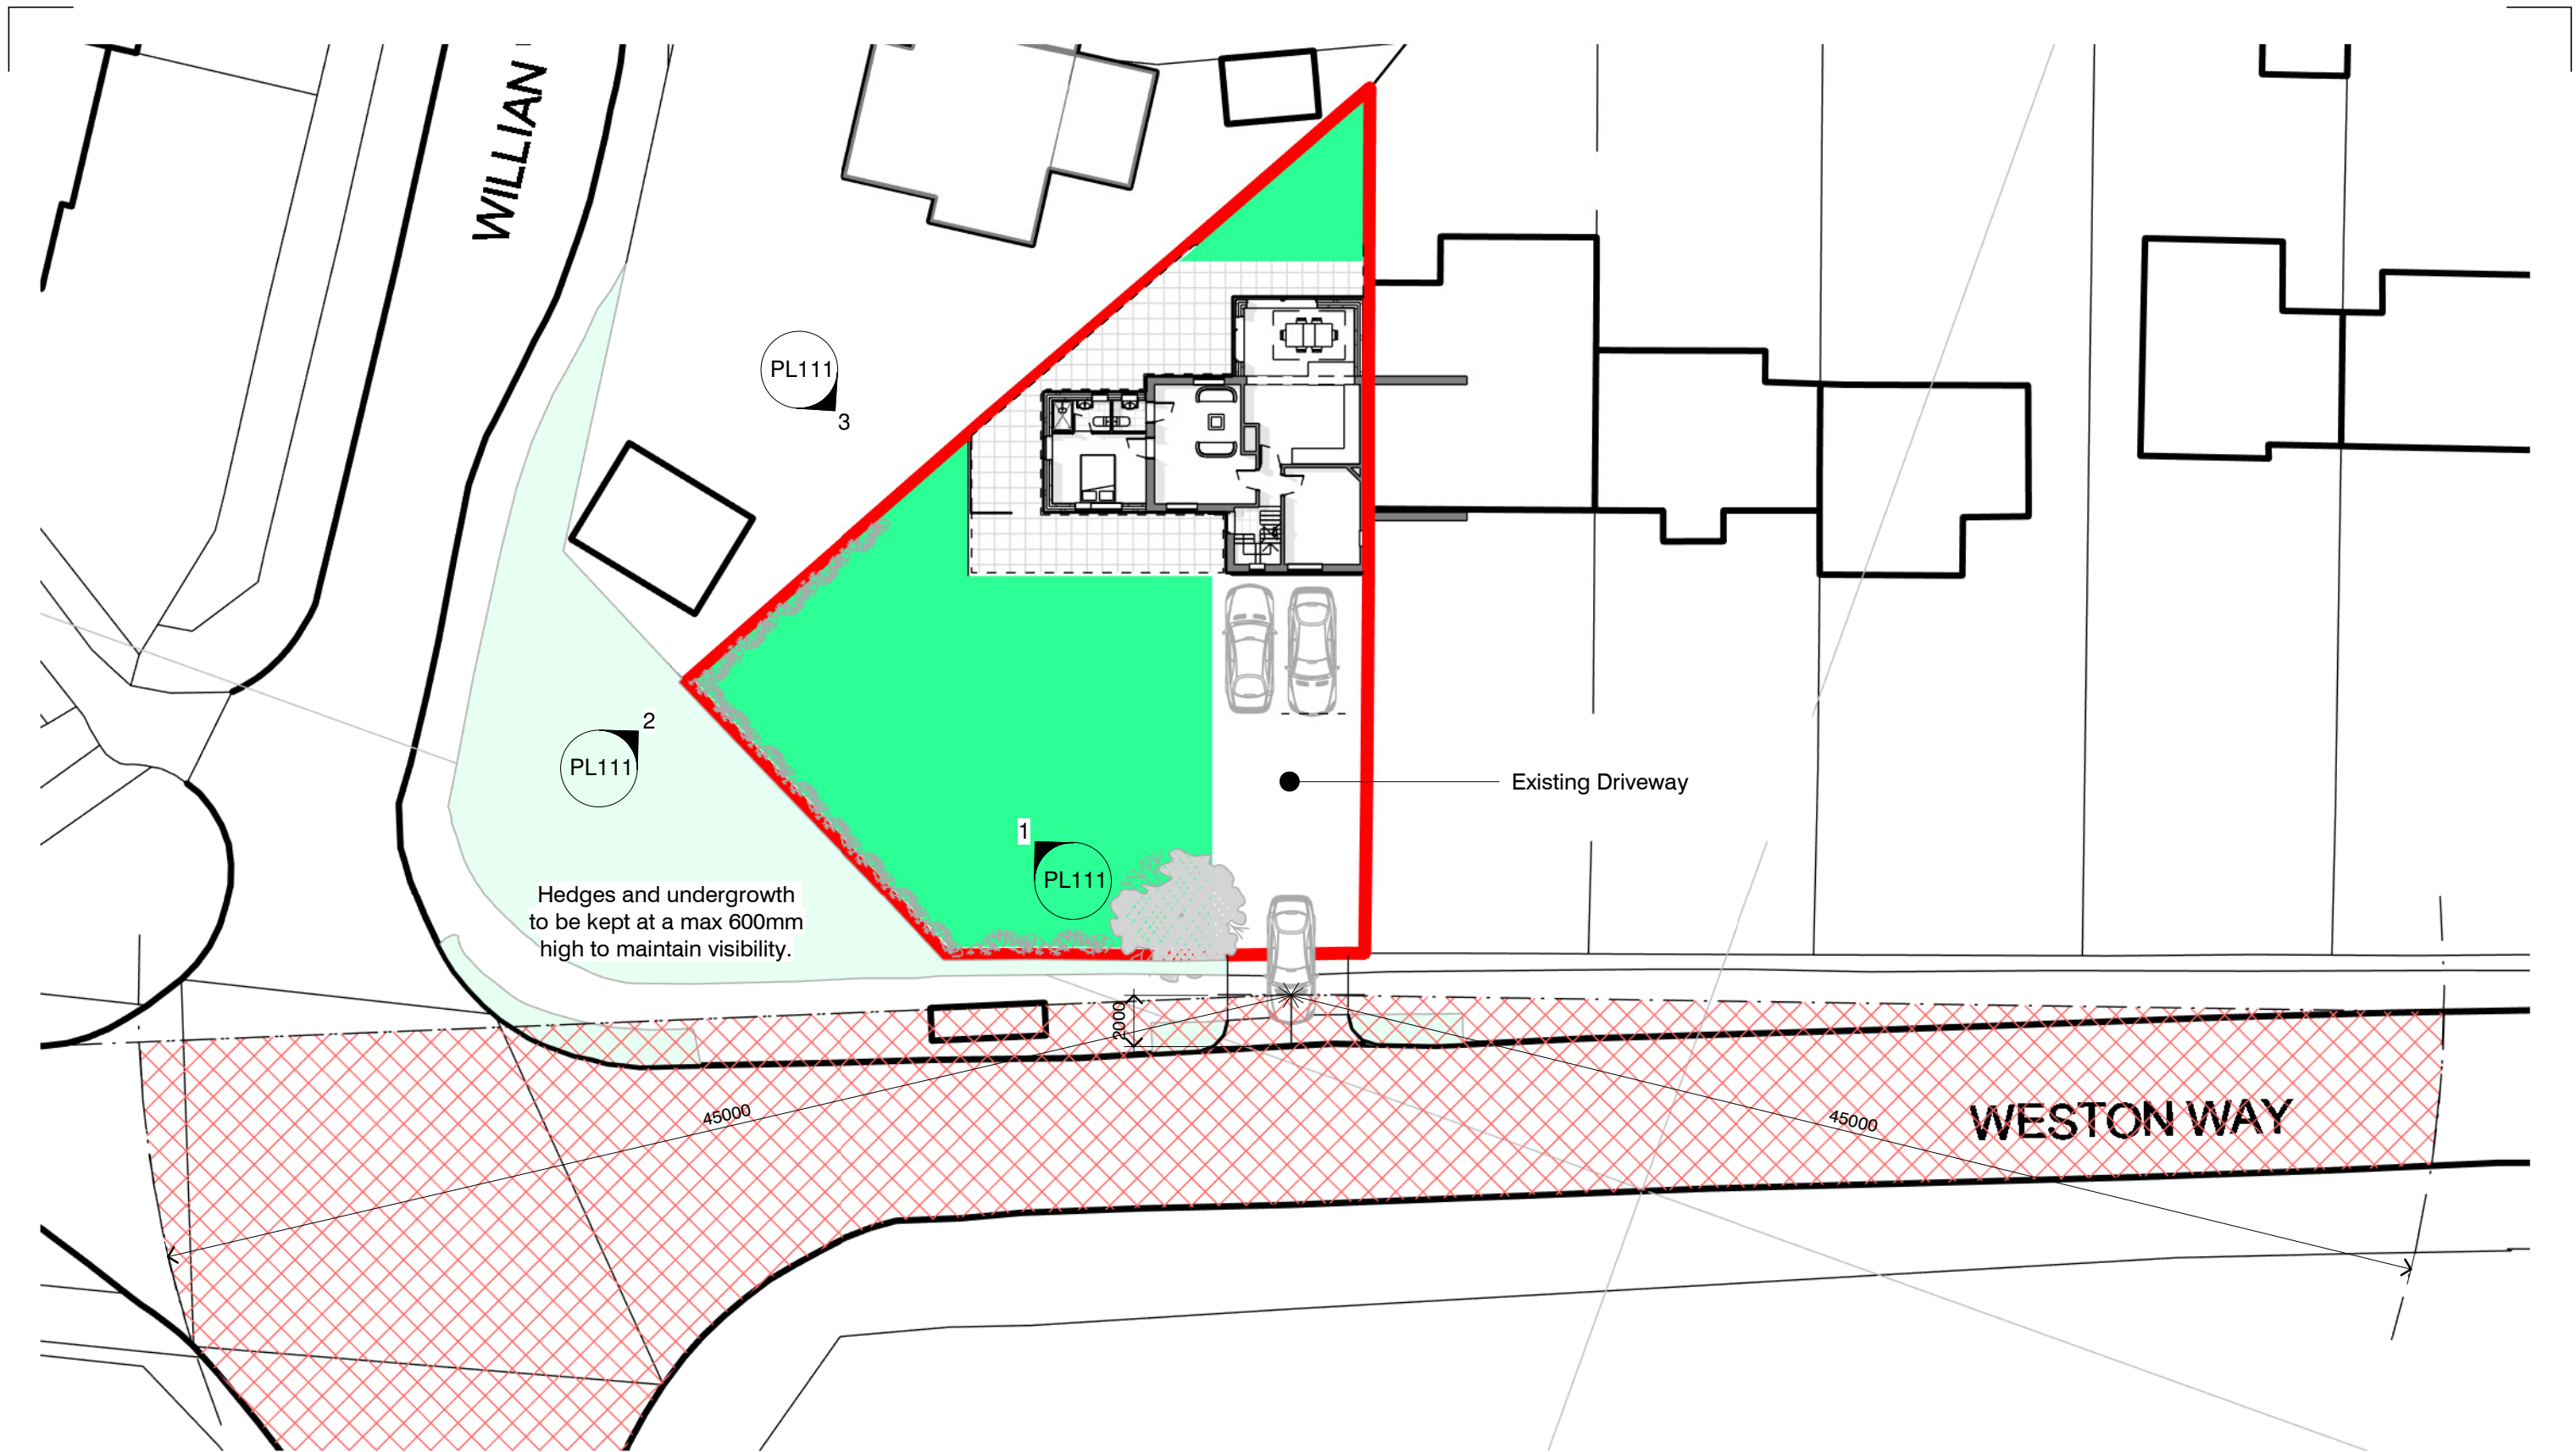

2 SITE - Proposed Site Plan
PL010
1 : 250 @A3

0 2.5 5 7.5 10m

Client:		Title:		Project number:		Drawing number:		Revision:		Revisions:		Date		 PicklePlanning		1 Sale Drive- Baldock-SG7 6NS 07843238113 pickleplanning@gmail.com www.pickleplanning.co.uk   	
Chris Hunt		Prop Site Plan		CH-2237		PL200		A		Rev - A		Description ISSUED FOR COMMENT REAR EXTENSION REDUCED					
Address:						Scale:		Drawn by:		Date:							
165 Weston Way, Baldock, SG7 6JG						1 : 250@A3		Author		01/17/23							
Sheet Size - A3		Status:		Plan													

The copyright of this drawing is vested with the author and must not be copied or reproduced without consent. Figures dimensions only to be taken from this drawing. All contractors must visit the site and be responsible for checking all existing conditions and notifying the author of any discrepancies prior to any manufacture or construction work. Note this drawing will only be to scale at stated sheet size.