


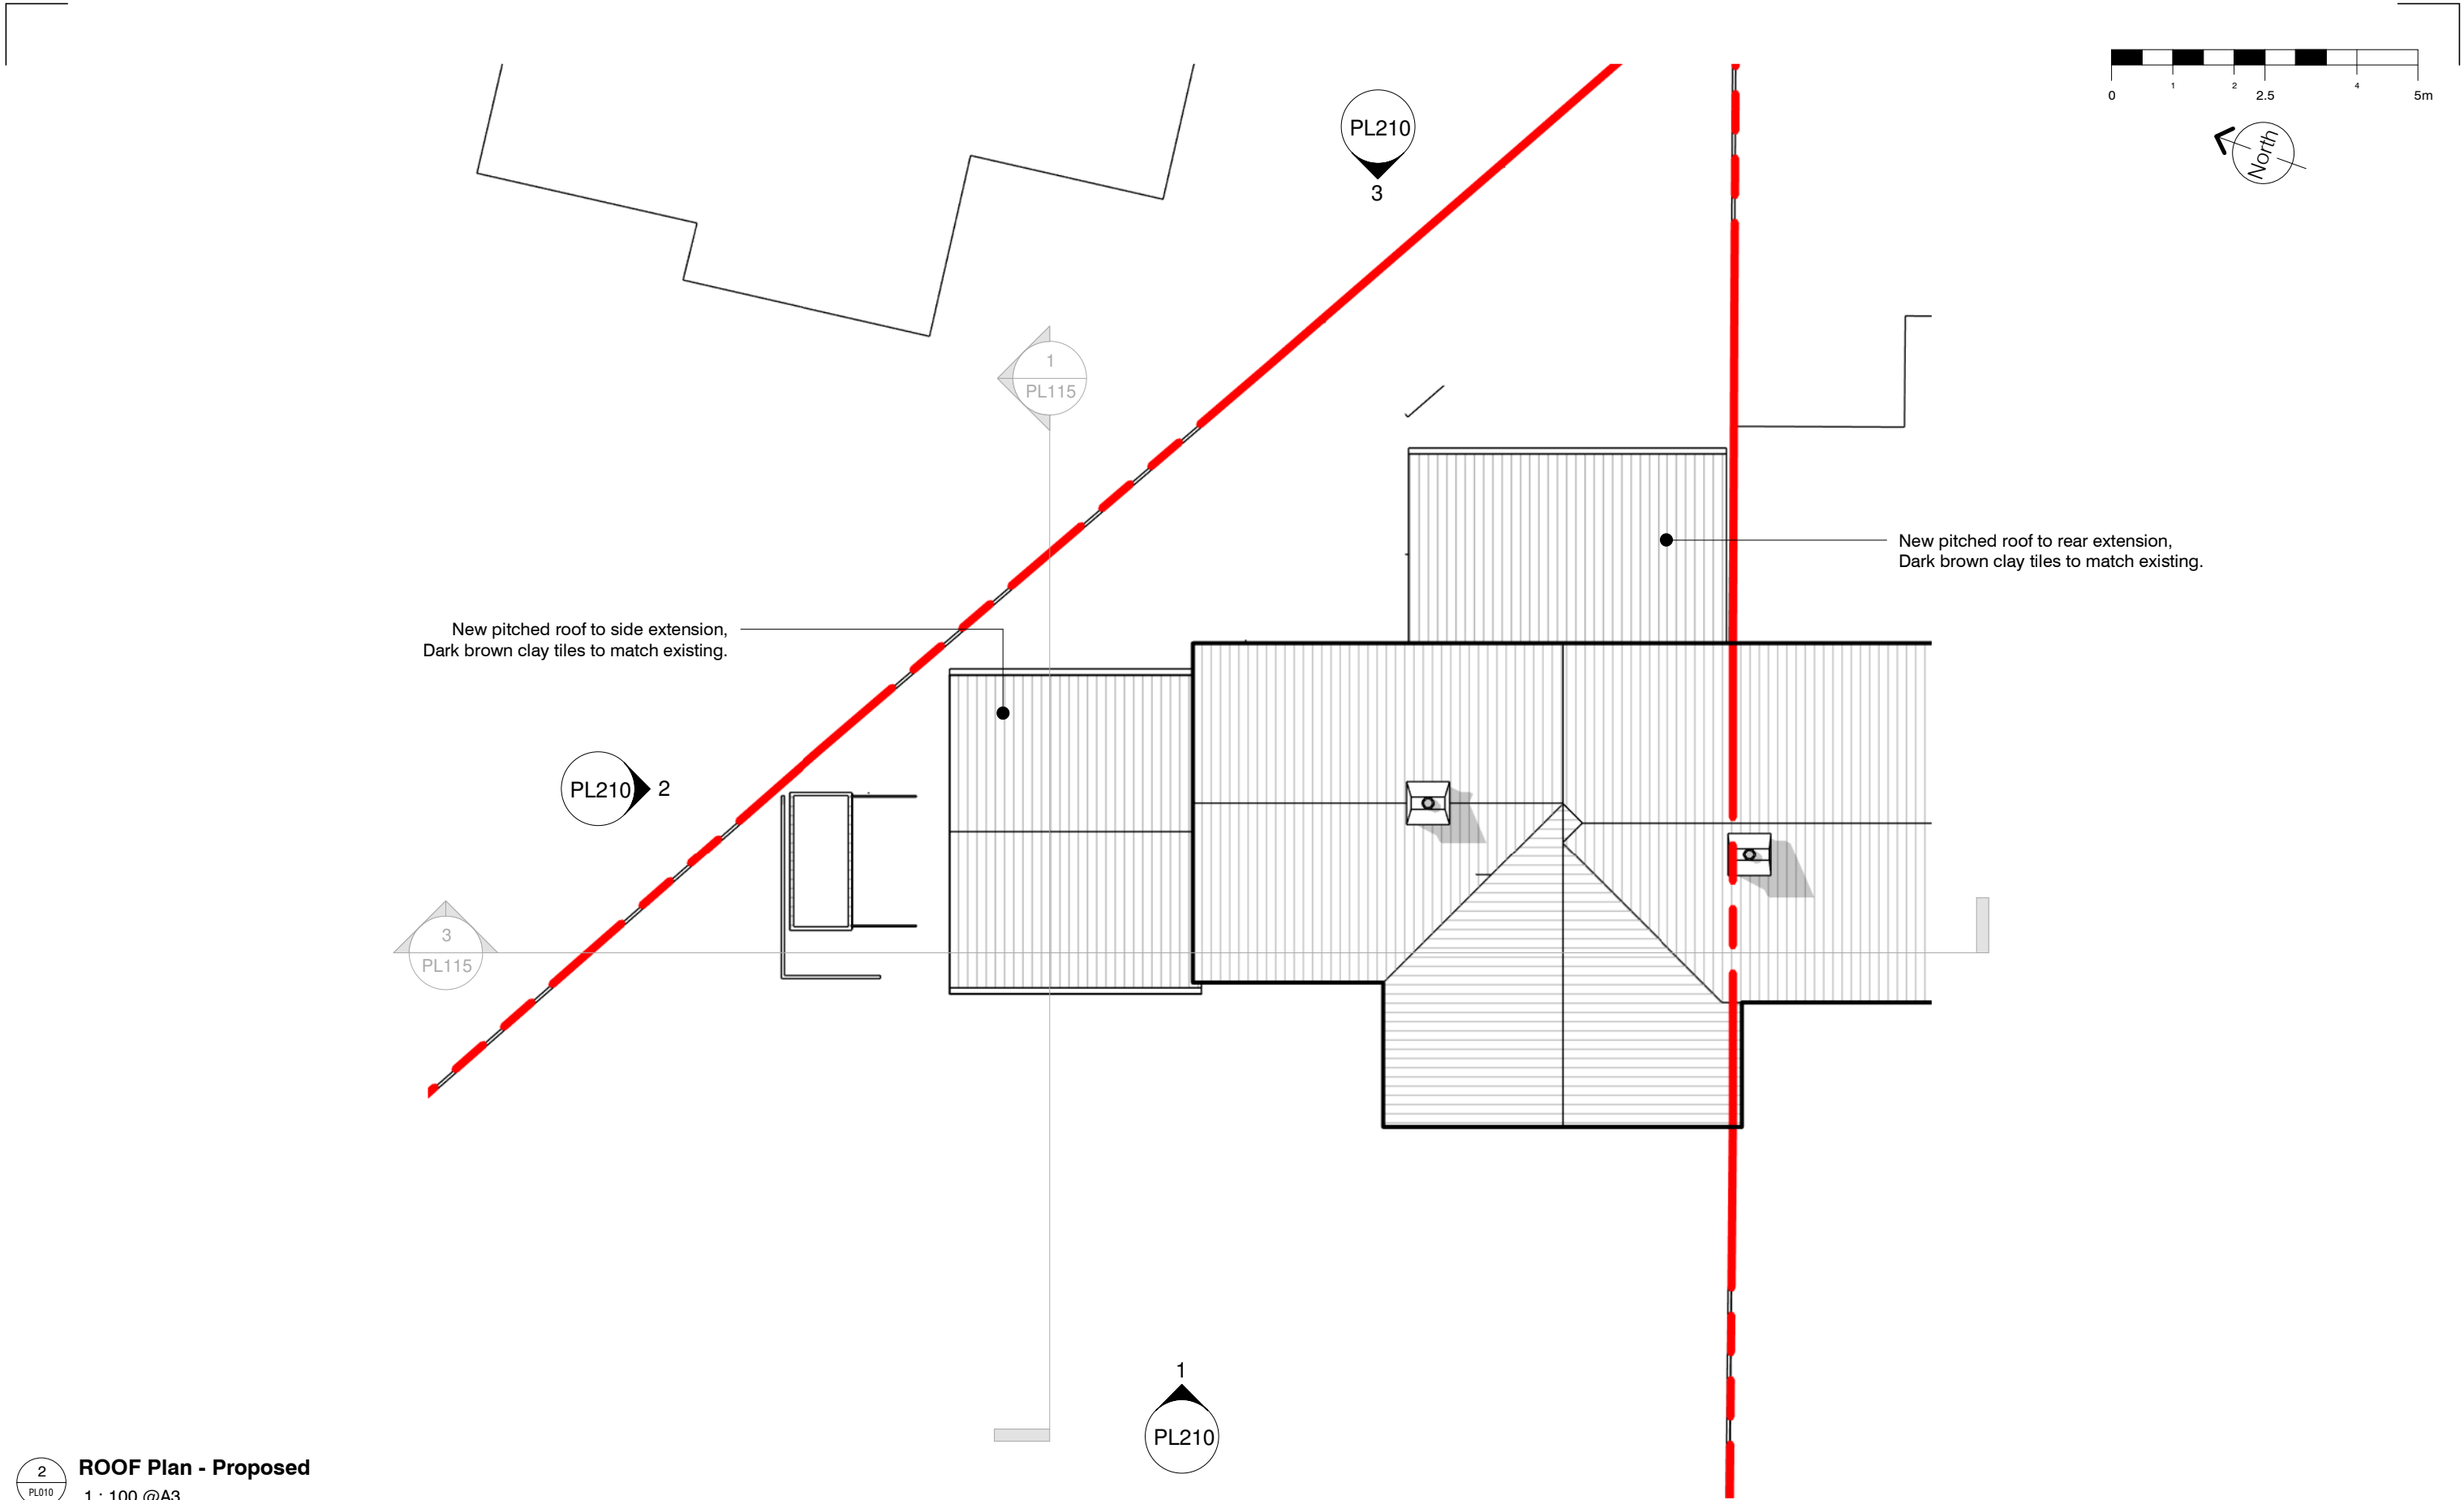

2
PL010

ROOF Plan - Proposed
1 : 100 @A3

Client: Chris Hunt		Title: Proposed Roof Plan		Project number: CH-2237		Drawing number: PL205		Revision: B		Revisions: <table><tr><th>Rev</th><th>Description</th><th>Date</th></tr><tr><td>A</td><td>ISSUED FOR COMMENT</td><td>01.07.24</td></tr><tr><td>B</td><td>LDC Application</td><td>09.04.25</td></tr><tr><td>B</td><td>REAR EXTENSION REDUCED</td><td>17.05.25</td></tr></table>			Rev	Description	Date	A	ISSUED FOR COMMENT	01.07.24	B	LDC Application	09.04.25	B	REAR EXTENSION REDUCED	17.05.25
Rev	Description	Date																						
A	ISSUED FOR COMMENT	01.07.24																						
B	LDC Application	09.04.25																						
B	REAR EXTENSION REDUCED	17.05.25																						
Address: 165 Weston Way, Baldock, SG7 6JG		Status: Plan		Scale: 1 : 100@A3		Drawn by: Author		Date: 01/19/23		 PicklePlanning  1 Sale Drive- Baldock-SG7 6NS 07843238113 pickleplanning@gmail.com www.pickleplanning.co.uk														
Sheet Size - A3				The copyright of this drawing is vested with the author and must not be copied or reproduced without consent. Figures and dimensions only to be taken from this drawing. All contractors must visit the site and be responsible for checking all existing conditions and notifying the author of any discrepancies prior to any manufacture or construction work. Note this drawing will only be to scale at listed sheet size.																				