



All dimensions to be checked on site.  
Figured dimensions to be read in preference to scaled.

Diazo Architects Limited accepts no responsibility for any unauthorised amendments to the drawing and does not permit unauthorised copying of the drawing.


This drawing is copyright and remains the property of Diazo Architects Limited unless otherwise agreed.

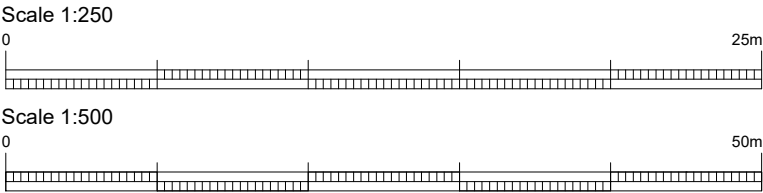


Notes

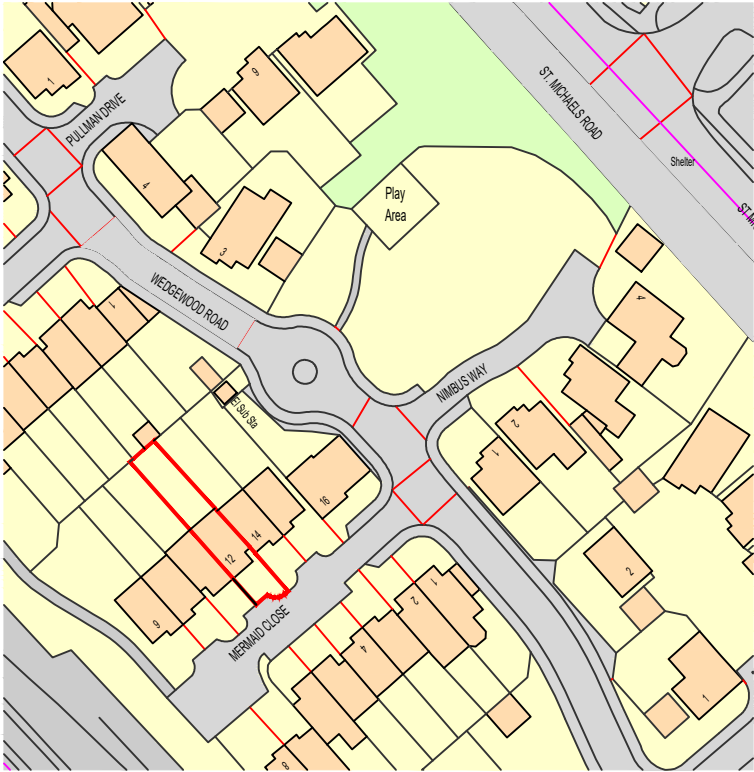

Site Plan - Scale 1 : 1250

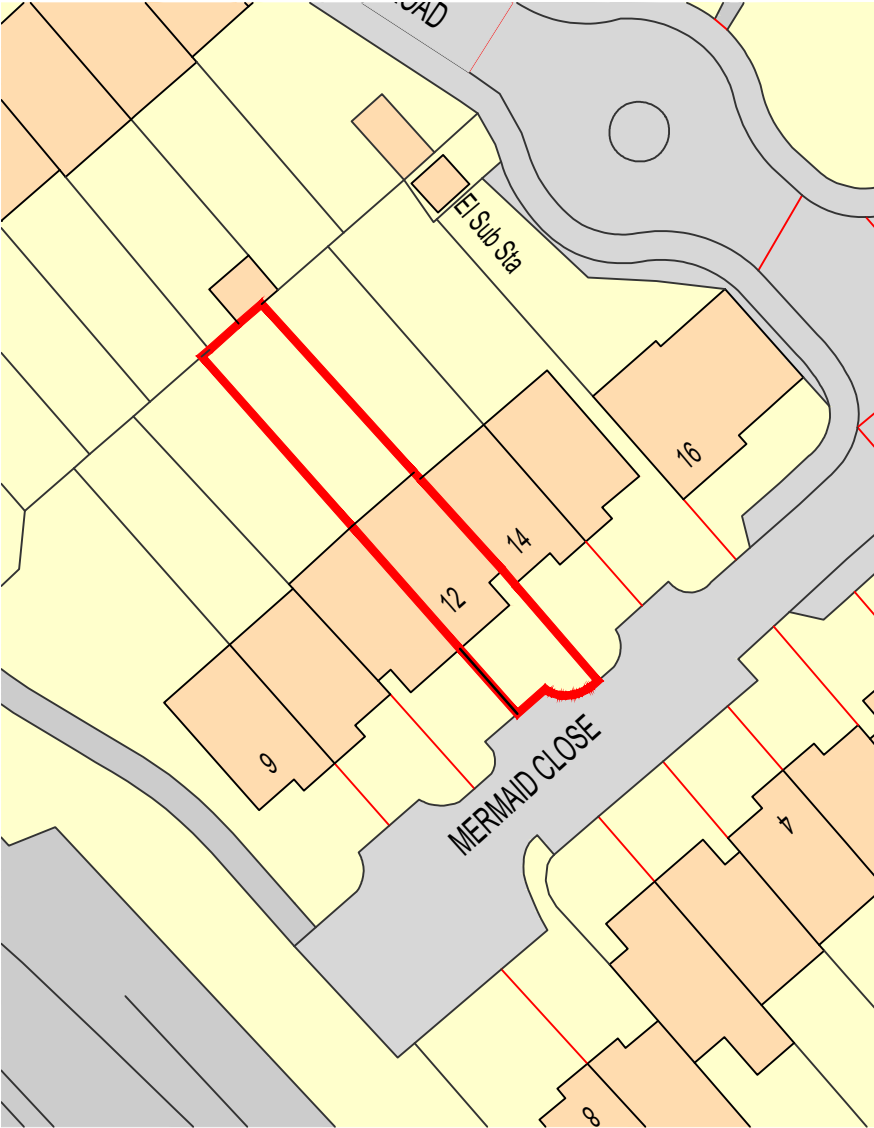

Existing Block Plan - Scale 1 : 500

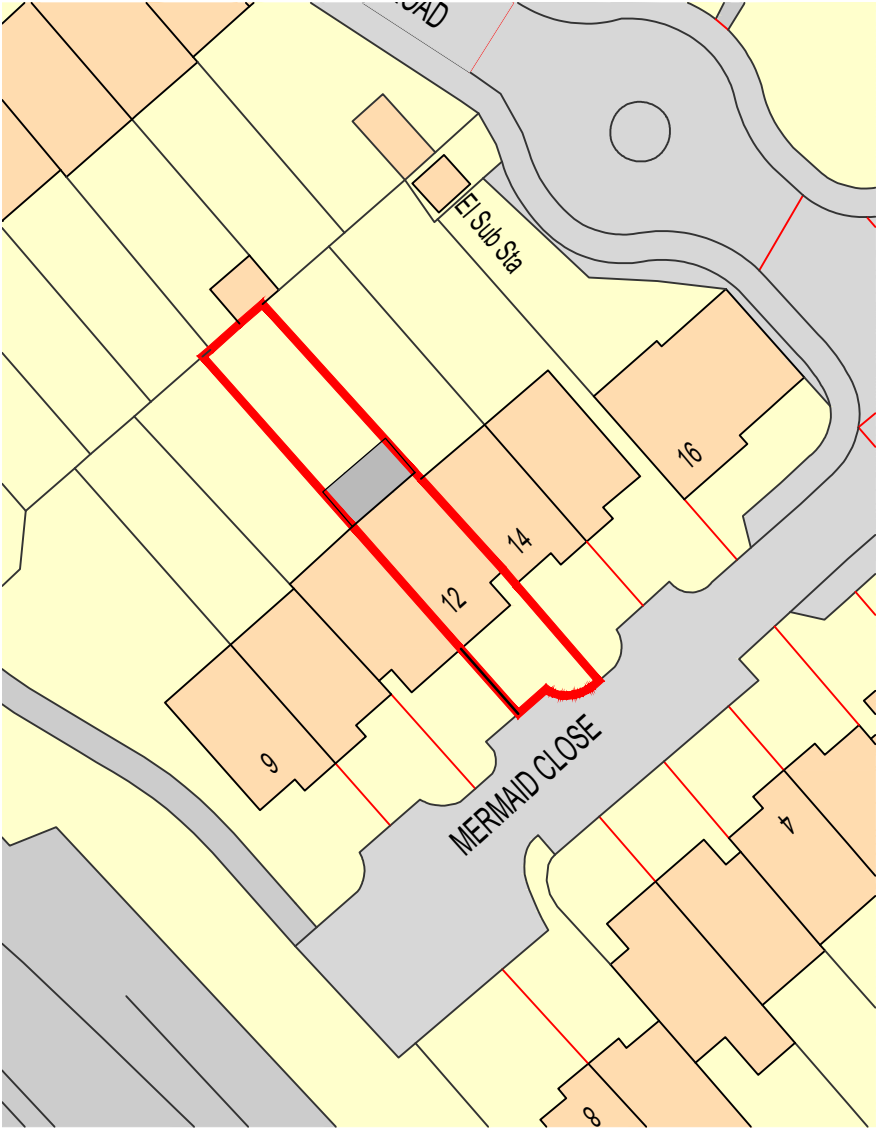

Proposed Block Plan - Scale 1 : 500

FOR PLANNING ONLY

| Revision |     |     |
|----------|-----|-----|
| Date     | Rev | Rev |
| -        | -   | -   |

NOTE: THESE DRAWINGS ARE SUBJECT TO BUILDING REGULATIONS APPROVAL AND THAT BUILDING CONTROL MAY ASK FOR AMENDMENTS AND THIS MAY HAVE AN EFFECT ON THE COST/PROGRAMME.

|   |                           |                        |                |              |                |
|---|---------------------------|------------------------|----------------|--------------|----------------|
| Client   | D Shergill                | Scale<br>1:1250/500@A3 | Drawn<br>PM    | Checked<br>- | Date<br>MAR-25 |
| Job title   | 12 Mermaid Close, Hitchin | Job number             | Drawing number |              | Rev            |
| Drawing title   | Site Plan & Block Plans   | 0304_128               | PL101          |              | -              |
| The Workshop, Upper Floors, 89 Bancroft, Hitchin, Hertfordshire, SG5 1NQ . T . 07770844110 . W. www.diazoarchitects.com |                           |                        |                |              |                |

