


Proposed materials:
Walls to be facing brickwork to match existing.
Roof to be felt flat roof with small mono-pitched roof to the front in concrete profiled tiles to match the main roof.
Windows and doors in white uPVC to match existing




Proposed front elevation

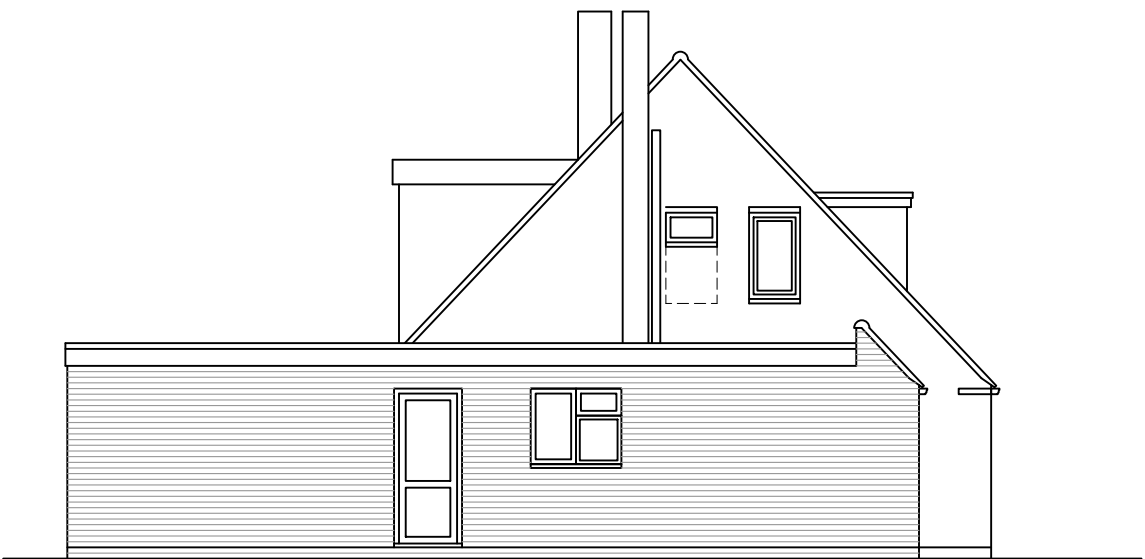


Proposed side elevation



Proposed rear elevation

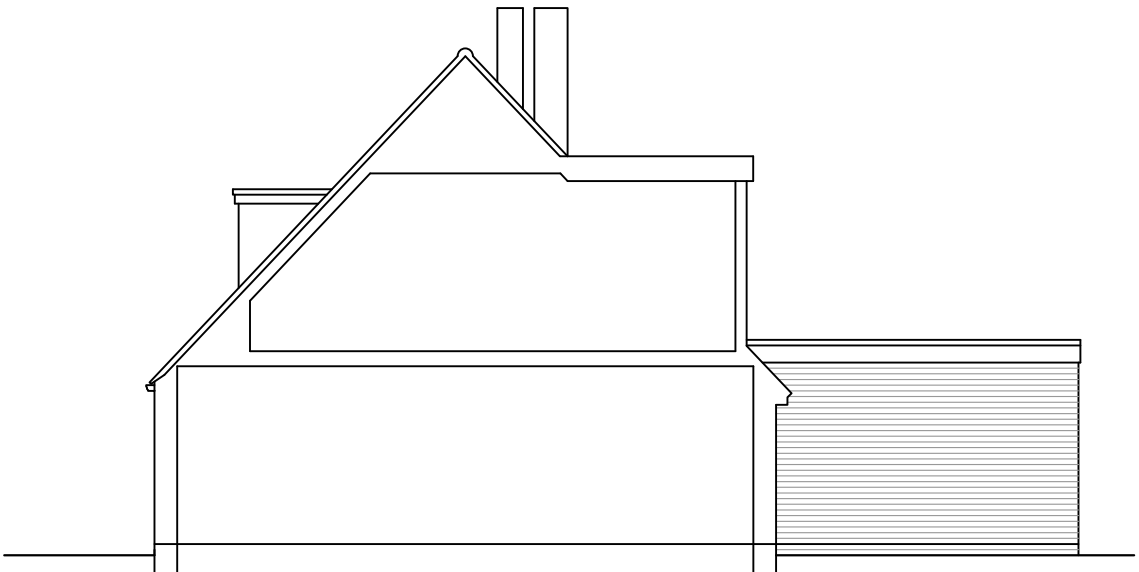

Proposed side elevation
(section through No82)

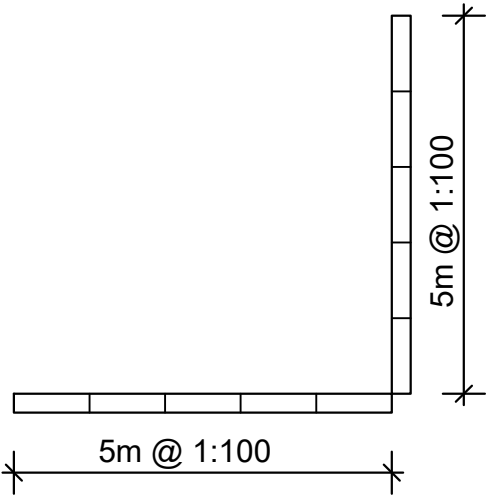

Rev.	Description.	Date.
------	--------------	-------

AT Design (Welwyn) Ltd Architectual Design Services 30c High Street, Welwyn, Herts AL6 9EQ Tel: 07931703297 - email: adamtrigg@hotmail.com		
---	--	--

Title; Proposed extension 84 Grovelands Avenue Hitchin Herts, SG4 0QZ Proposed elevations
--

Scale : 1:50 at A3 Date : May 2025	Drawn by: AT
---------------------------------------	--------------

Drg.No: AT1259-04
