





Existing front elevation

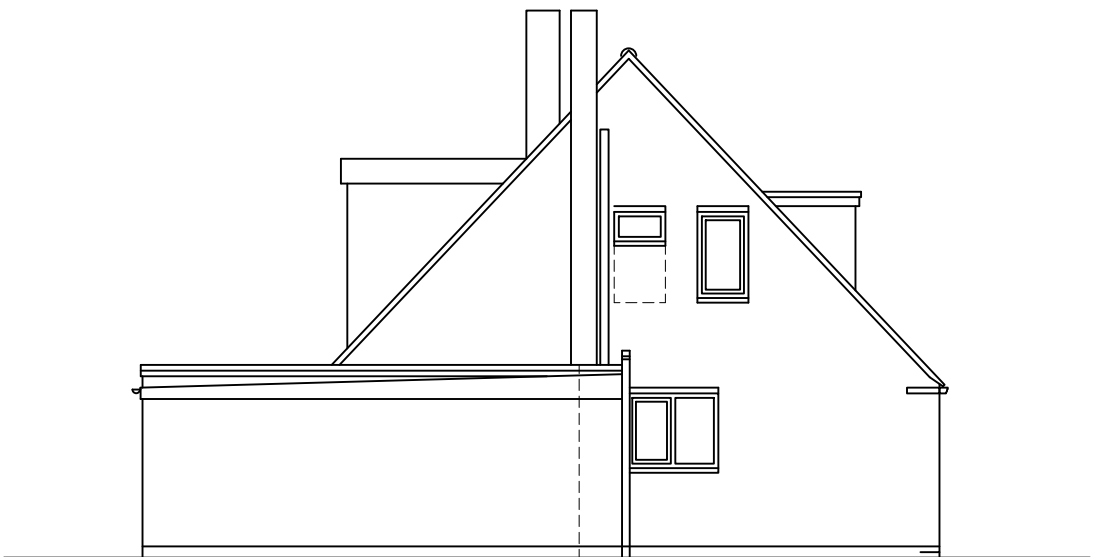


Existing side elevation



Existing rear elevation

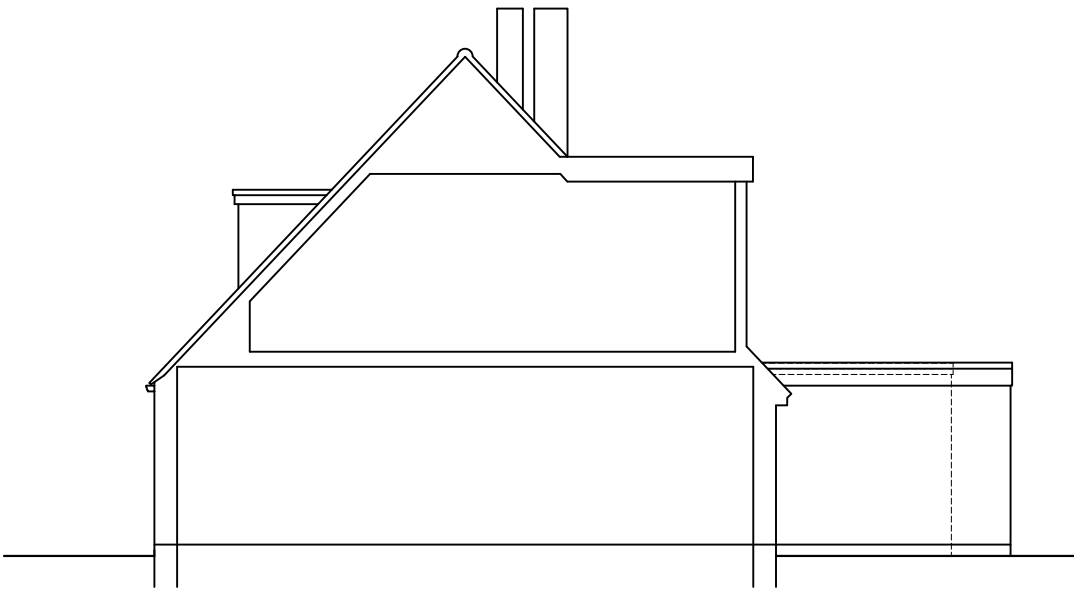

Existing side elevation
(section through No82)

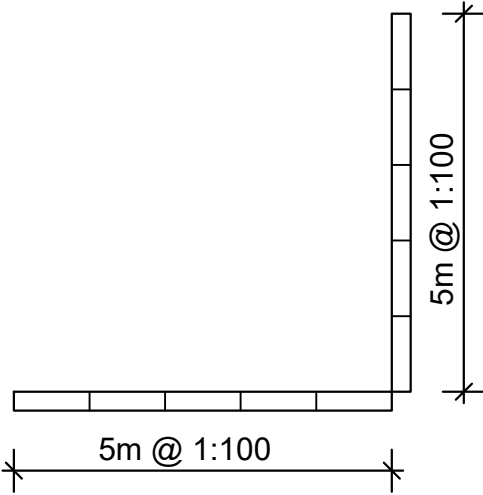

Rev.	Description.	Date.
------	--------------	-------

AT Design (Welwyn) Ltd Architectual Design Services 30c High Street, Welwyn, Herts AL6 9EQ Tel: 07931703297 - email: adamtrigg@hotmail.com		
---	--	--

Title; Proposed extension 84 Grovelands Avenue Hitchin Herts, SG4 0QZ Existing elevations
--

Scale : 1:50 at A3 Date : May 2025	Drawn by: AT
---------------------------------------	--------------

Drg.No: AT1259-03
