
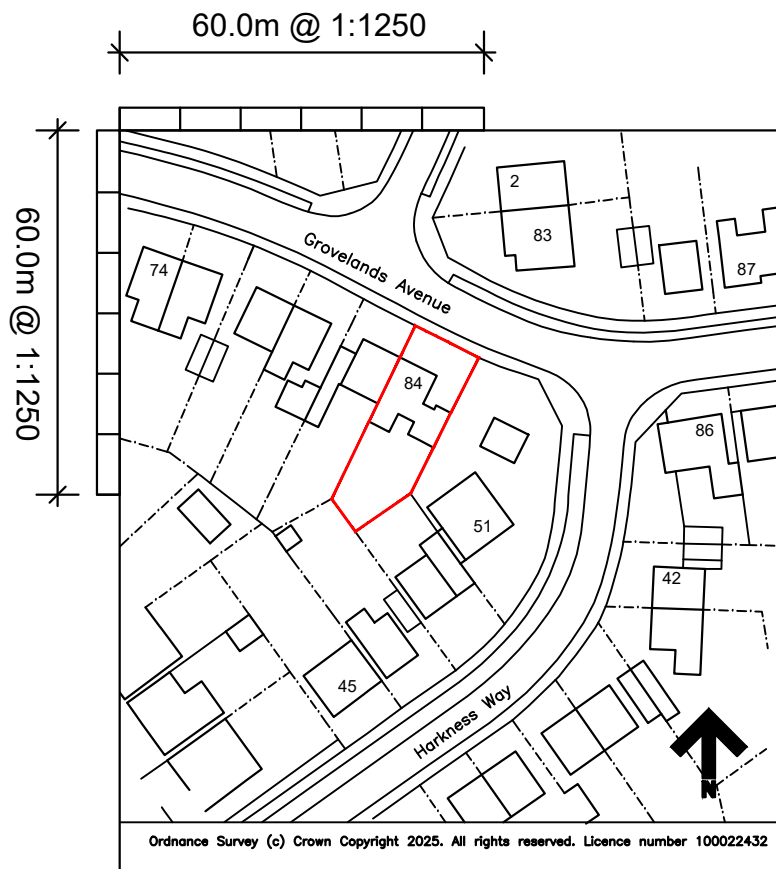


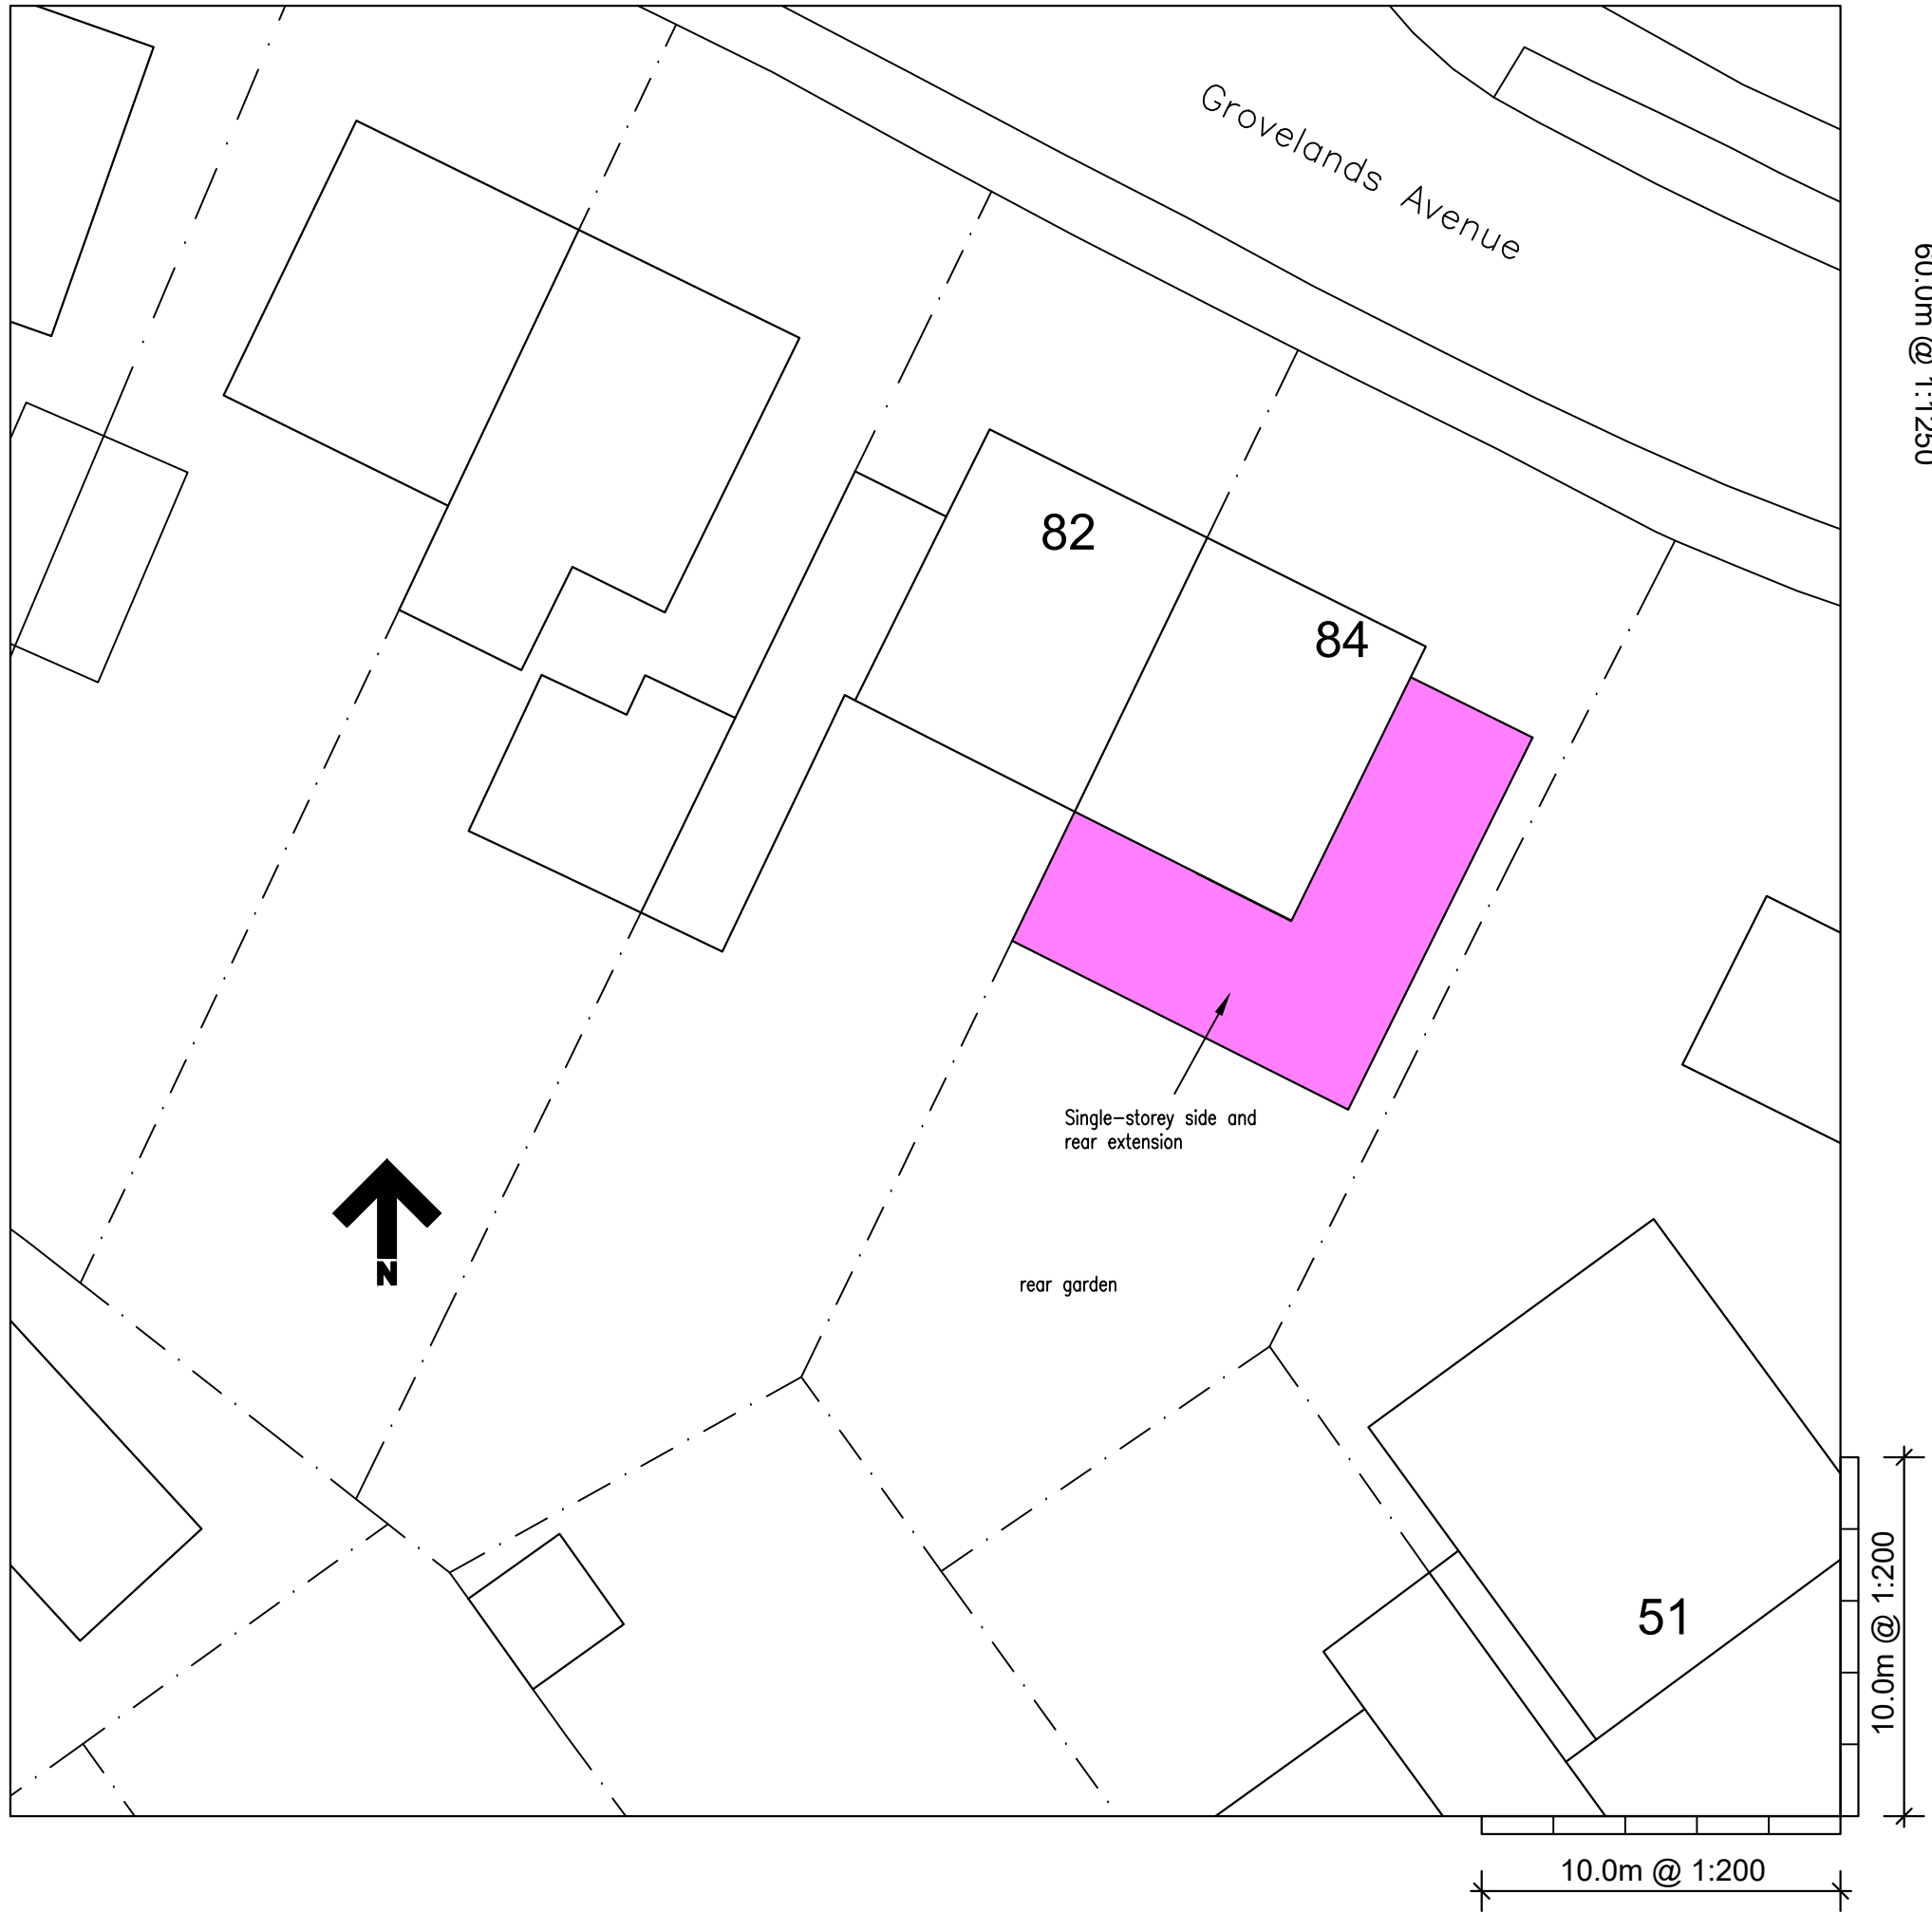

Site Location Plan 1:1250

Rev.	Description.	Date.
AT Design (Welwyn) Ltd Architectual Design Services 30c High Street, Welwyn, Herts AL6 9EQ Tel: 07931703297 - email: adamtrigg@hotmail.com		
Title; Proposed extension 84 Grovelands Avenue Hitchin Herts, SG4 0QZ Site plan and location plan		
Scale : 1:200 at A3 Date : May 2025		Drawn by: AT
Drg.No: AT1259-01		