


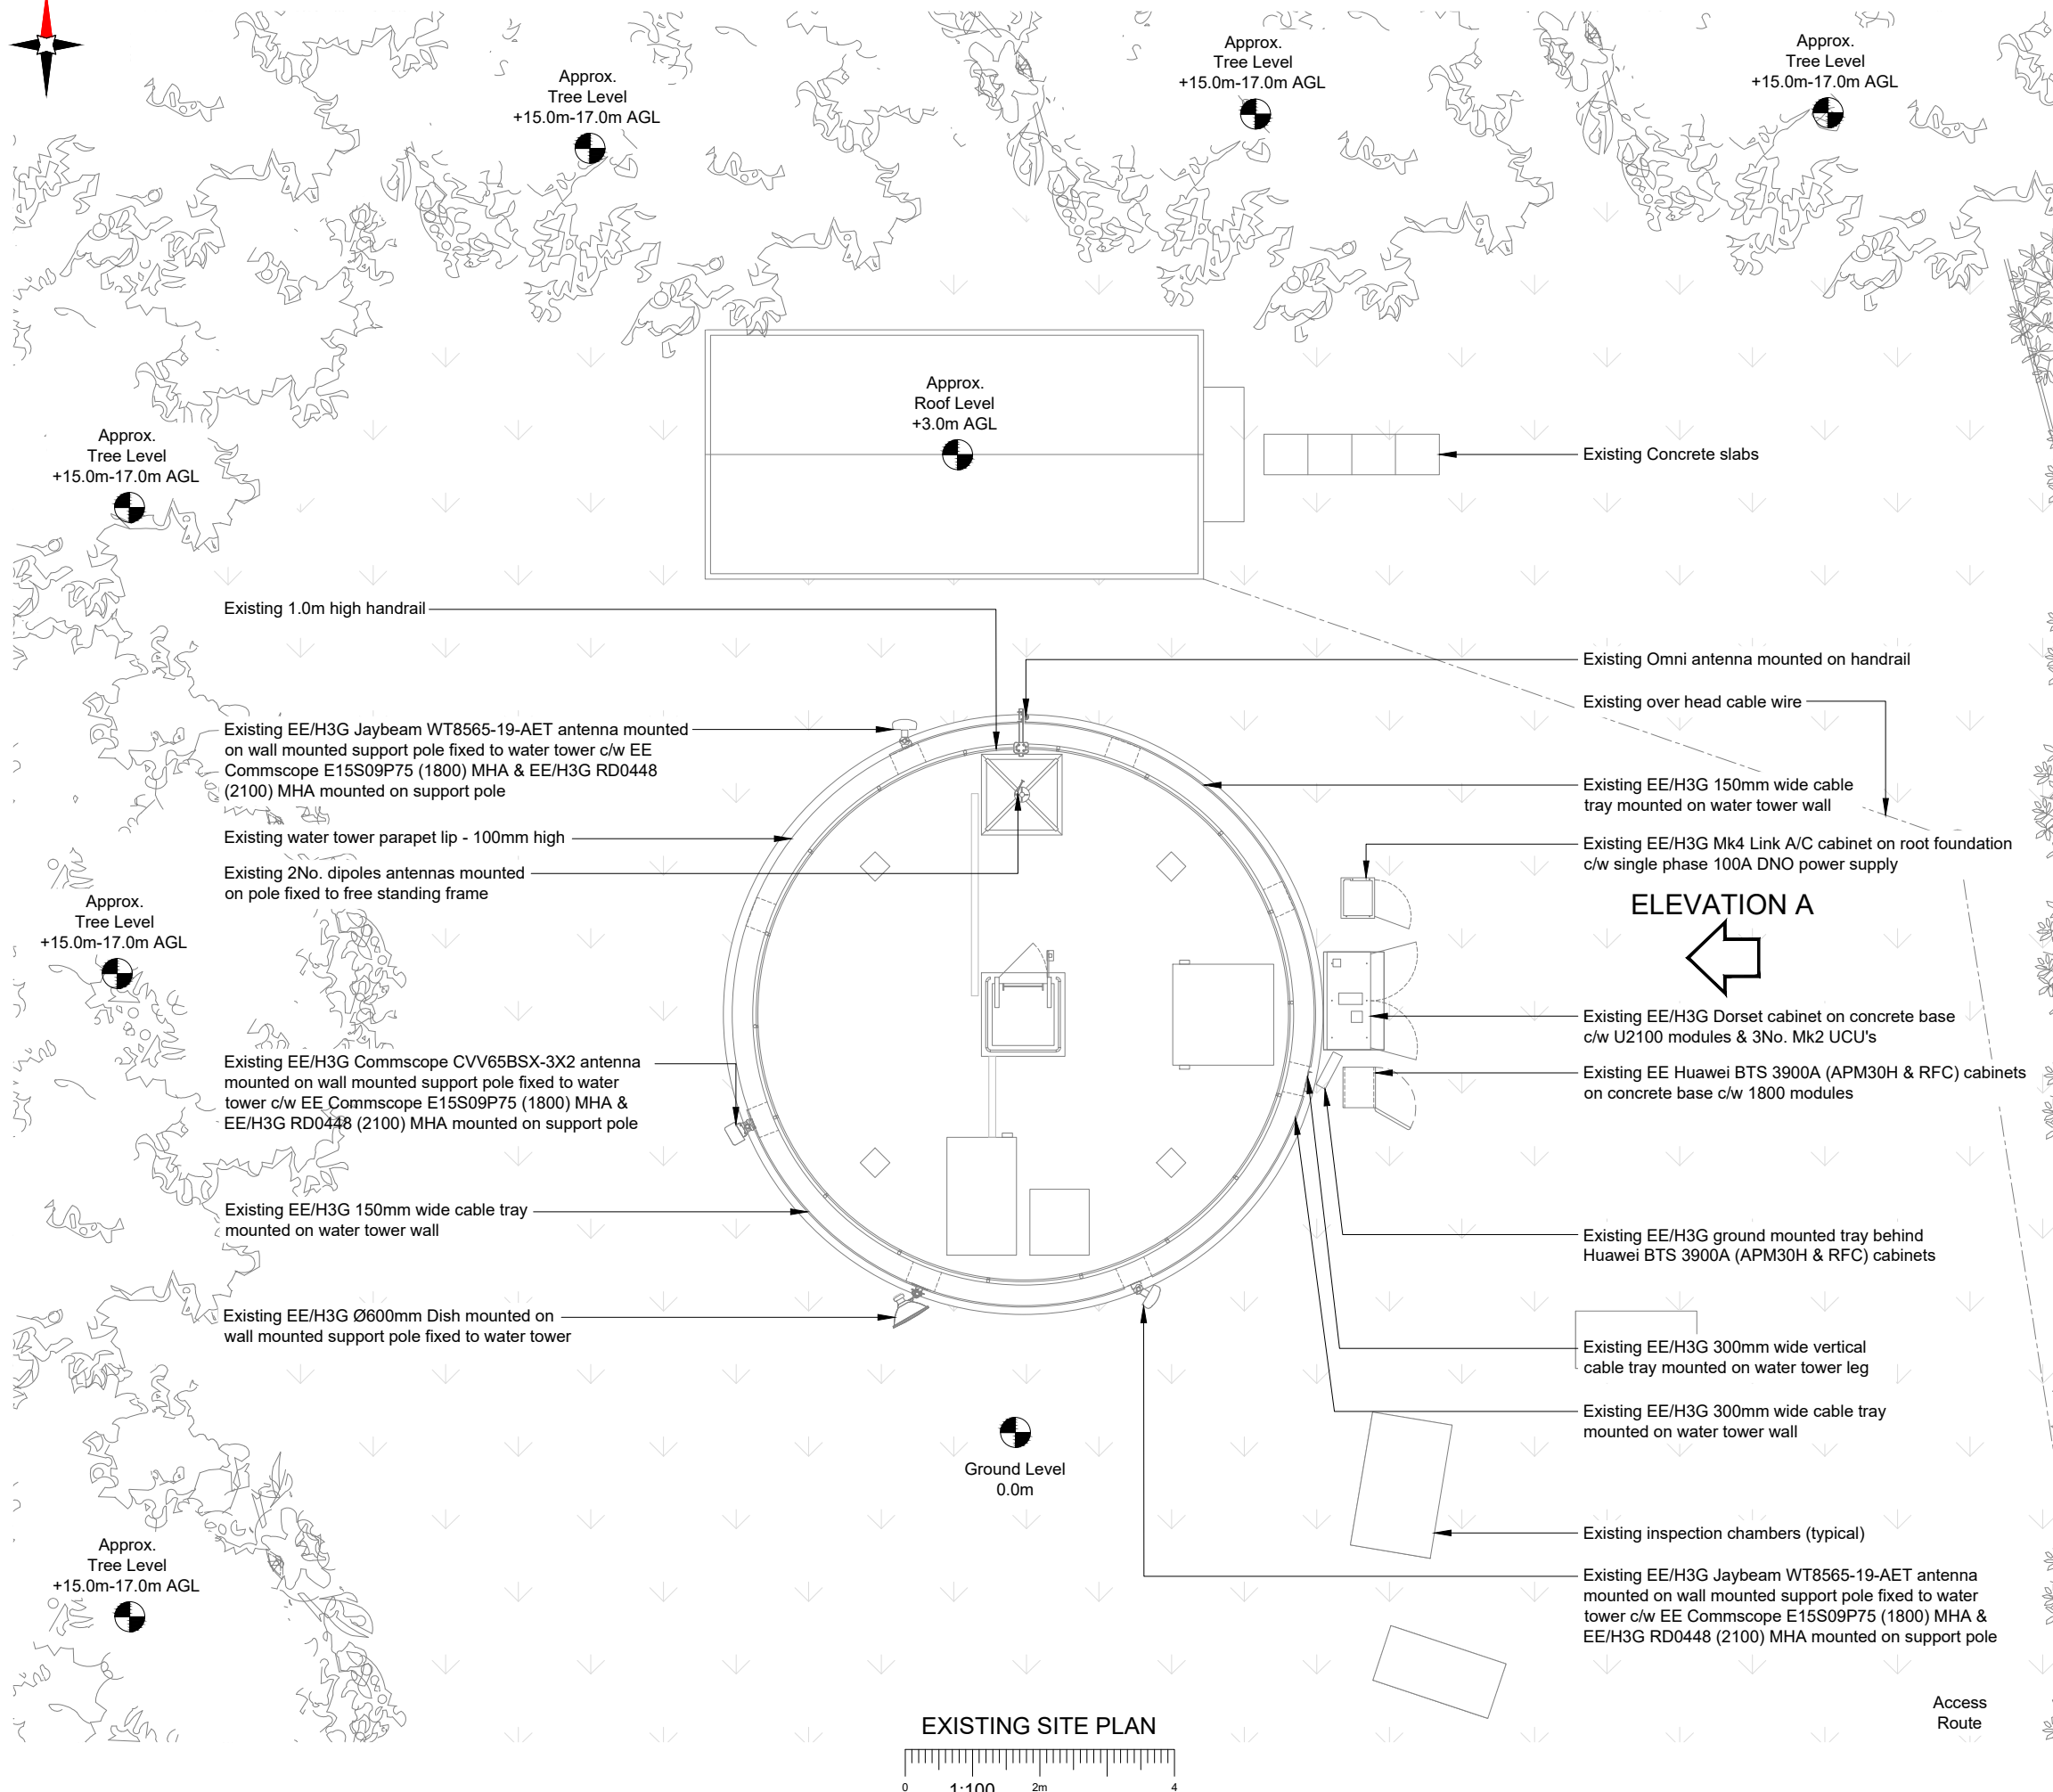

NOTES:

1. ALL DIMENSIONS IN MM UNLESS OTHERWISE NOTED.

Master: M002	MBNL / EE / H3G.	Project: Vendor Swap	Purpose of Issue: Detailed Design	Issue: A1
Date: 19/03/2025	Revision / Upgrade Description: First Issue: Detailed Design			
Drawn: Chaitra U				
Checked: Deepak				
Approved: M.Ashworth				
Master: M001	MBNL / EE / H3G.	Project: Vendor Swap	Purpose of Issue: Planning	Issue: A
Date: 15/01/2025	Revision / Upgrade Description: First Issue: Planning			
Drawn: Hussain Masthan				
Checked: Deepak				
Approved: M.Ashworth				



EE Limited
1 Braham Street
London
United Kingdom
E1 8EE



Site Name: CODICOTE WATER TOWER

Site ID: 1206014

Address: TOWER ROAD
CODICOTE
HITCHIN
HERTFORDSHIRE
SG4 8XH

Title: 100 EXISTING SITE PLAN

Project: **VENDOR SWAP**

Purpose of Issue:	DETAILED DESIGN
-------------------	-----------------

EE Cell ID: 16939	MBNL Cell ID: NHE068	3UK Cell ID: SG0387
-----------------------------	--------------------------------	-------------------------------

Master Drawing No:	Issue:
1206014 NHE068 16939 SG0387 M002	A1