



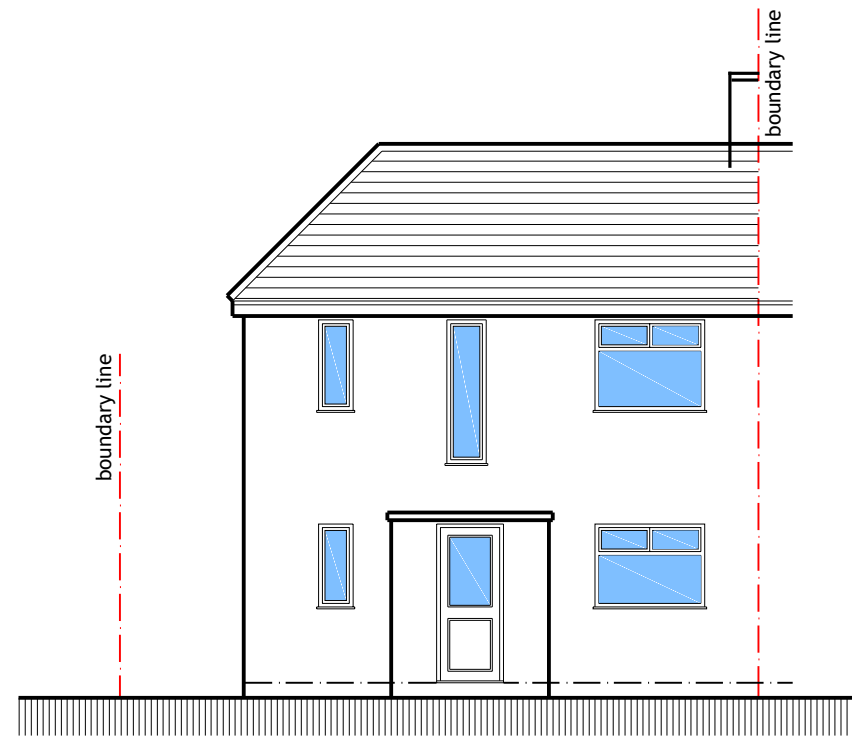


existing front elevation

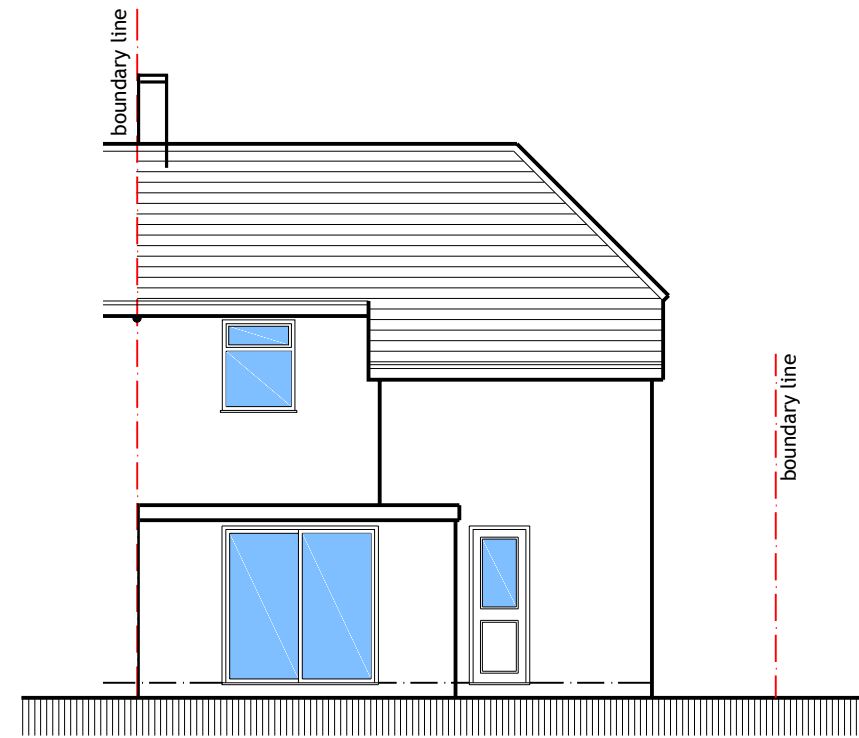


existing rear elevation



existing side elevation

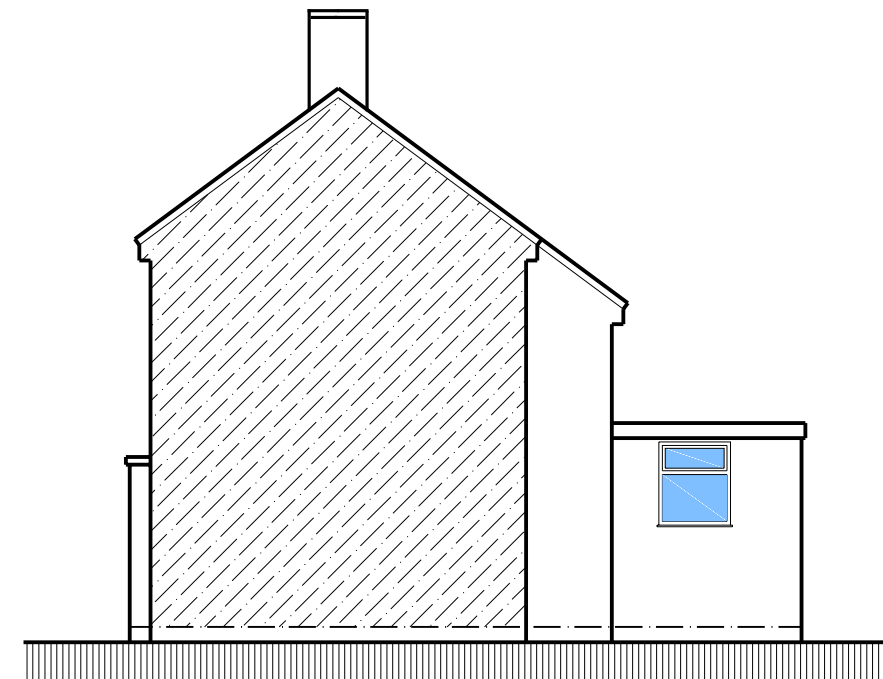

existing side elevation

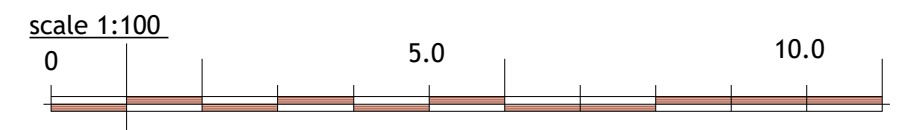

TITLE: EXISTING ELEVATIONS ADDRESS: 28 COMMON RISE, HITCHIN ,SG4 0HN

PROJECT: TWO STOREY REAR EXTENSION	
DATE 09/12/2025	DWG NO. 28CMN/10
DRAWN BY	SCALE 1:100

A3
