

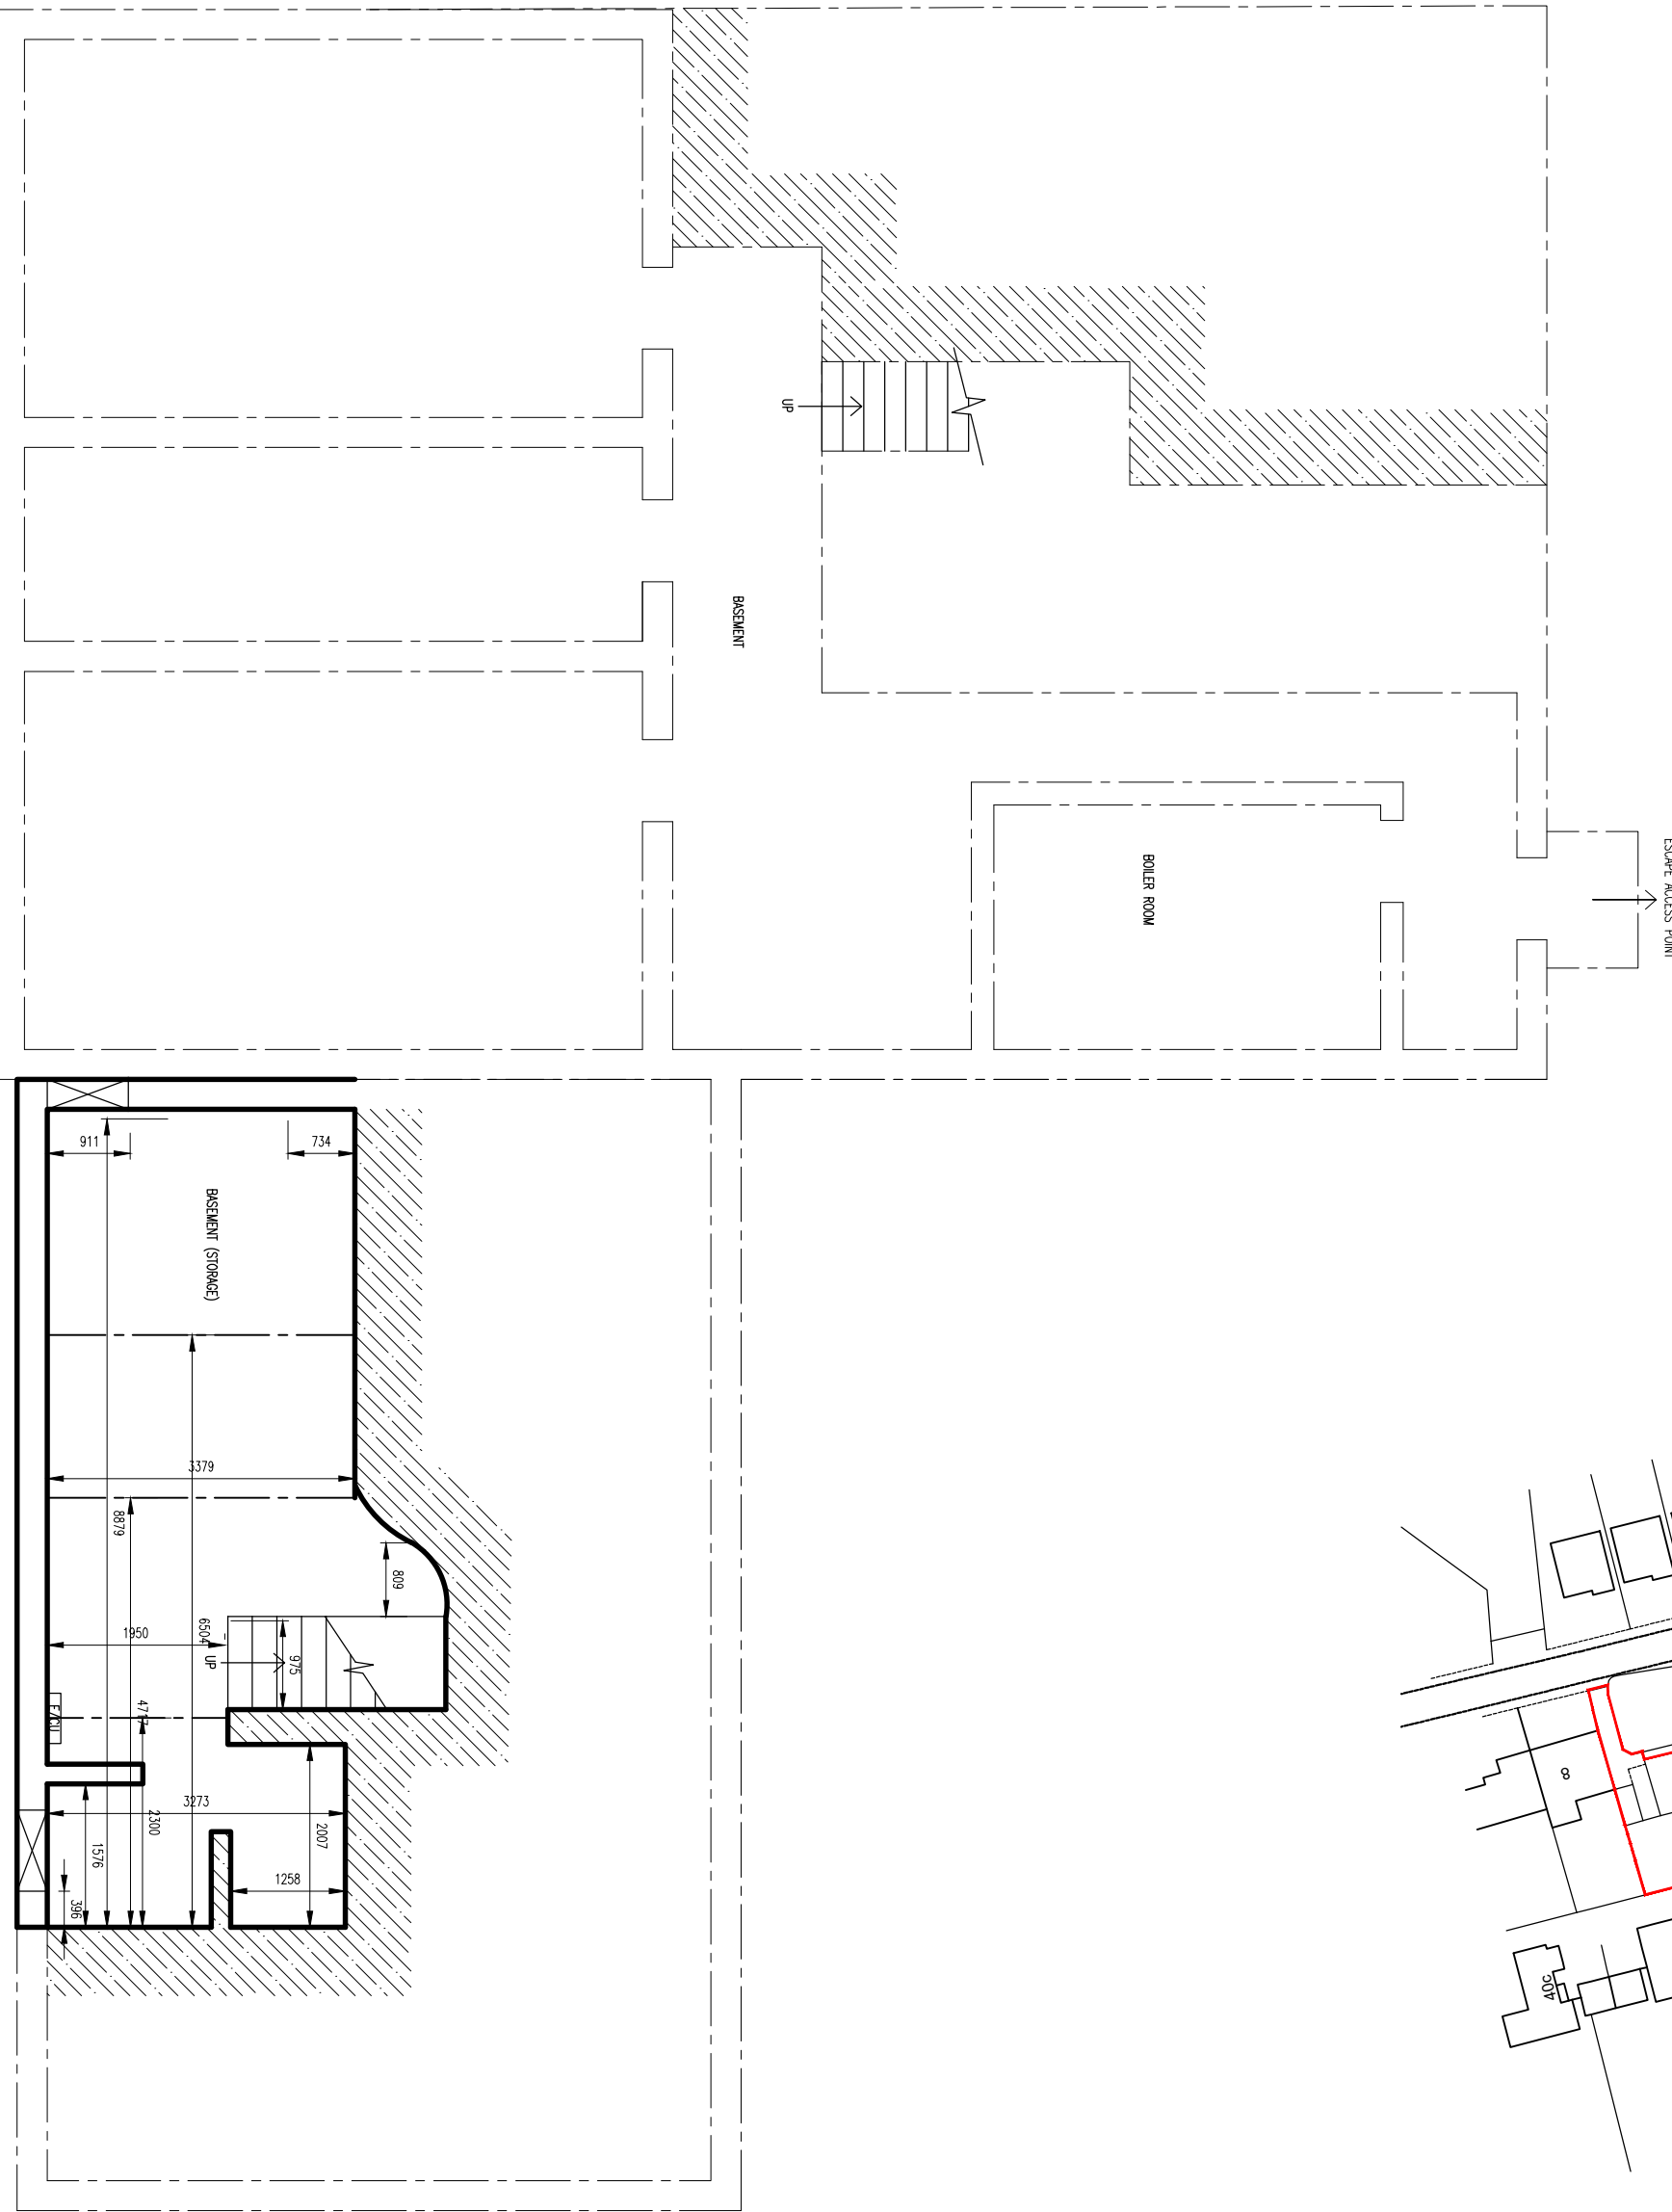


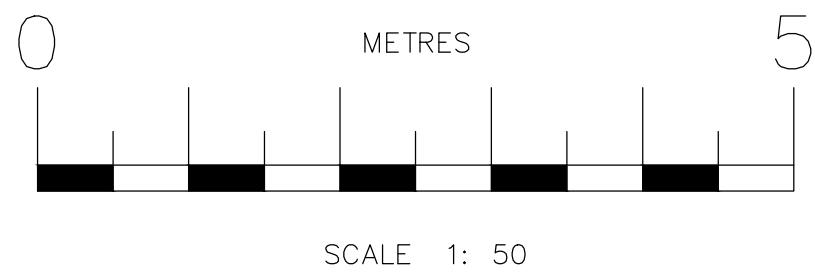


EXISTING BASEMENT PLAN- 1:50

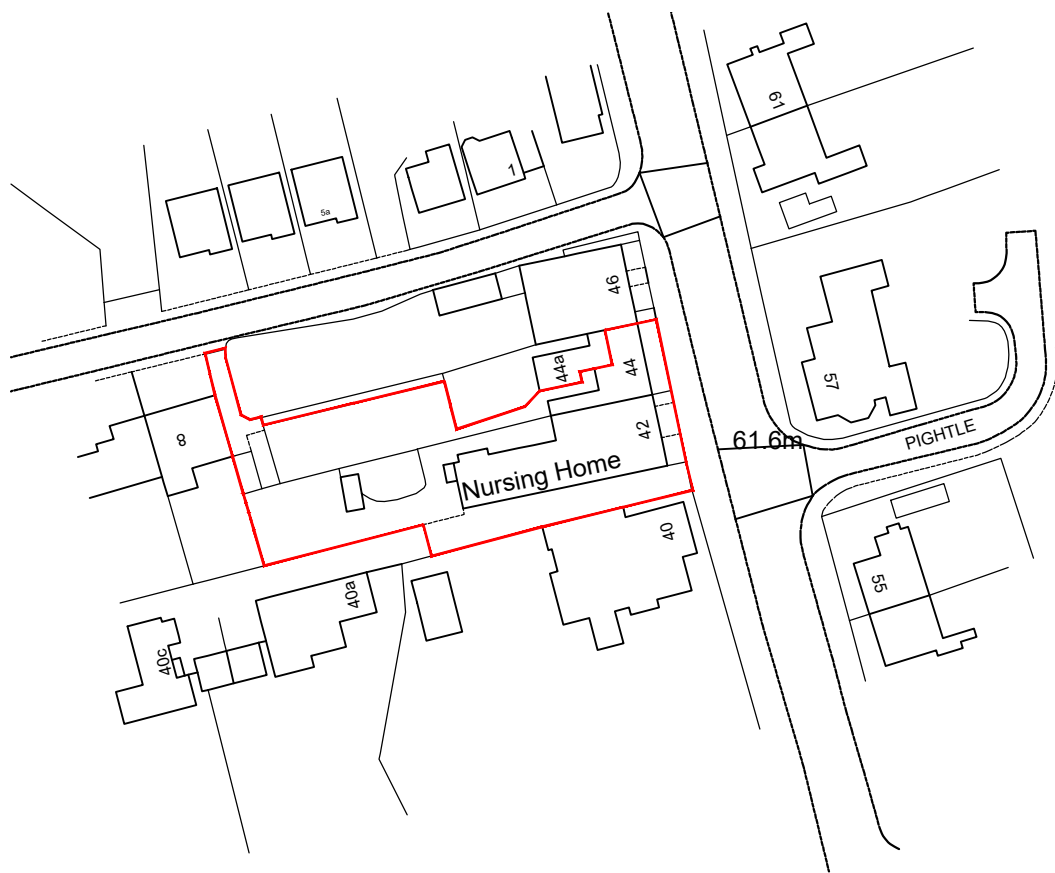


Ordnance Survey (c) Crown Copyright 2025. All rights reserved. Licence number 100022432


LOCATION PLAN 1:1250

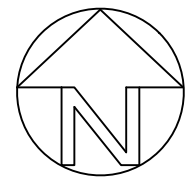

METRES
0 1 2 3 4 5
SCALE 1:1250

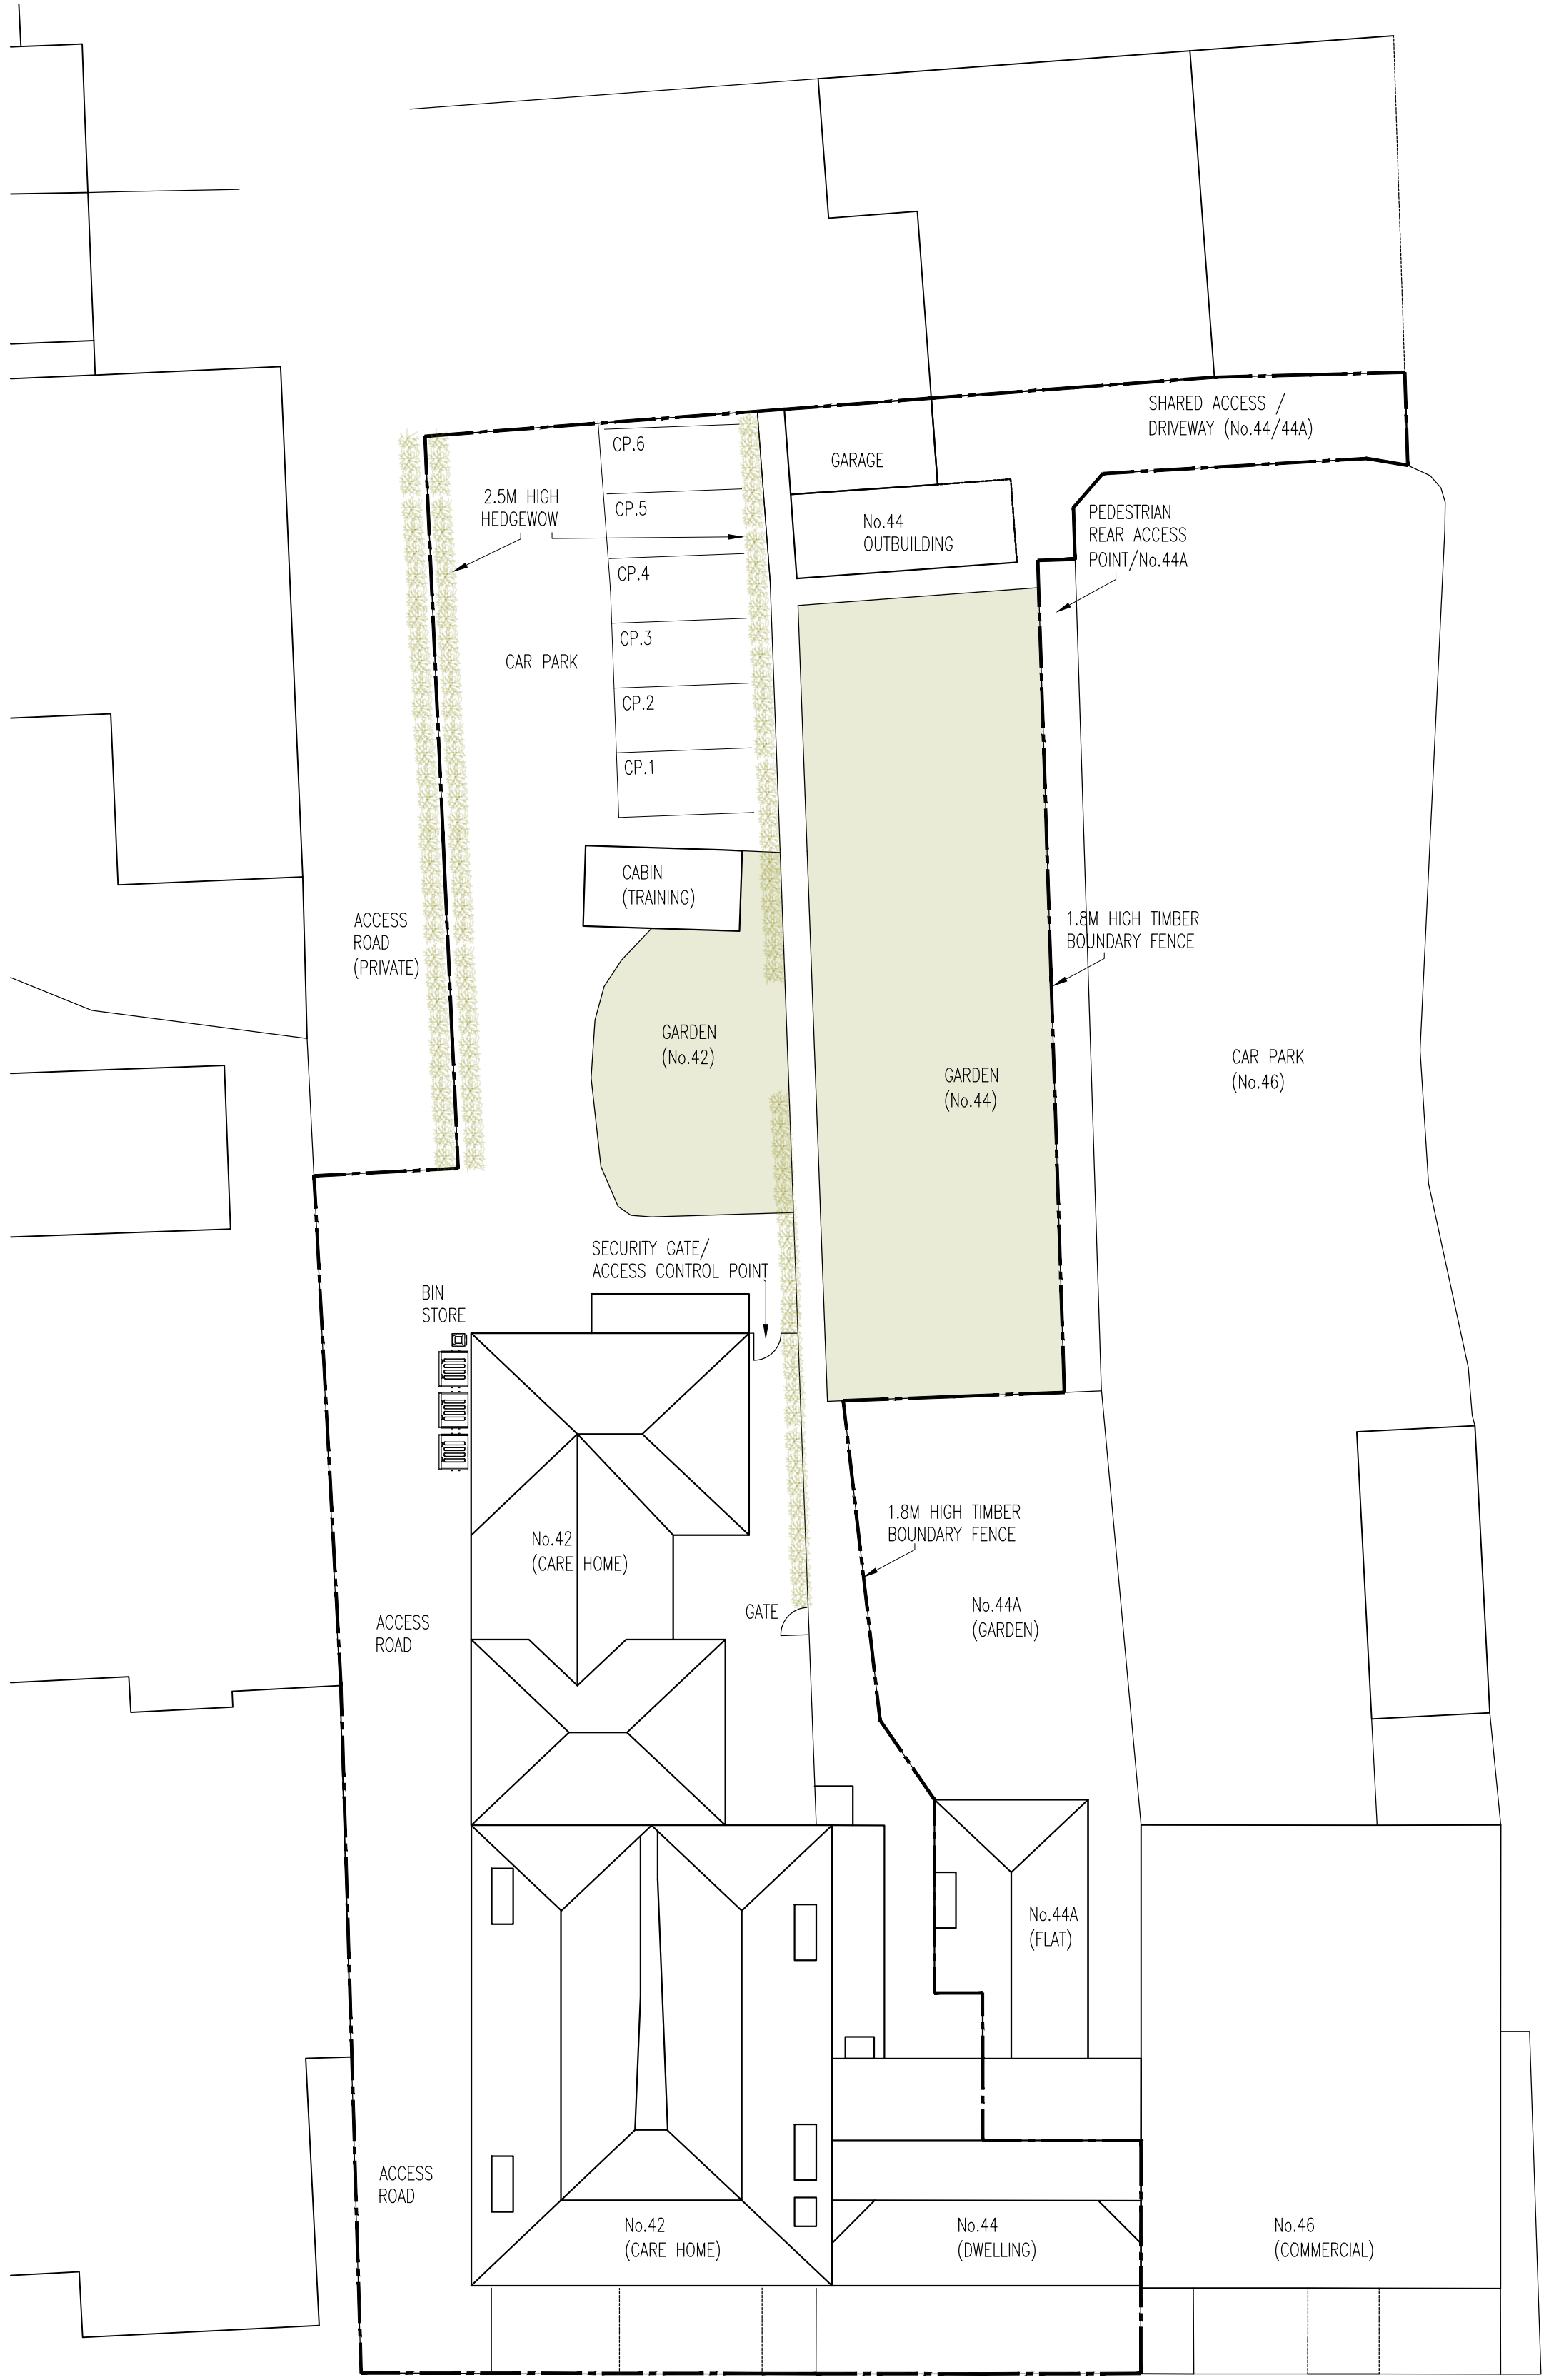

EXISTING SITE PLAN- 1:200

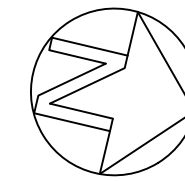

METRES
0 1 2 3 4 5
SCALE 1: 200

© COPYRIGHT OF ARCHITECT ALL DIMENSIONS TO BE CHECKED ON SITE AND NOT SCALED FROM THIS DRAWING. ANY DISCREPANCIES FOUND ON SITE TO BE REPORTED TO THE ARCHITECT PRIOR TO CONSTRUCTION. PARTY WALL AGREEMENTS AND CDM REGULATIONS ALL AT THE CLIENTS RISK. COMMENCEMENT OF WORK ON SITE PRIOR TO LA PLANS APPROVAL IS ENTIRELY AT THE OWNERS RISK.		
Rev	Amendment	Date:

Office 1
First Floor
1 Market Hill
Royston
Hertfordshire
SG8 9JL
e: cb.architect@outlook.com
t: 07908739837

Status:	PRELIMINARY / PLANNING	
Client:	GRAND PARK HOMES LTD	
Site Address :	42-44 KNEESWORTH STREET_ROYSTON_SGB 5AQ	

Drawing Title: AS EXISTING LP/SP/BASMENT FLOOR PLAN		
Drawing By:	CB	Date: 15/12/25
Drawing Reference:	ROY/CB/25/001	Revision: Scale: 1:200,1:50