






1 Front Elevation - As Proposed
1 : 50

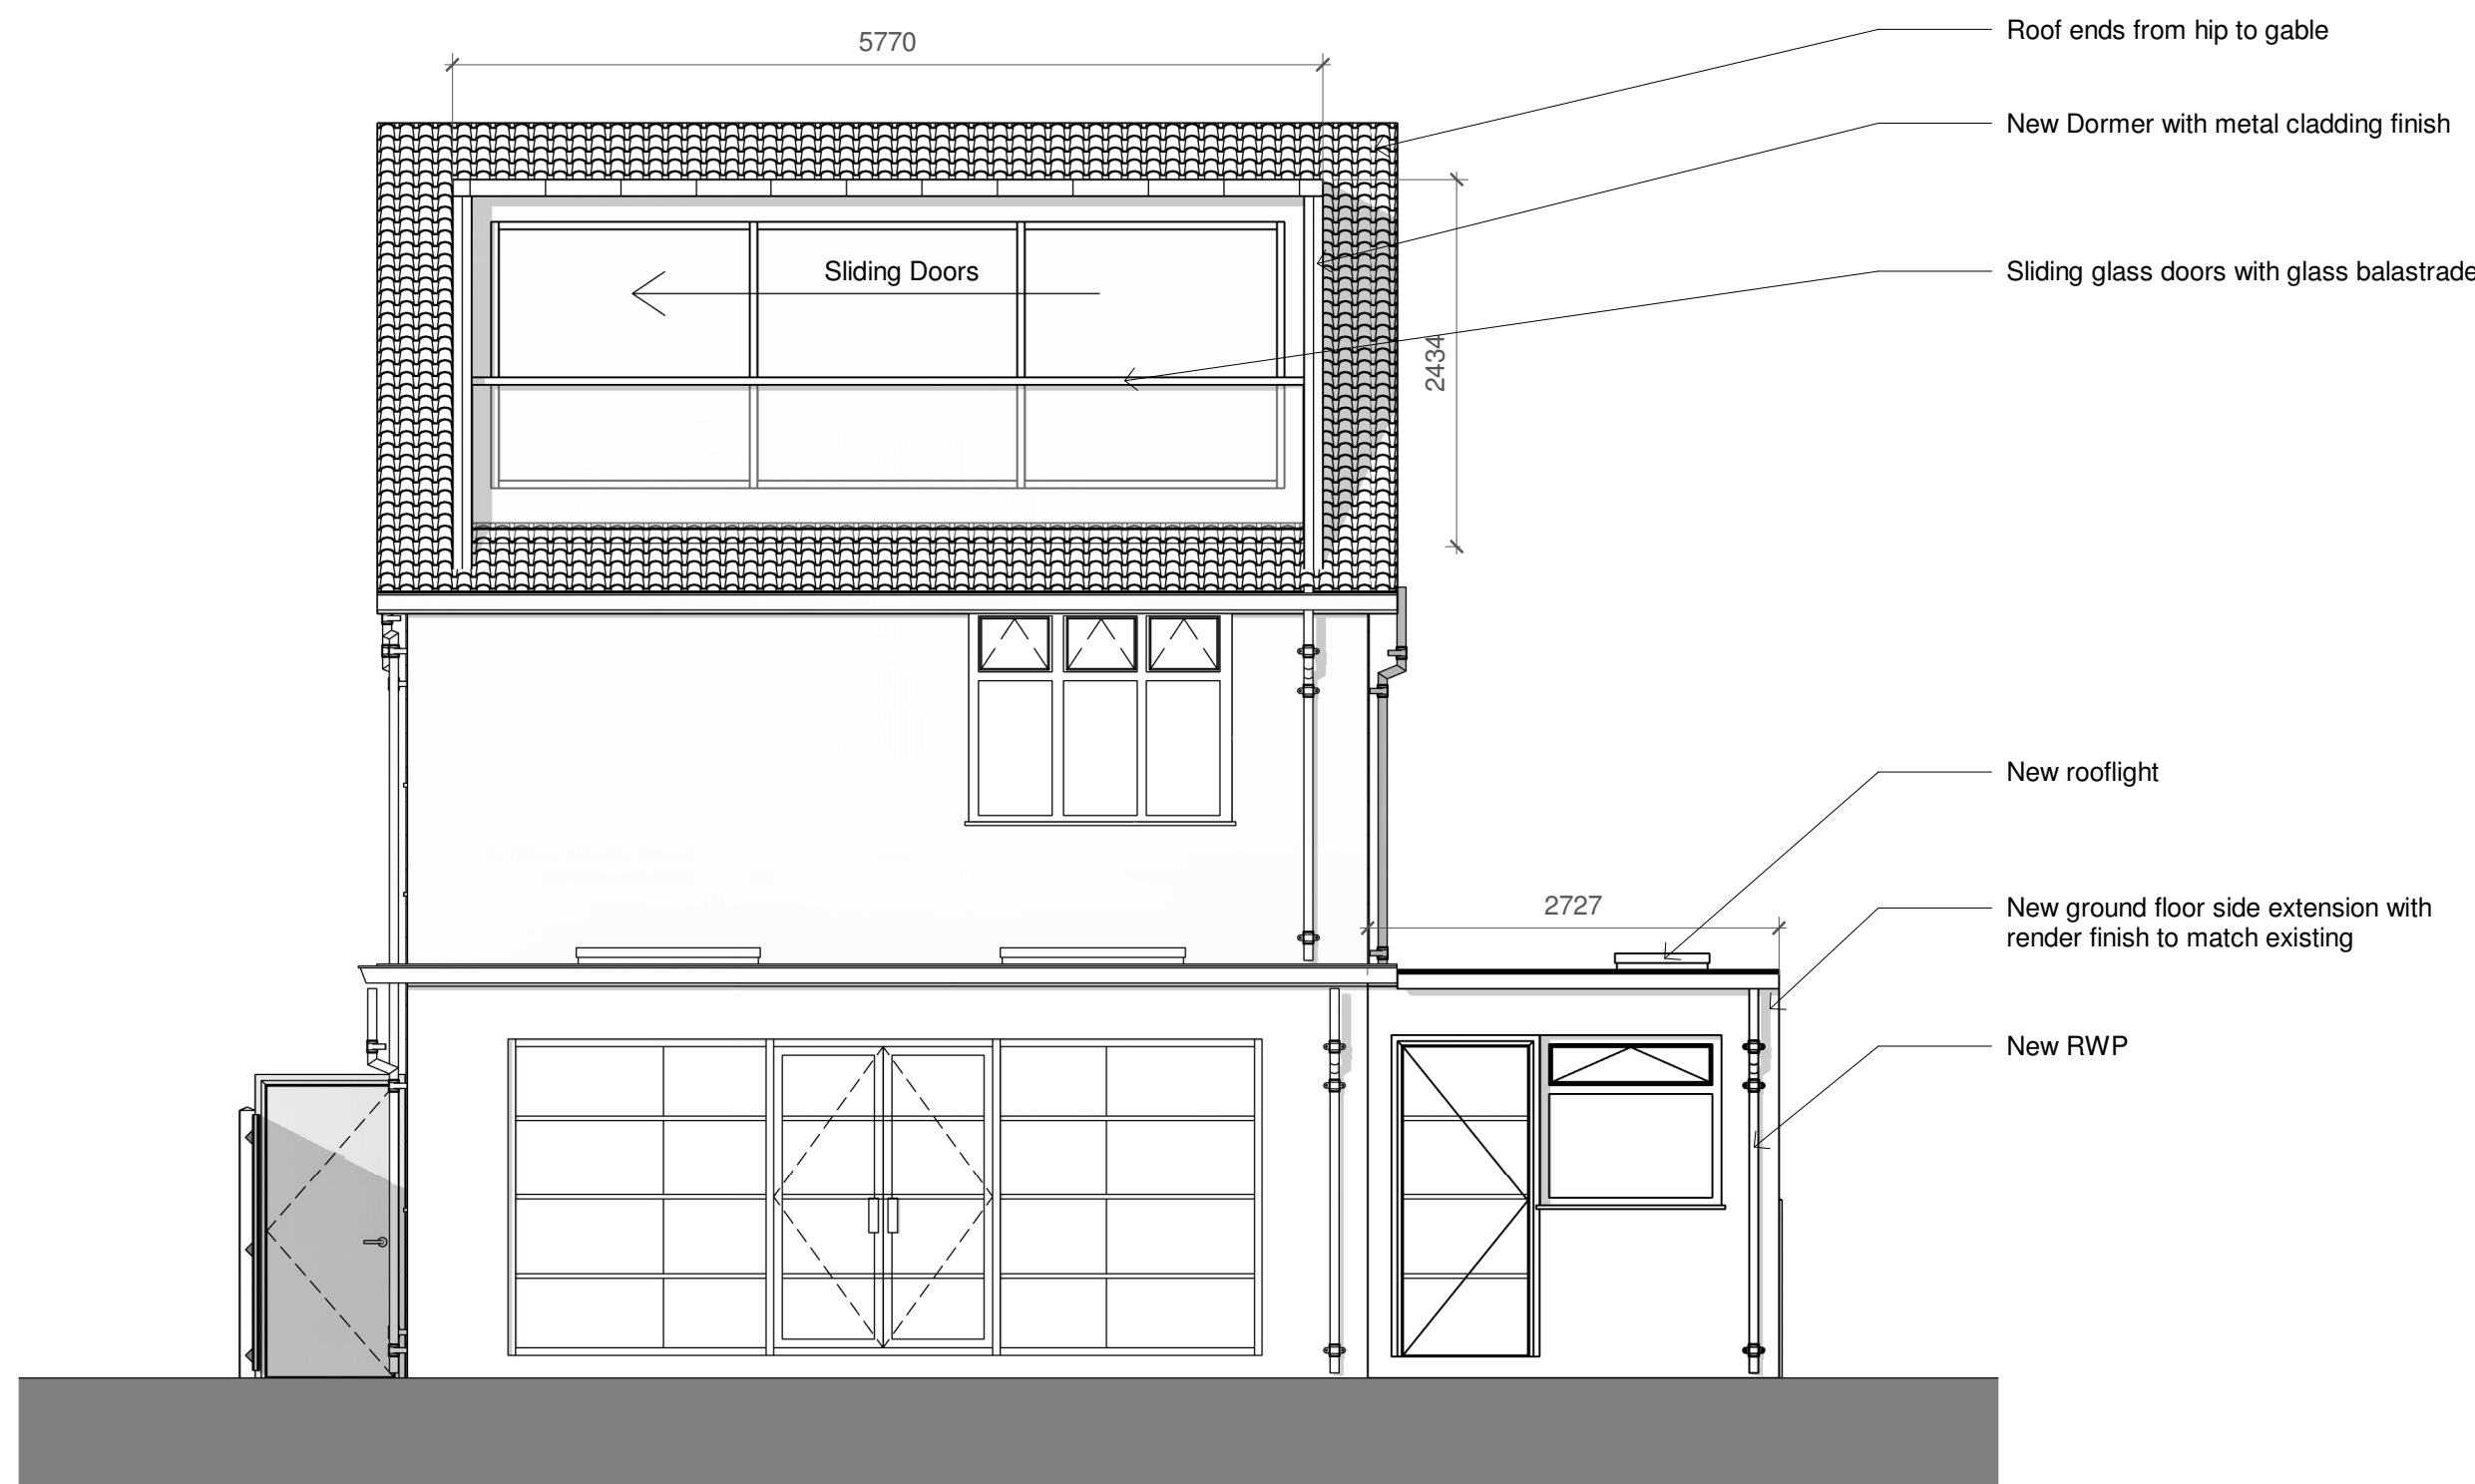

2 Rear Elevation - As Proposed
1 : 50

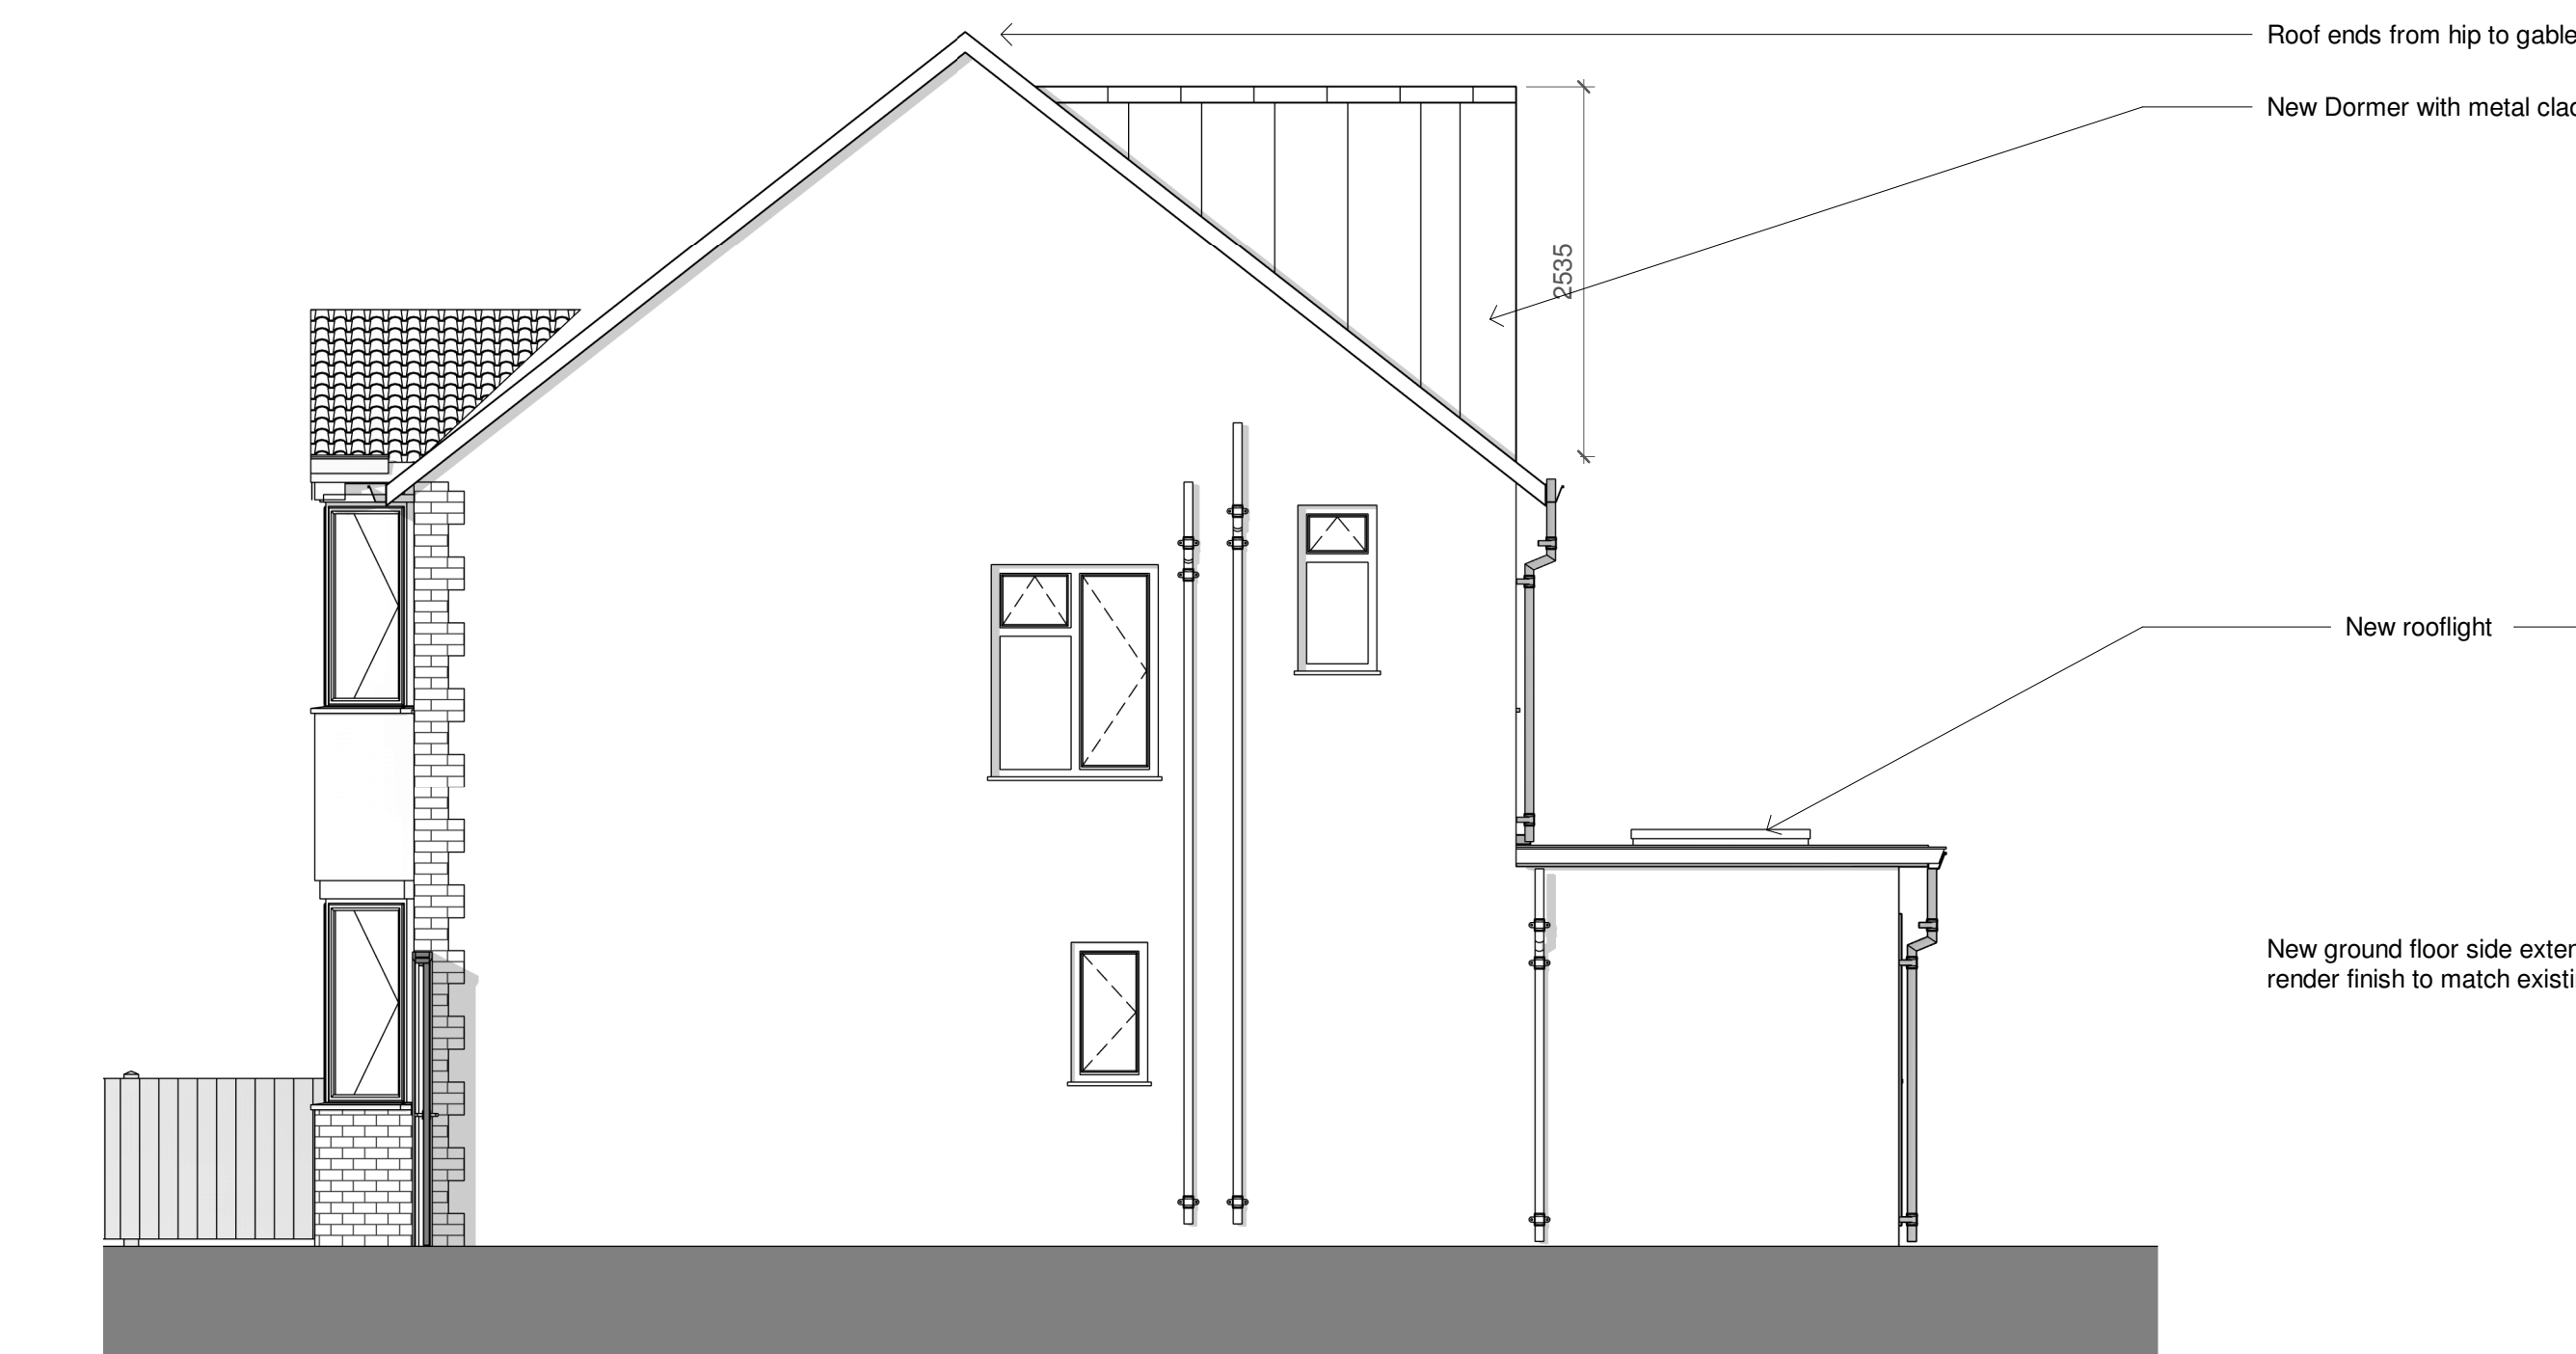

3 Side Elevation 02 - As Proposed
1 : 50

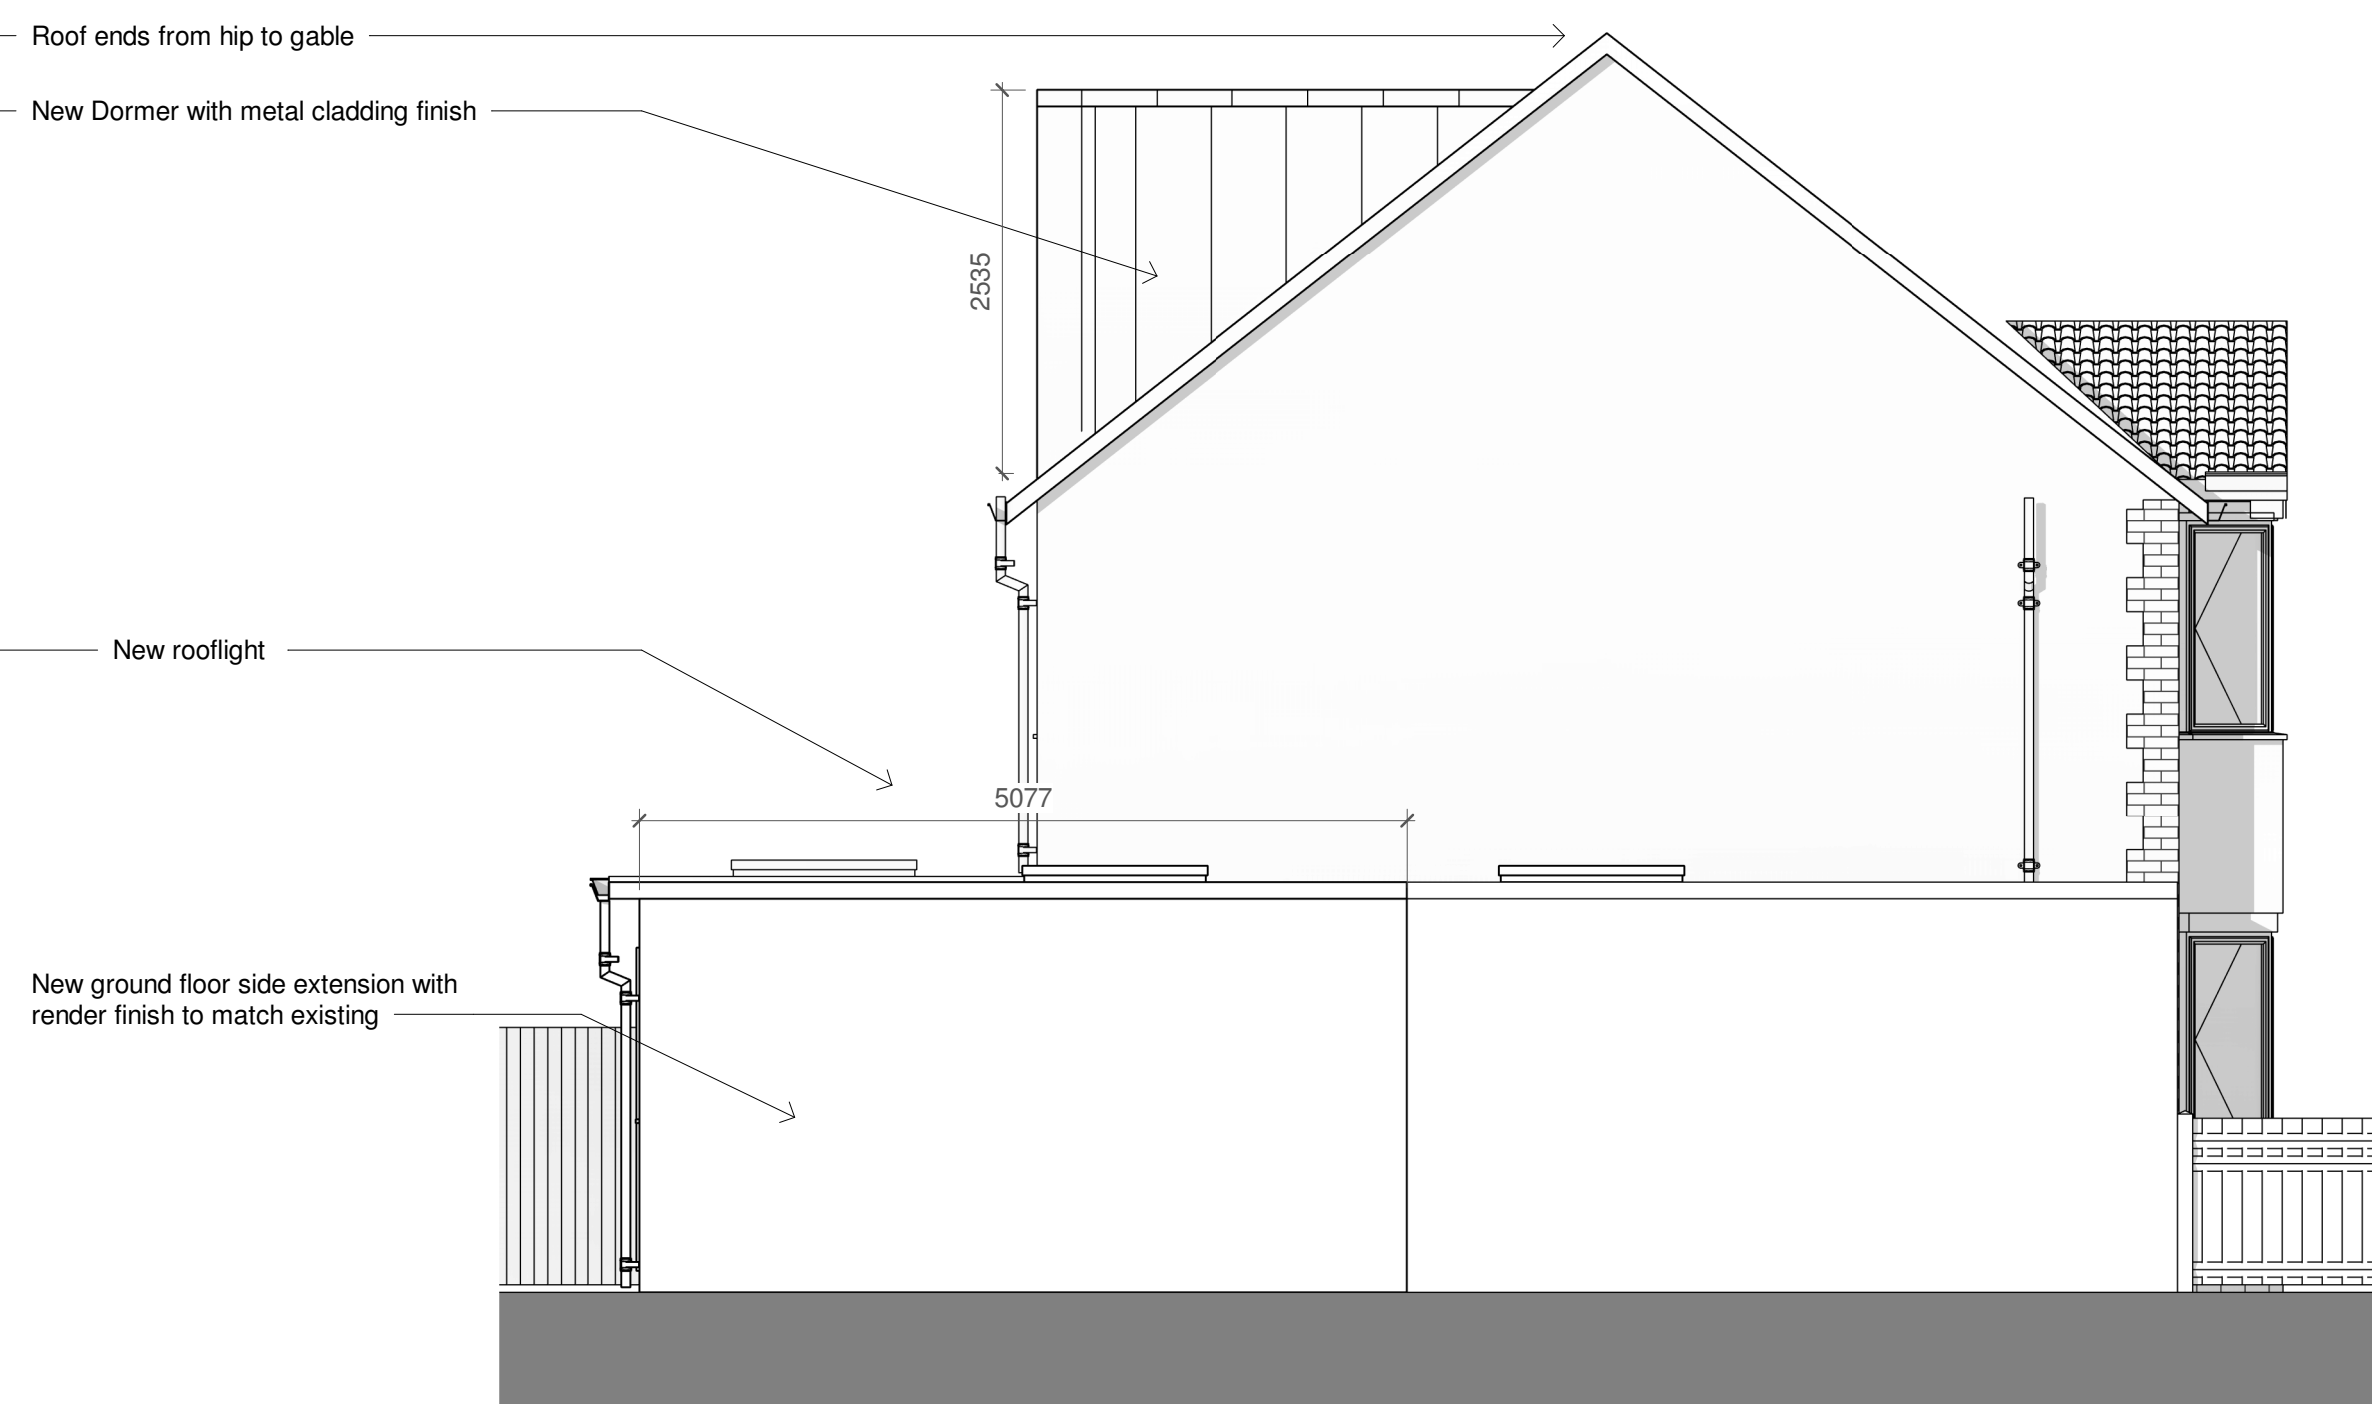

4 Side Elevation - As Proposed
1 : 50

MATERIALS

Roof
Felt roof on ground floor extension to match existing

Dormer walls metal cladding finish

Walls
Render on ground floor extension to match existing

Dormer roof metal cladding finish

Doors
Aluminium crittal style frame


Windows
Aluminium crittal style frame



Metal cladding



Render

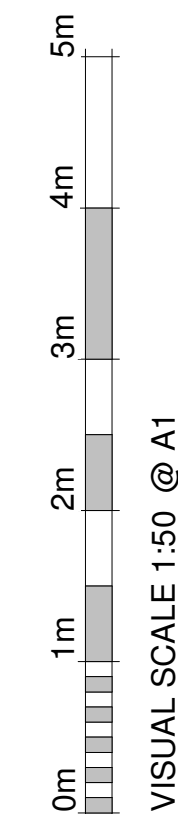

A	Minor adjustments to clients comments	04/11/25	AB
---	---------------------------------------	----------	----

Revision Number	Revision Description	Revision Date	Issued by
Revision			

Planning

Status:

Dimensions, areas and levels where given are only approximate and subject to site survey.
All dimensions are to be checked on site. Figured dimensions only are to be taken from this drawing.
This drawing is to be read in conjunction with all relevant consultants and/or specialists drawings/documents and any discrepancies or variations are to be notified to the Architect before the affected work commences. This drawing is copyright and remains the property of the Architects.



telephone:01462 453931
email:info@croearchitects.co.uk
web: www.croearchitects.co.uk

Project:
3 Westfield Lane
Hitchin
SG5 2HE

Client:
Mr and Mrs Williamson

Drawing name:
As Proposed - Elevations

Scale: 1 : 50 at A1	Drawing number	Revision
Date: 10-25	25121 - 011	A
Drawn by: OD		