



1 Proposed West Elevation
1 : 50



2 Proposed South Elevation
1 : 50

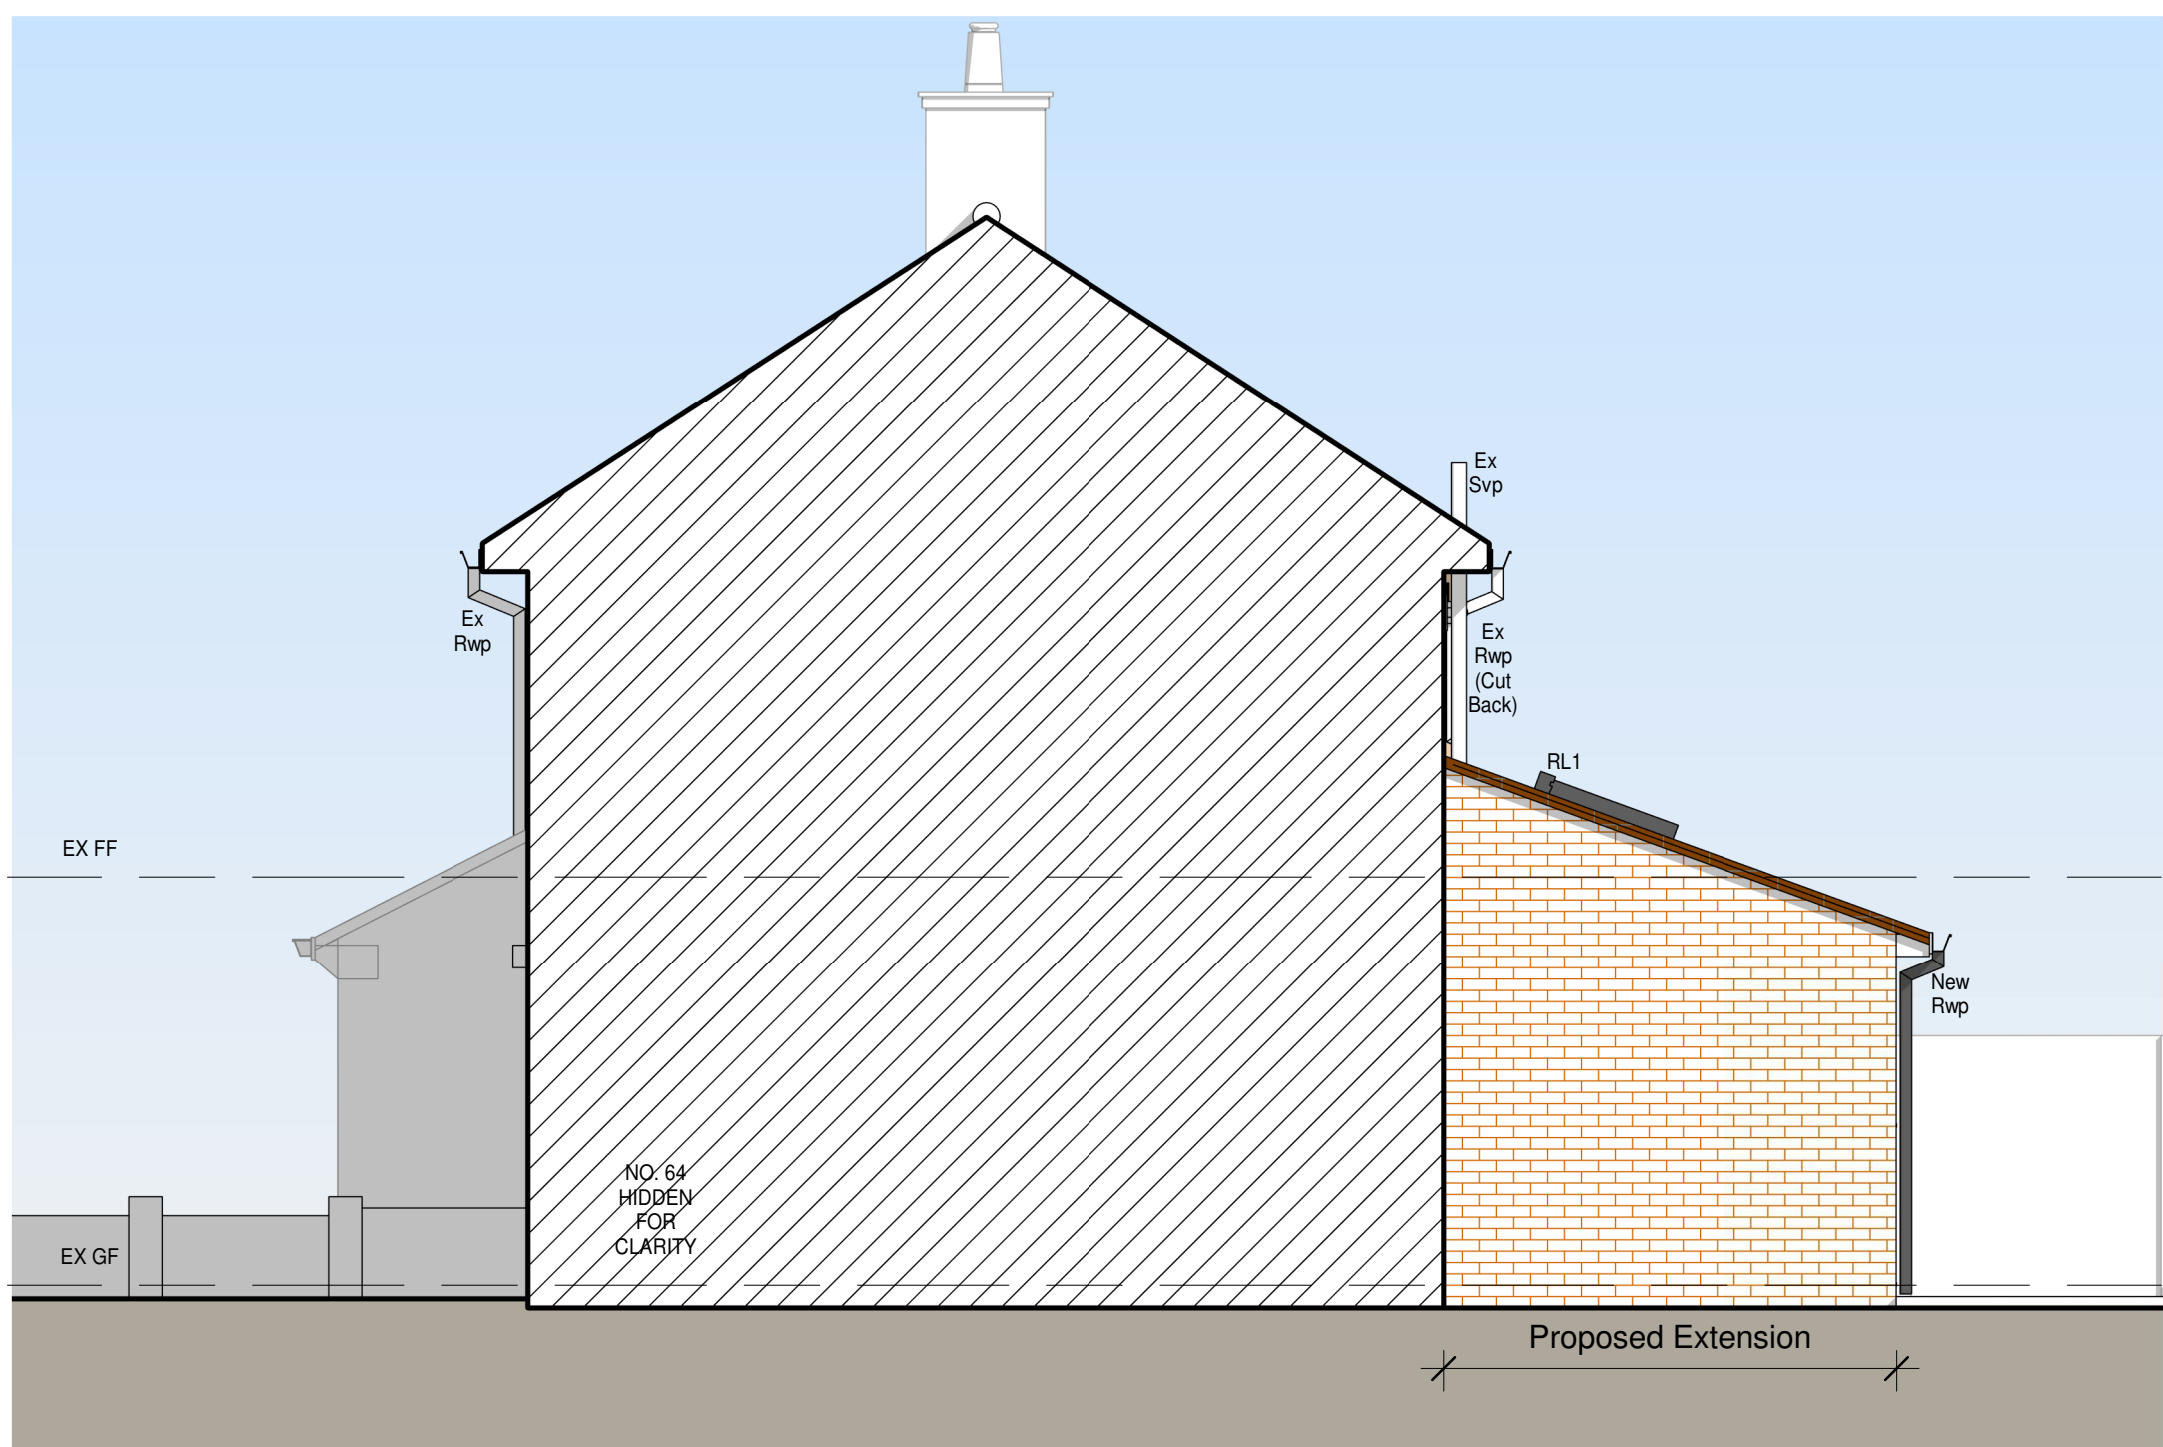

3 Proposed East Elevation
1 : 50

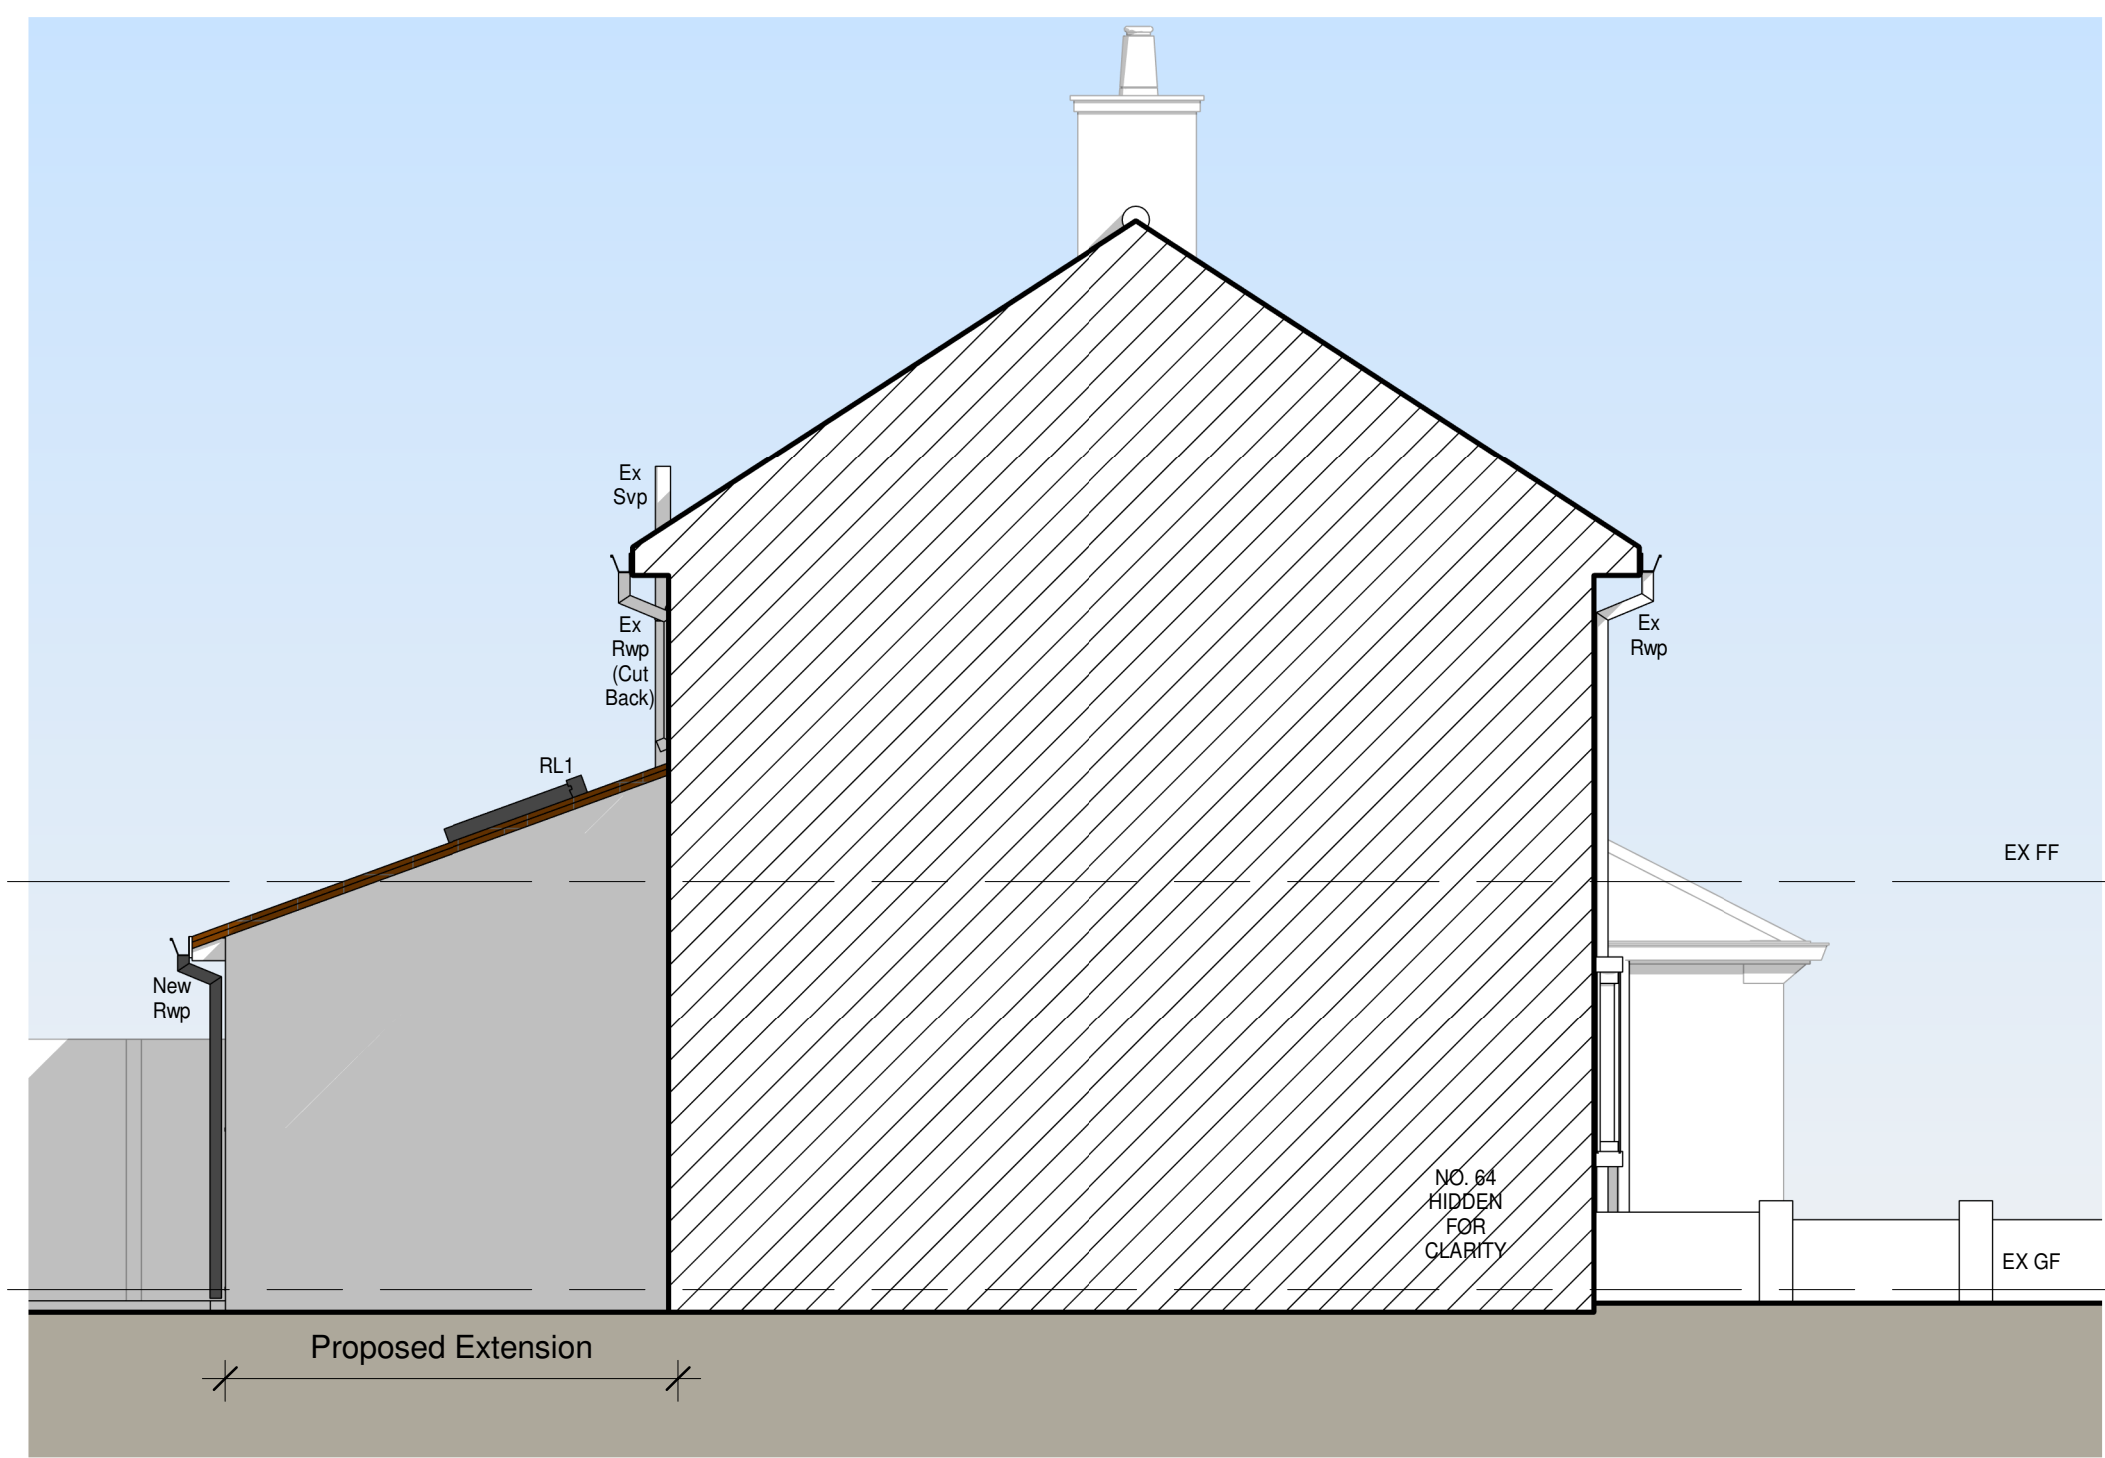

4 Proposed North Elevation
1 : 50



5 3D View

MATERIALS

Walls
Existing Face Brick & Brick Effect Cladding
Proposed Face Brick to match

Roof
Existing Concrete Interlocking Roof Tile & Flat Resin Roof
Proposed Marley Edgemere Concrete Interlocking Roof Tile

Windows
Existing White UPVc & Brown UPVc Woodgrain Effect Windows
Proposed White UPVc Windows & Proposed Velux Roof Light

Doors
Existing UPVc Doors
Proposed White UPVc Doors, Chartwell Green Front Door

Driveway
Proposed Permeable Resin Drive

KEY PLAN

Site Boundary
Proposed Brick
Proposed Roof Tiles
Landscaping
Paving
Resin Drive

A Updated to Client Comments/Added Driveway 28/11/2025 GHM



4 Brand Street, Hitchin, Hertfordshire, SG5 1HX
Tel: (01462) 440099 E-mail: hitchin@het.co.uk

CLIENT:
Mr & Mrs Davies

PROJECT:
66 Danescroft
Letchworth
Hertfordshire
SG6 4RQ

DRAWING TITLE:
Removal of Existing Rear Pre-Fabricated Extension. Proposed Single Storey Rear Infill Extension. Replacement of Existing Single Storey Rear Roof. To Include Roof Light. Replacement of Door to Front Elevation, Internal Alterations & New Driveway

Proposed Elevations & 3D View

SCALE: 1 : 50	DATE: 03/11/2025	DRAWN: GHM	CHECKED: DC/TB
------------------	---------------------	---------------	-------------------

DWG. NO. HET-1860/02	REV. A
-------------------------	-----------