




SOUTH WEST ELEVATION

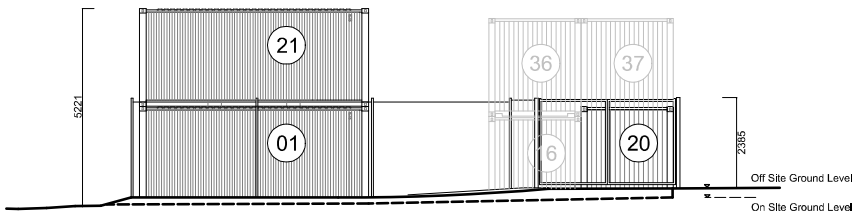


NORTH EAST ELEVATION

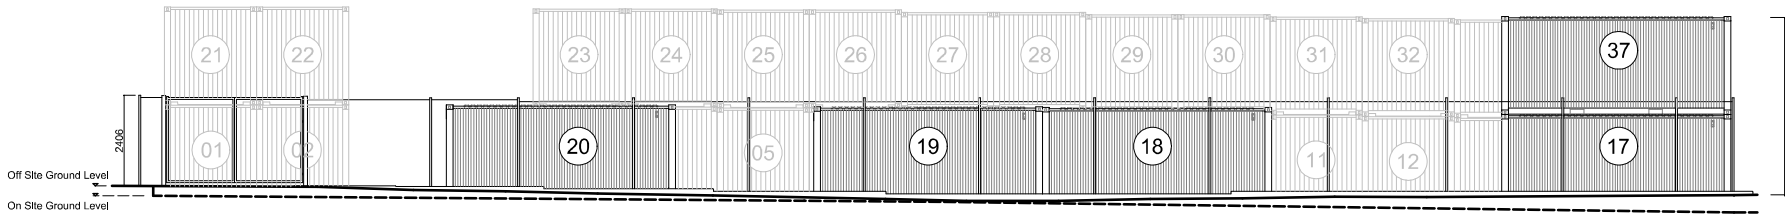

NORTH WEST ELEVATION

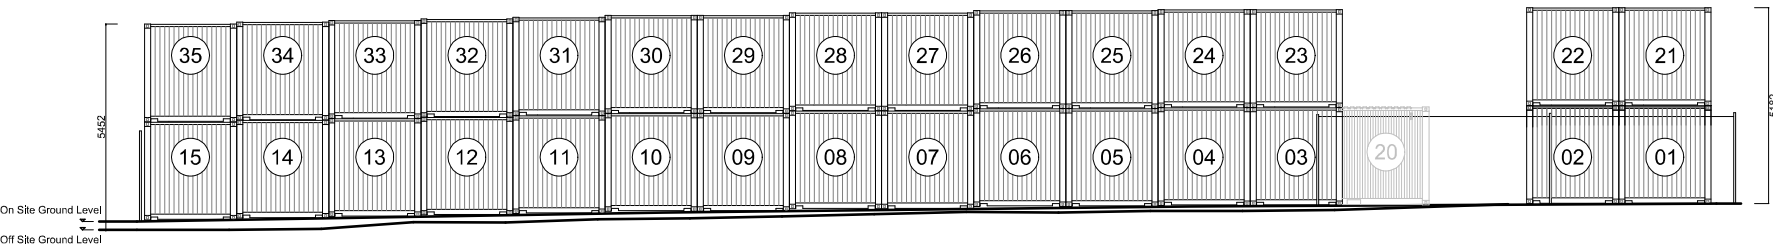

SOUTH EAST ELEVATION

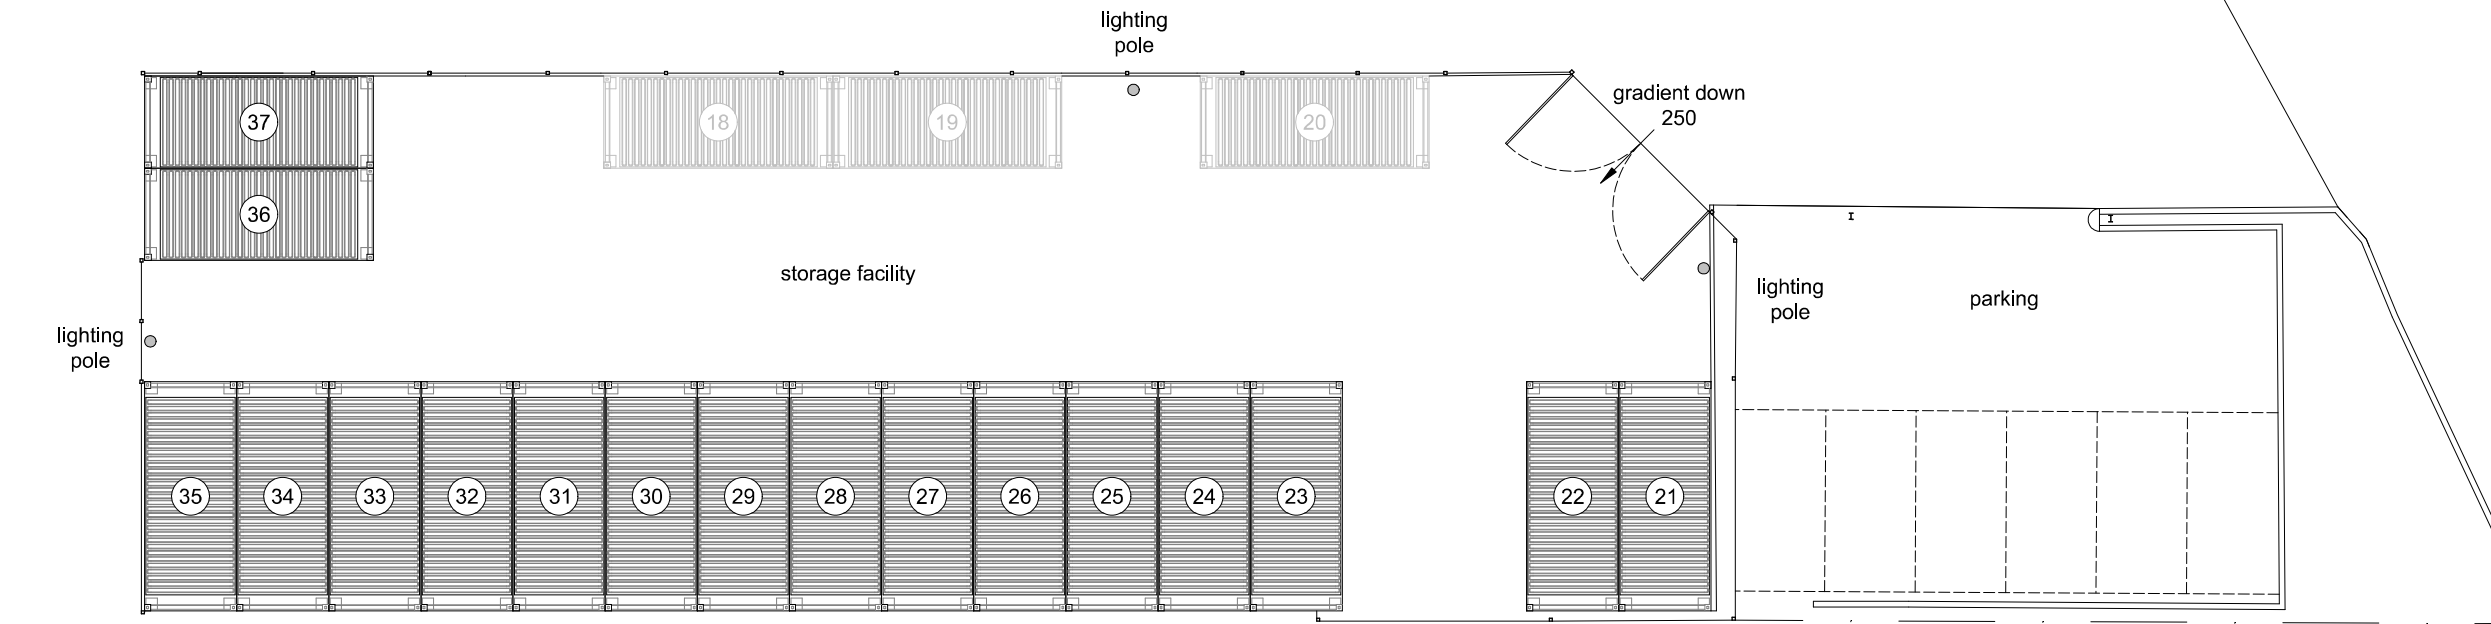

FIRST FLOOR PLAN

GENERAL NOTES

No.	Description
01	Check all dimensions on site

REVISIONS

Rev.	Date	Description
A	Dec 25	Containers 38-40 omitted



WHITEBRICK

29b Hermitage Road,
Hitchin, Hertfordshire, SG5 1BY.
info@whitebrick.studio

CLIENT

Mr Turness

PROJECT

Proposed Storage Facility Extension
at Land Adjacent, Unit 3 Cadwell
Lane, Hitchin, Herts, SG4 0SA

DRAWING TITLE

Proposed Plans and
Elevations

INFORMATION

Job ref	2512
Drawing no.	2512-04A
Scale	1:200 @ ISOA3
Date	Jul 25
Drawn	CWM

