

THIS PLAN AND DESIGN IS TO BE USED SOLELY IN CONNECTION WITH THE PROJECT AS DESCRIBED. THE DRAWING AND DESIGN IS THE COPYRIGHT OF YPL UK LIMITED T/A YOUR PLANS UK, AND MUST NOT BE RE-ISSUED, LOANED OR COPIED WITHOUT WRITTEN CONSENT OF YPL UK LIMITED T/A YOUR PLANS UK.


THE PLAN IS TO BE READ IN CONJUNCTION WITH ALL OTHER THIRD PARTY INFORMATION RELEVANT TO THE PROJECT. ANY APPARENT DISCREPANCY IS TO BE BROUGHT TO THE ATTENTION OF YPL UK LIMITED T/A YOUR PLANS UK AND/OR ANY THIRD-PARTIES OR SPECIALISTS ASSOCIATED. DO NOT SCALE FROM THIS DRAWING.




FRONT ELEVATION



SIDE ELEVATION

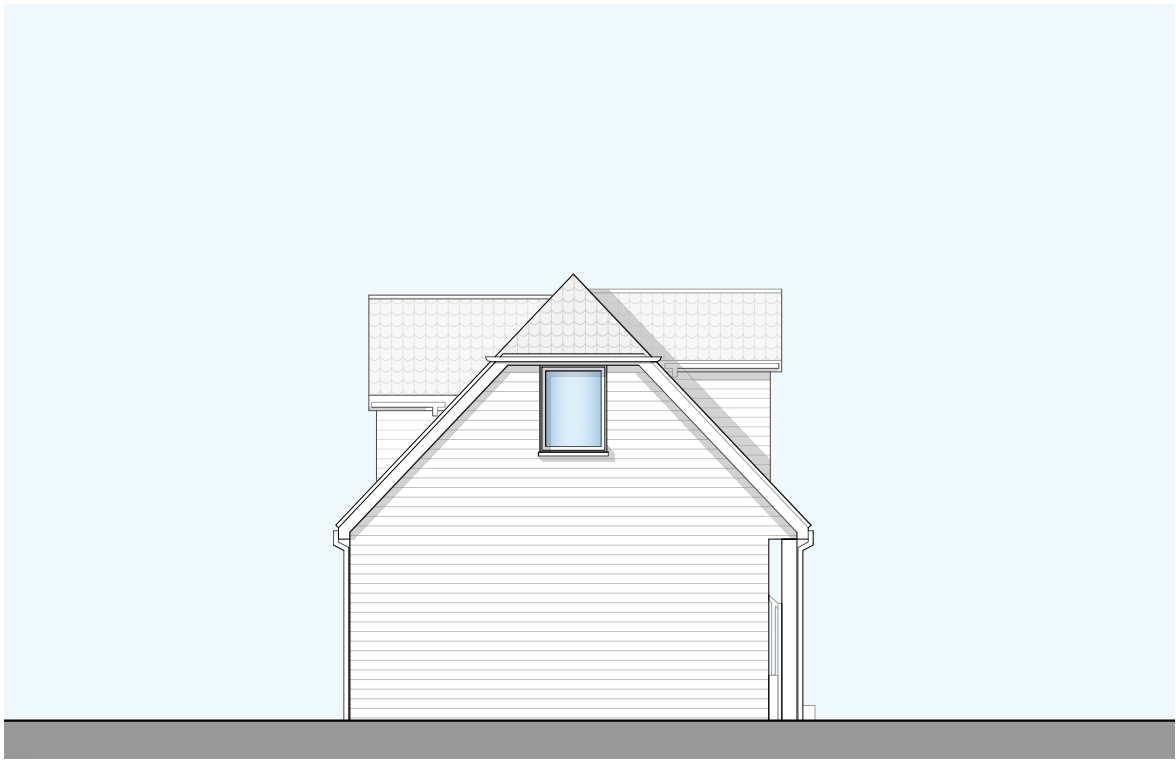

SIDE ELEVATION

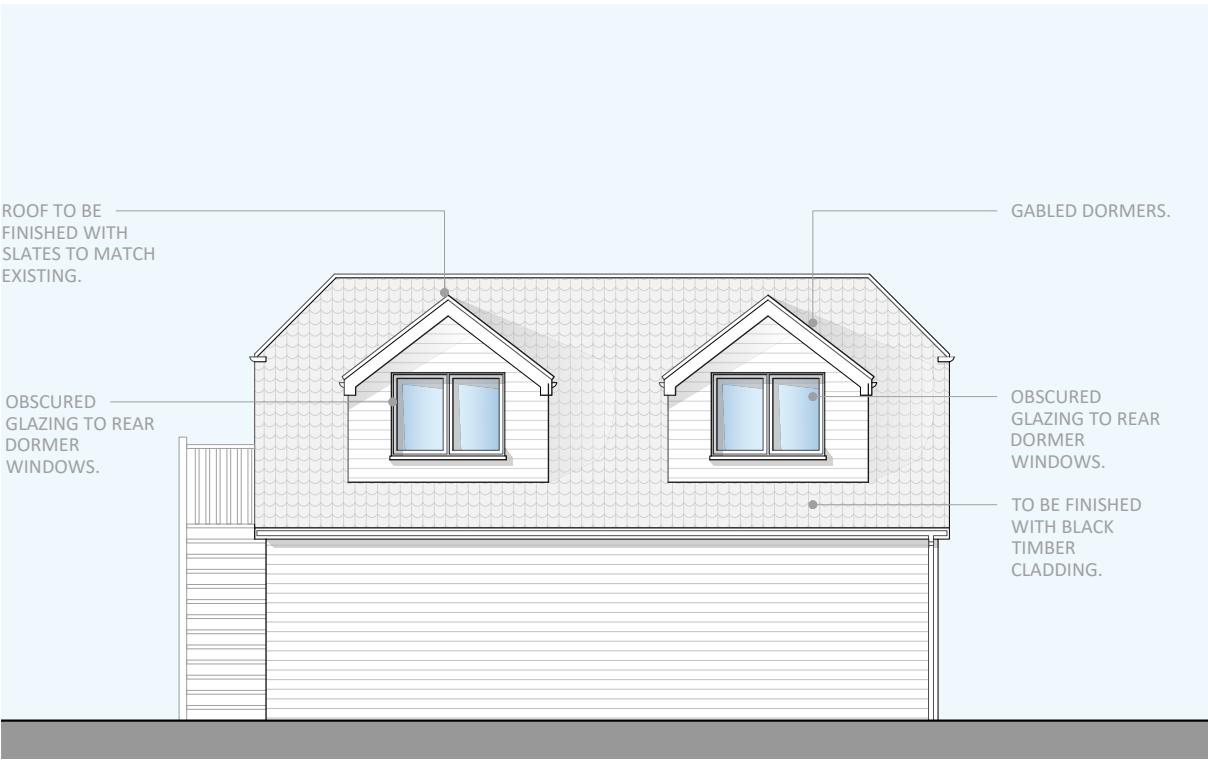

REAR ELEVATION

FOR PLANNING

Location
THE STUDIO, MANOR FARM, HITCHIN

Title

PROPOSED ELEVATIONS

Scale 1:100 @ A3	Drawn SJB/KC	Checked HE	Date APR 25
Drawing Number 1397_YPUK_P006			Revision P5



YOURPLANS